



Notes

Do not scale from this drawing for construction purposes


Errors to be reported immediately to the Architect. To be read in conjunction with all relevant Architects', Services and Structural Engineers' drawings. All dimensions to be checked on site.

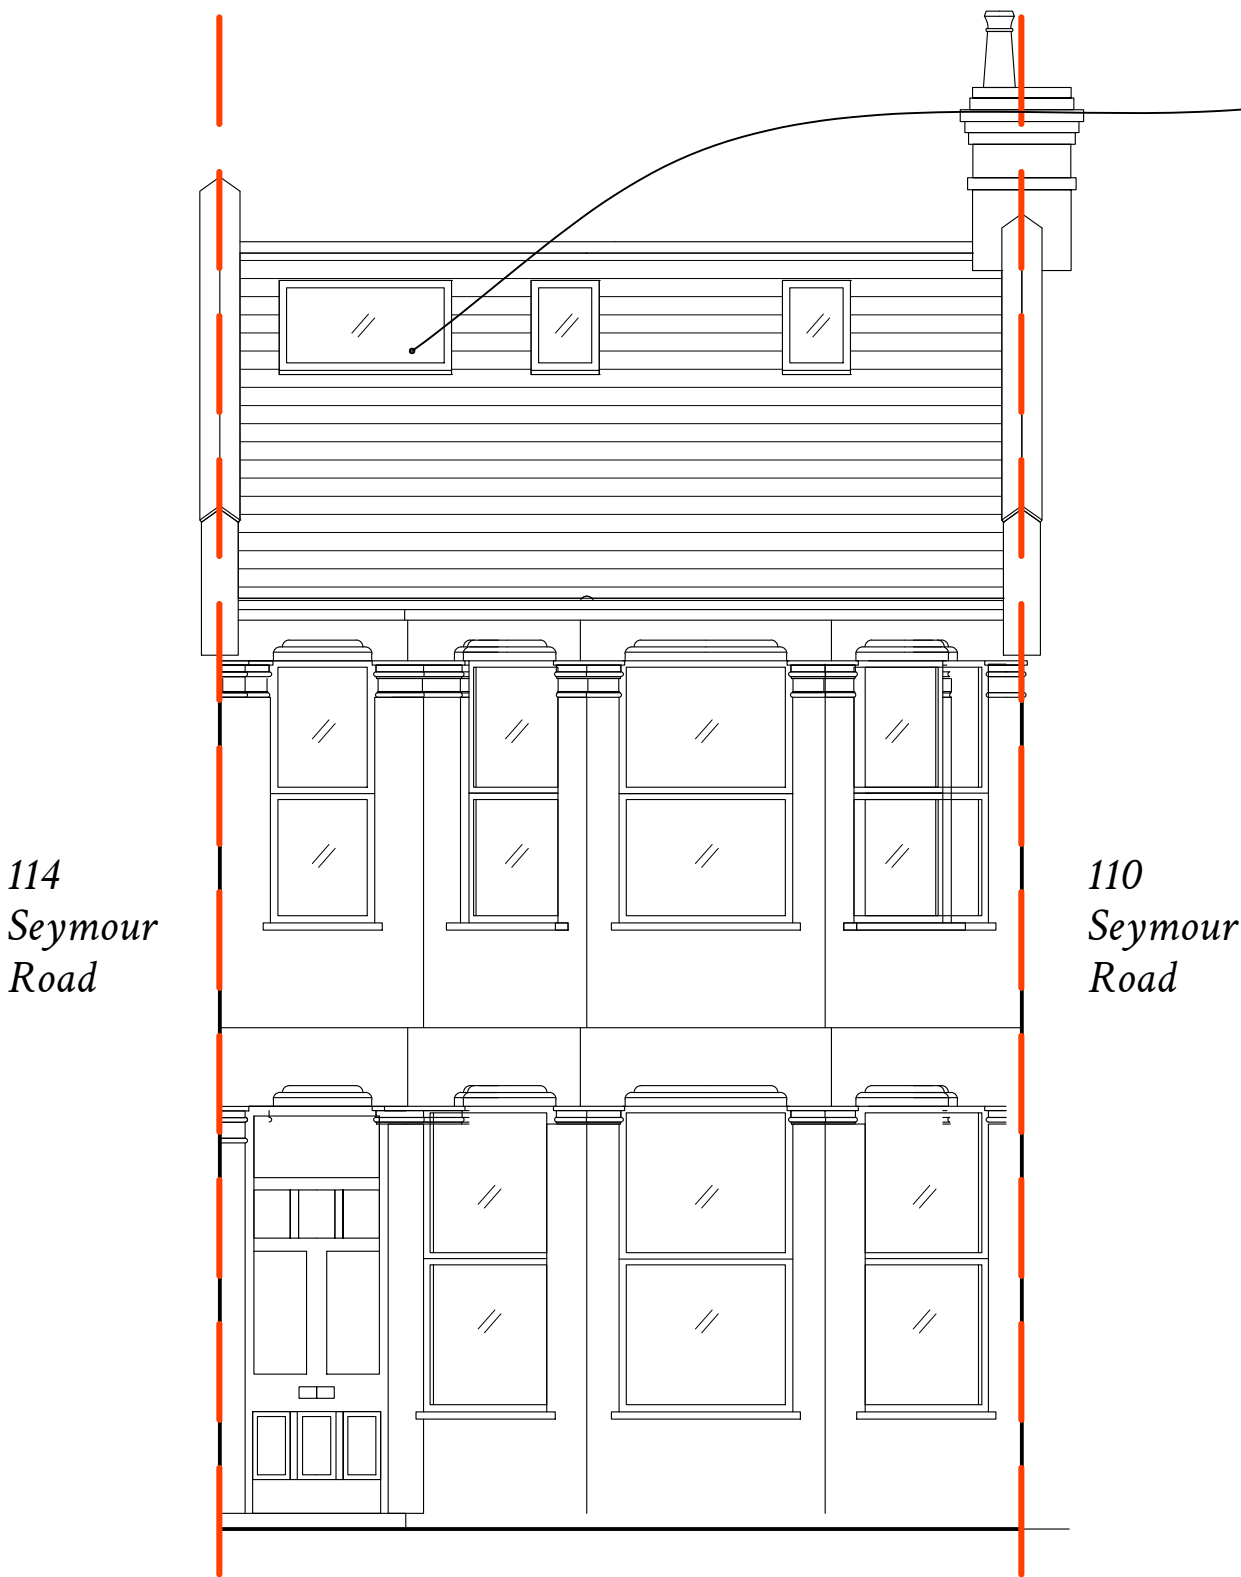


01 Front (North) Elevation
1:50@A1

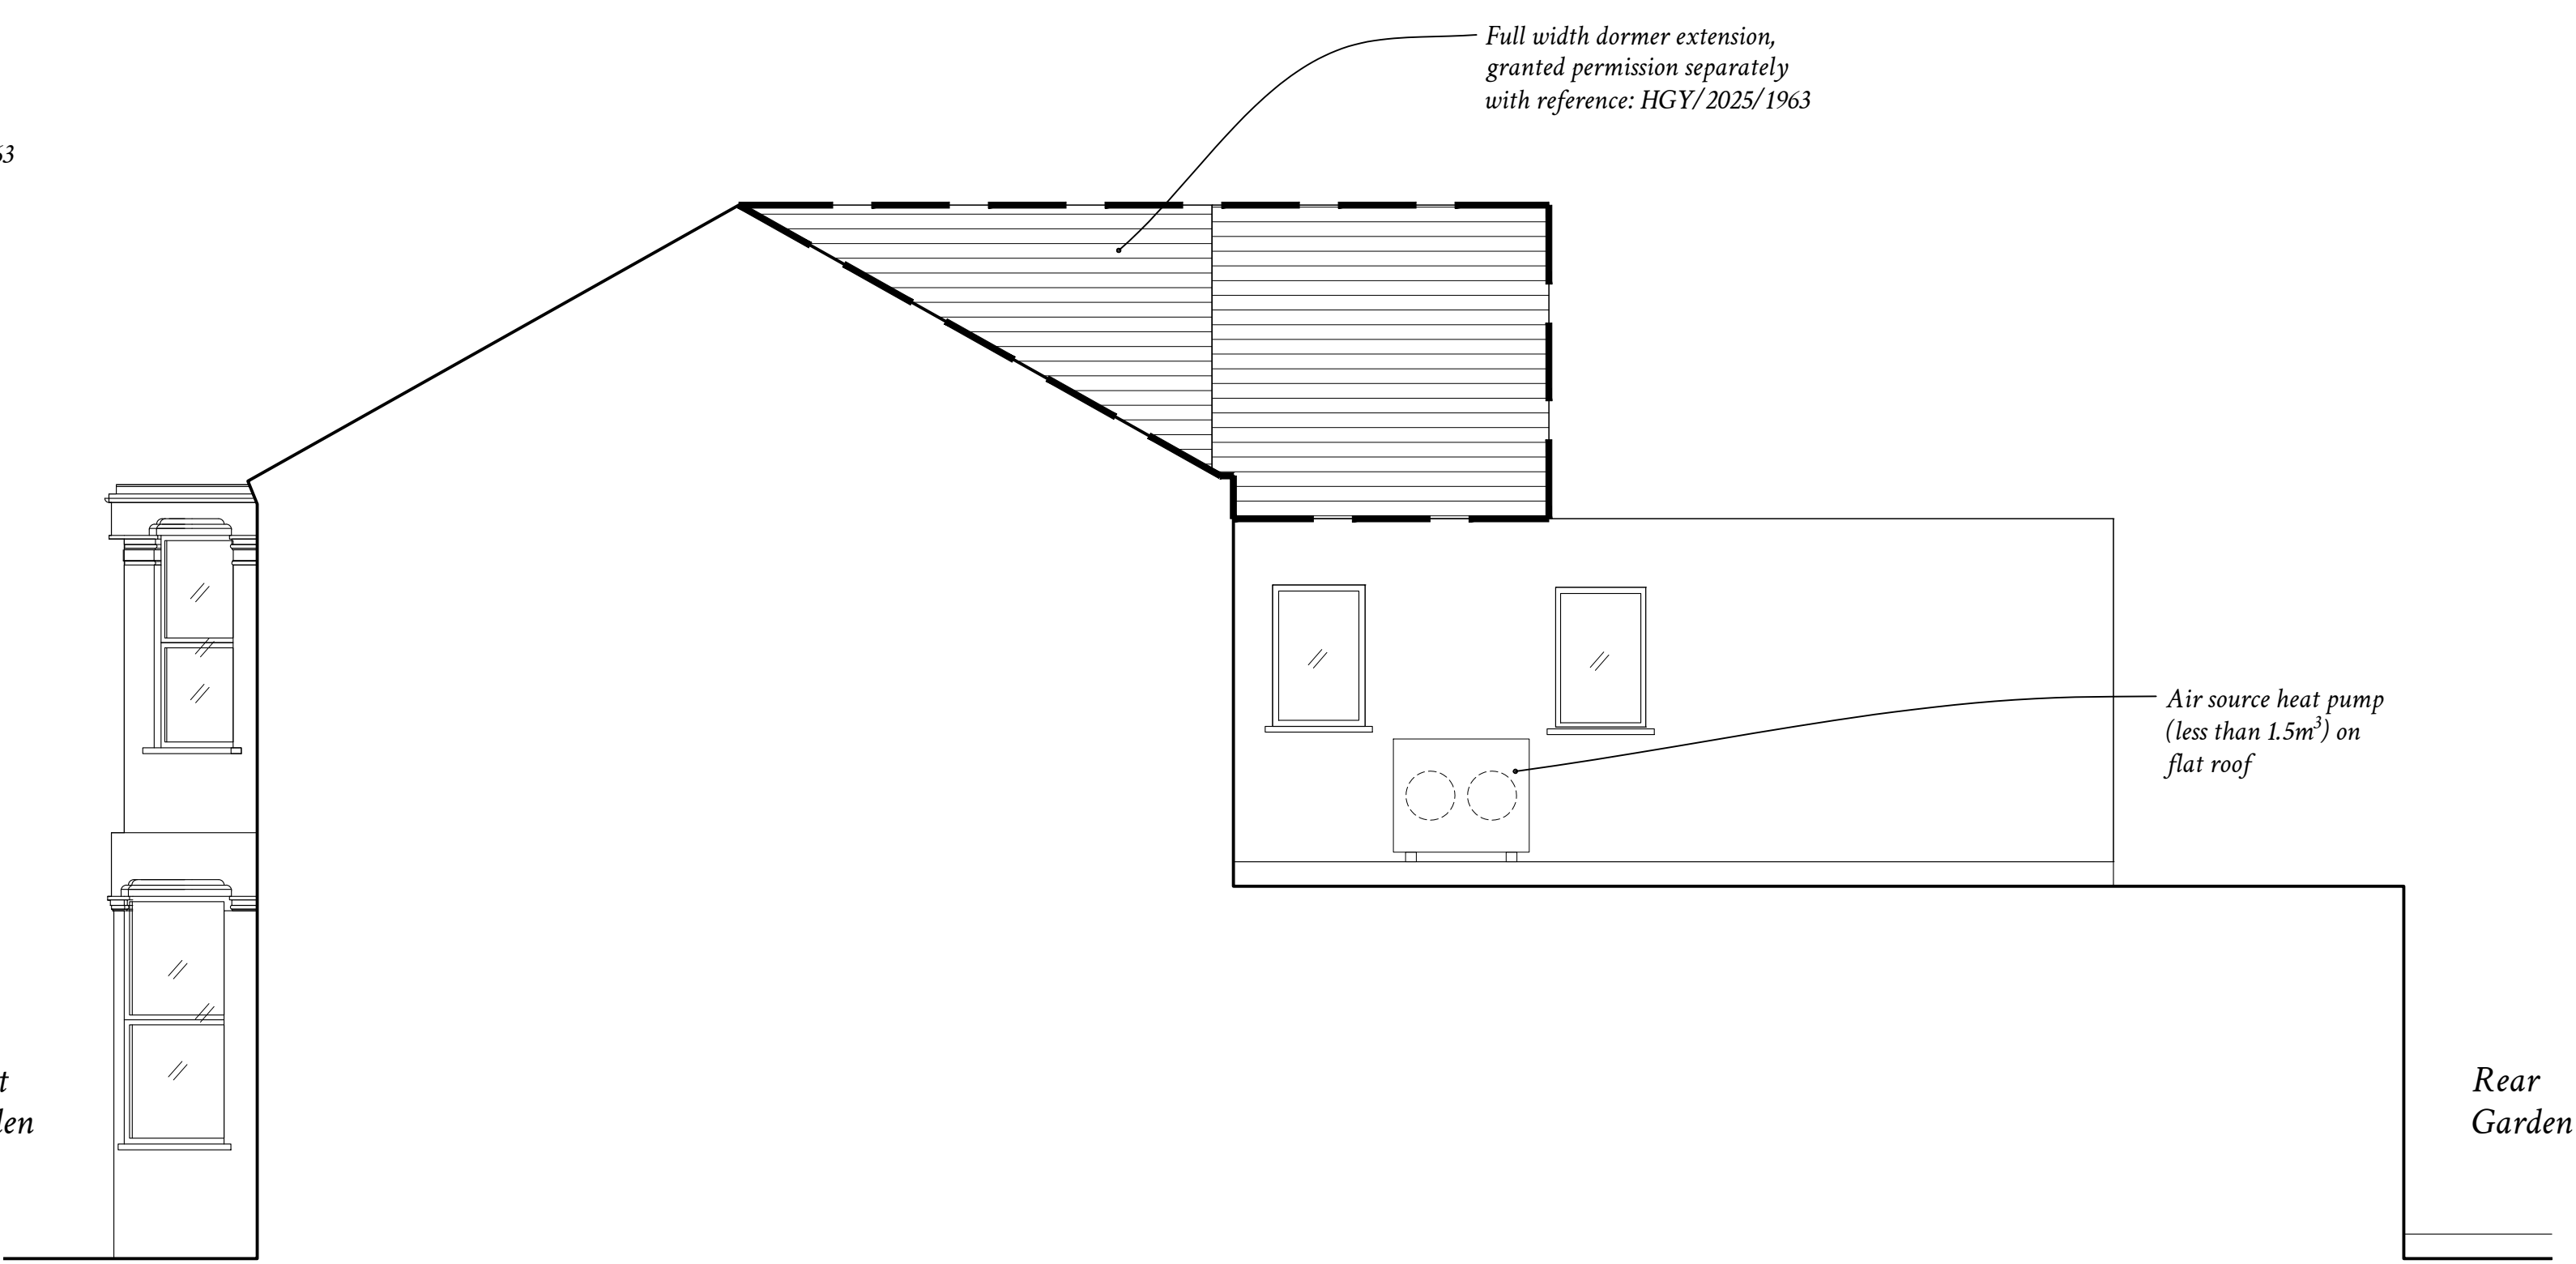

02 Side (West) Elevation
1:50@A1

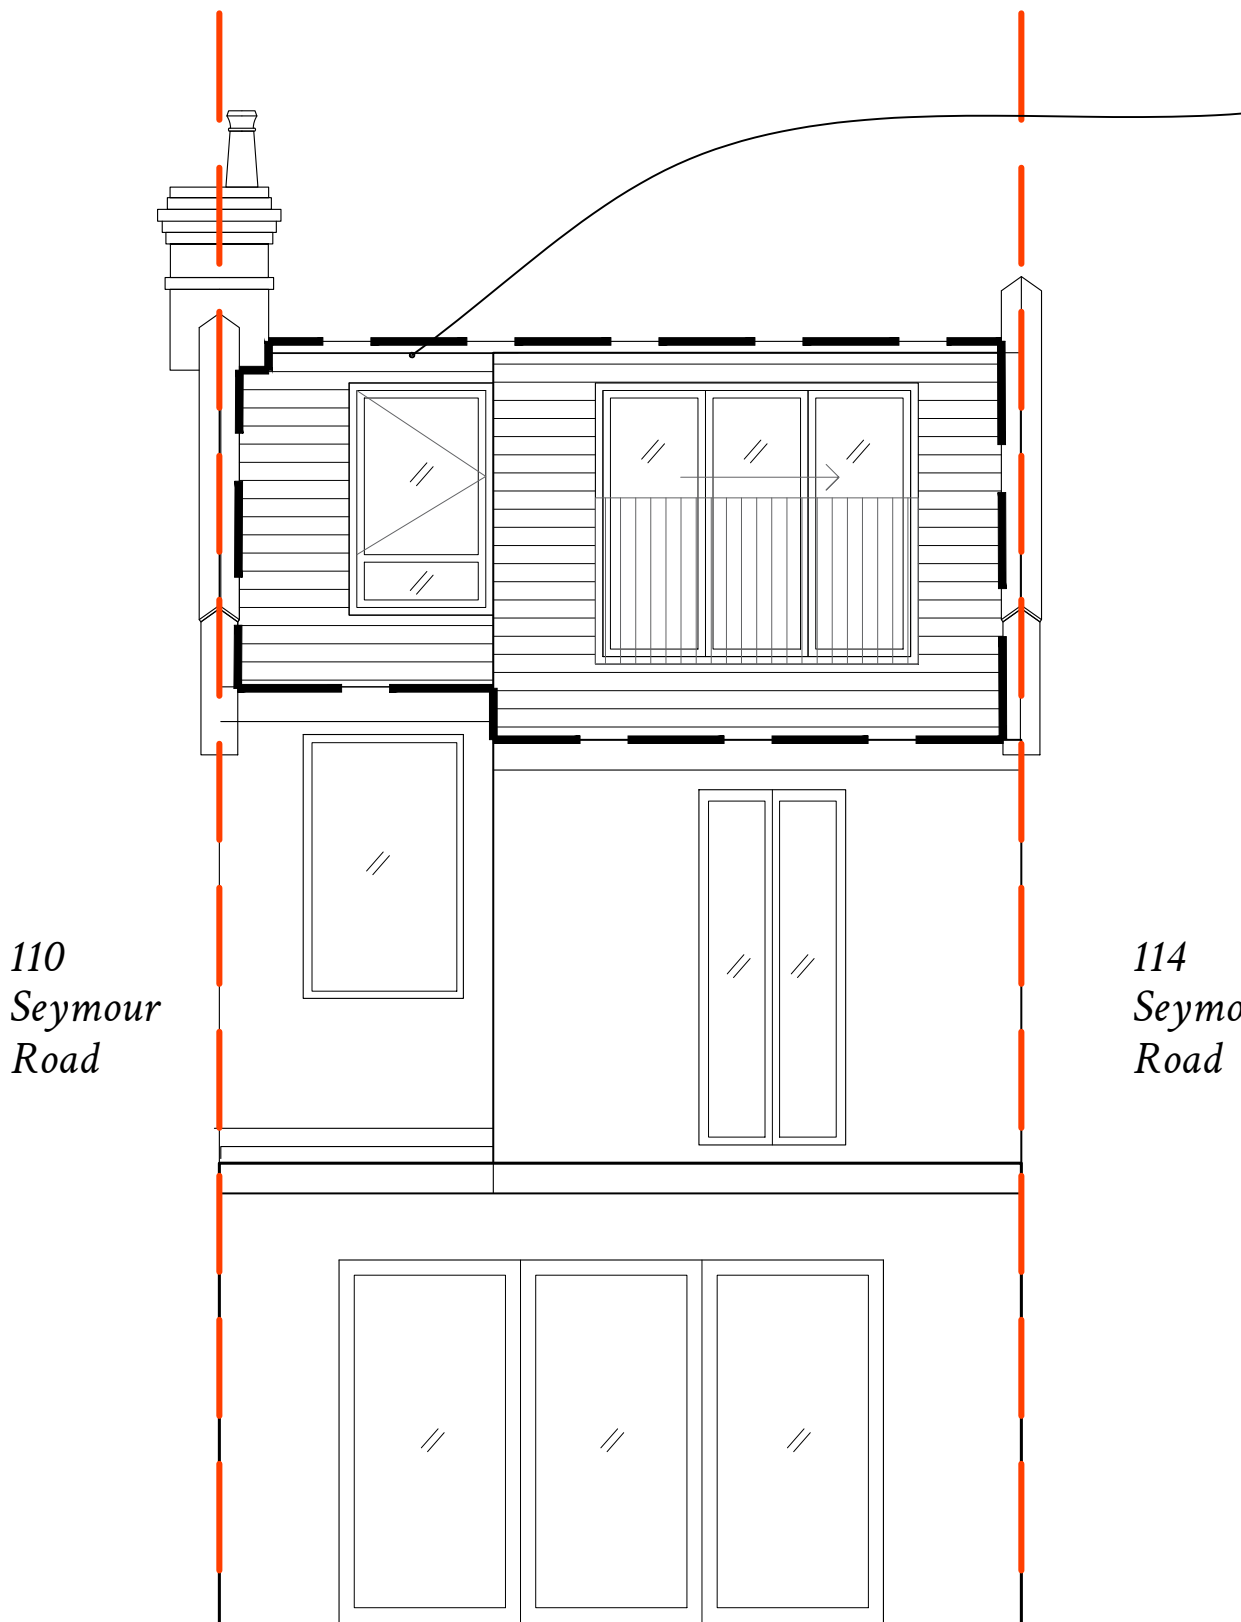

03 Rear (South) Elevation
1:50@A1

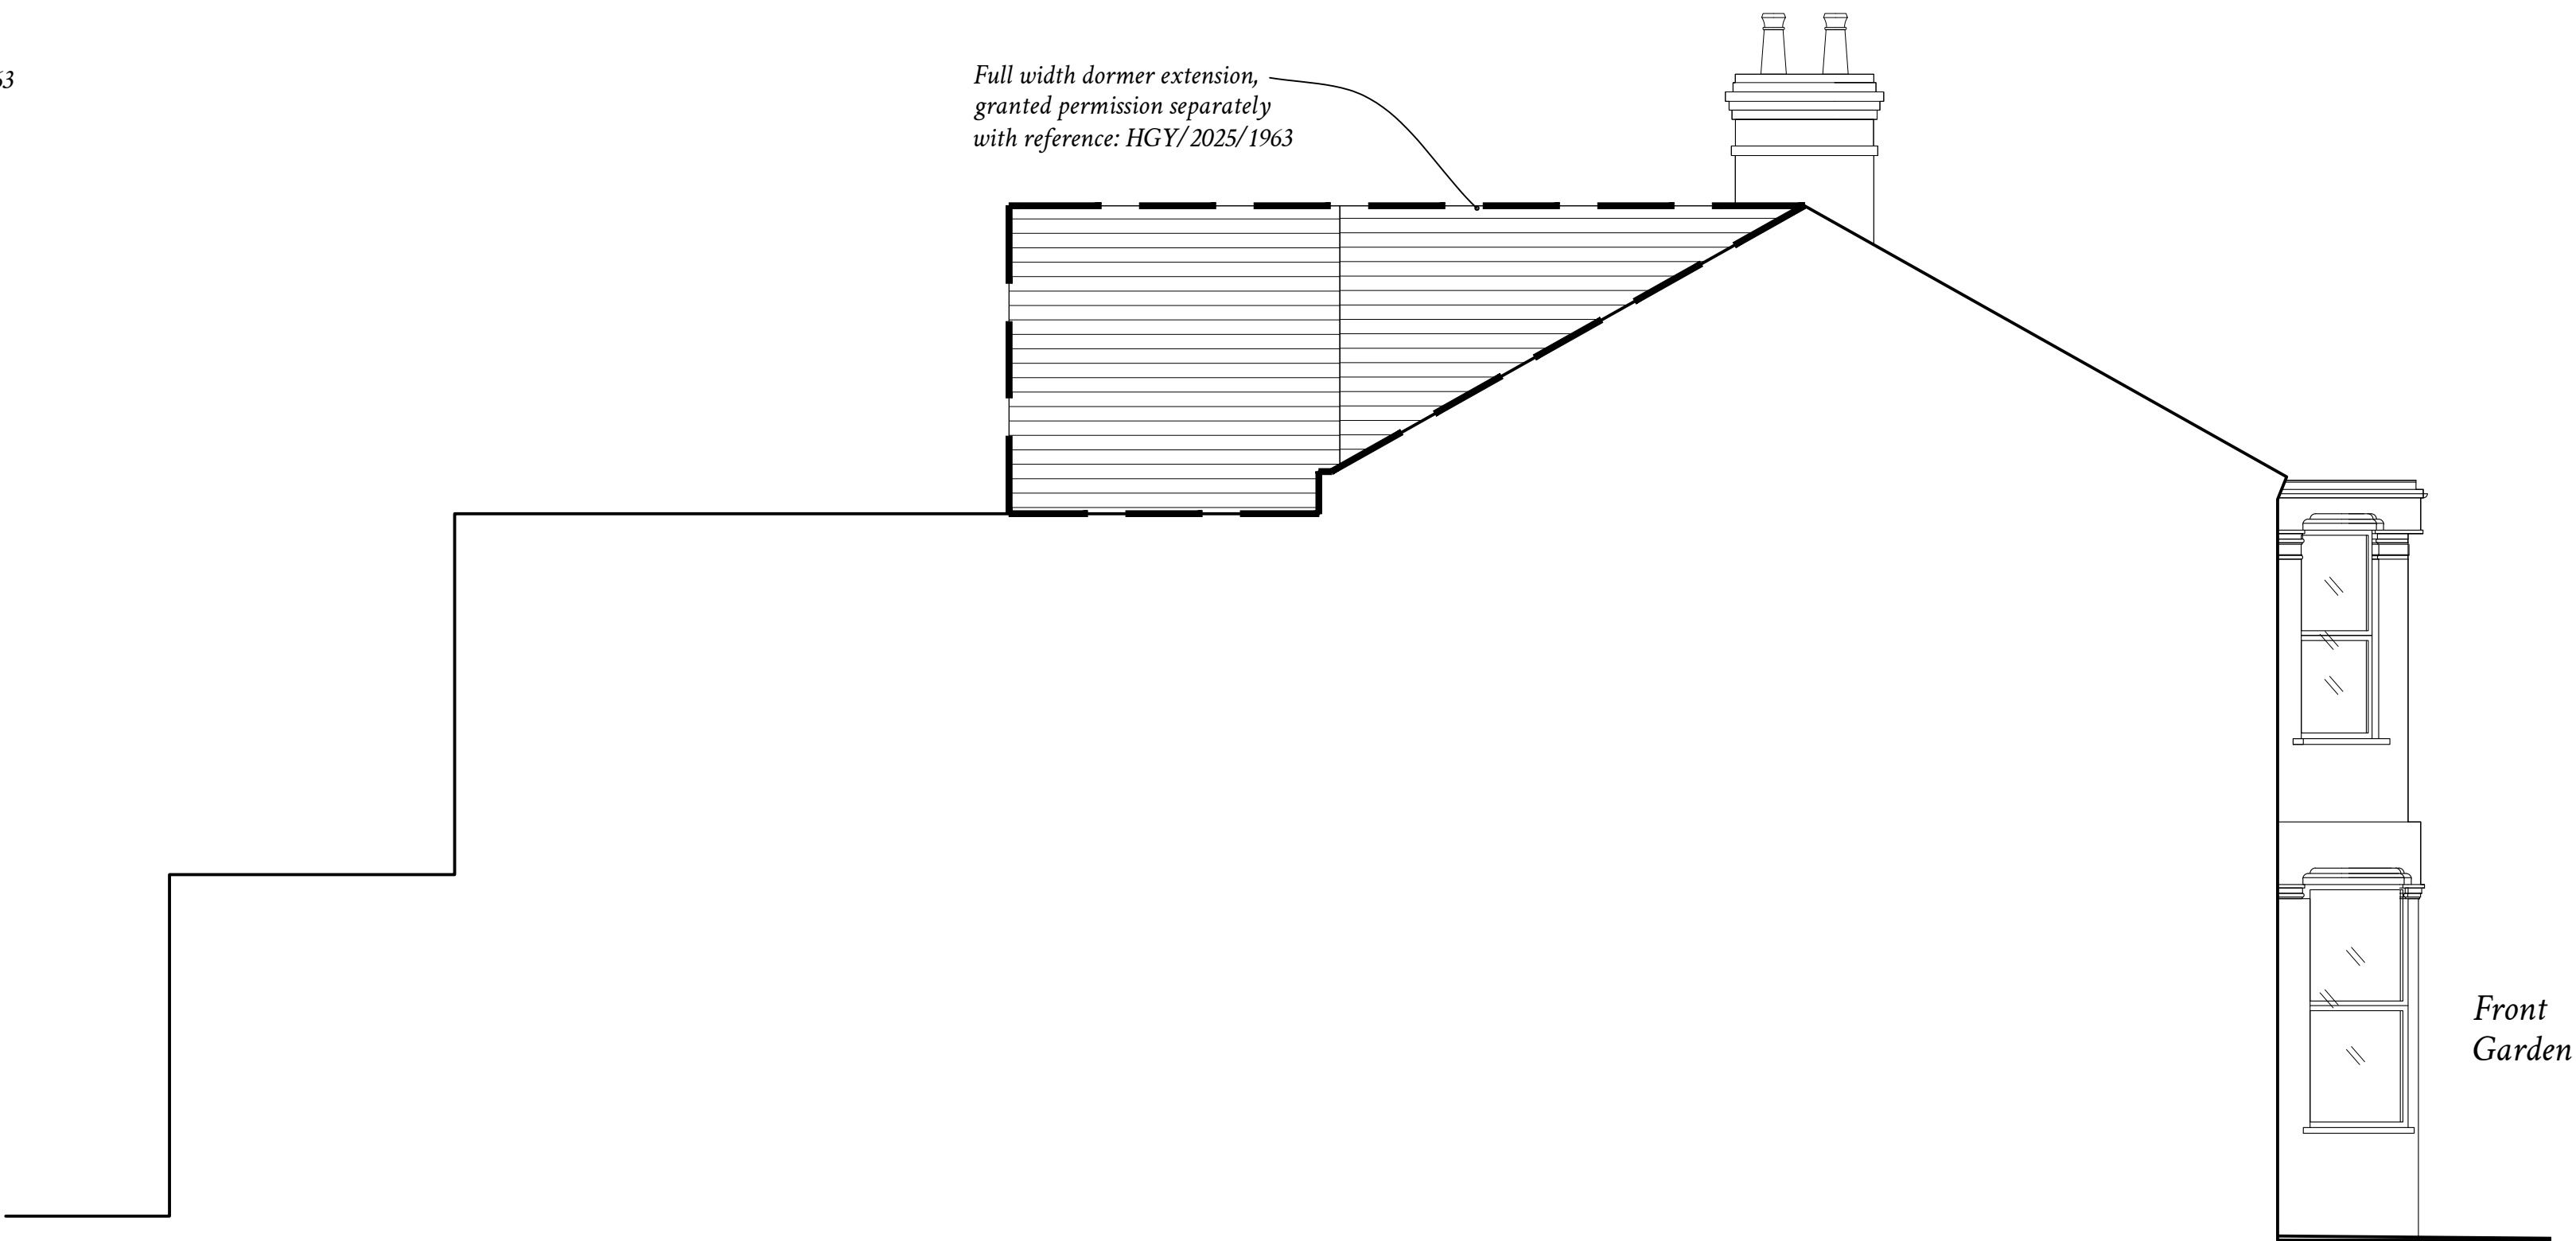

04 Side (East) Elevation
1:50@A1

York + Kane

info@yorkandkane.co.uk +44 (0) 7791 685 886
www.yorkandkane.co.uk +44 (0) 7909 675 688

York + Kane Architects is a trading name of York and Kane Limited. Registered in England & Wales. Company Number 14674025.

Date	Rev	Status
25.02.26	A	Planning

Client.
Mr Dickson + Ms McGhee
Project.
112 Seymour Road, N8 0BG
Drawing Title.
Proposed Elevations

Status.
Permitted Development

Scale.
1:50 @ A1
Date.
25.02.26

Project No.
0149 -YK -2340 -A
Originator.

Draw No.

Version.