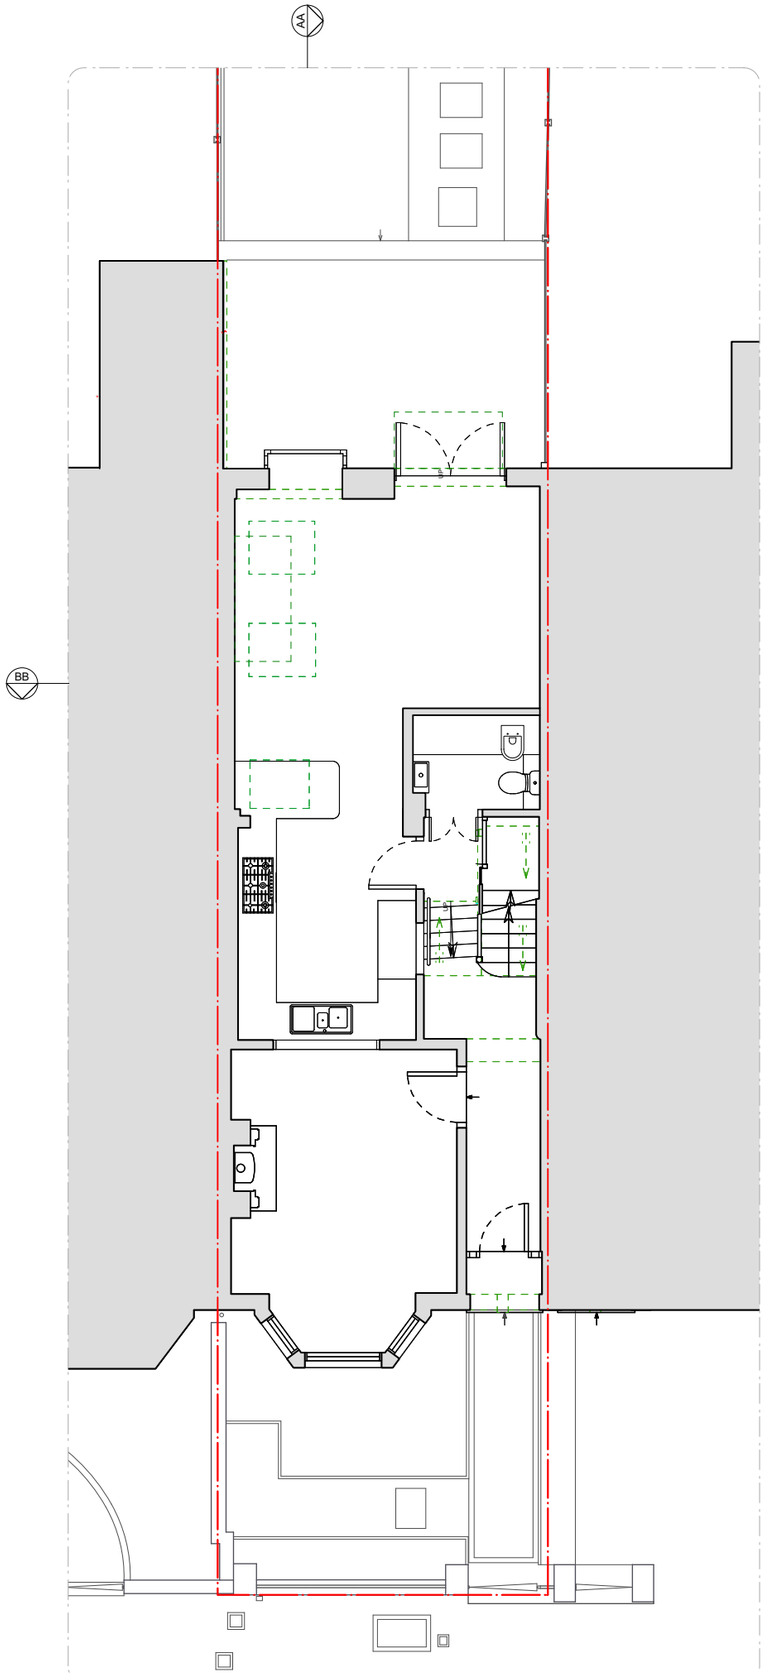

01 Ground Floor Plan

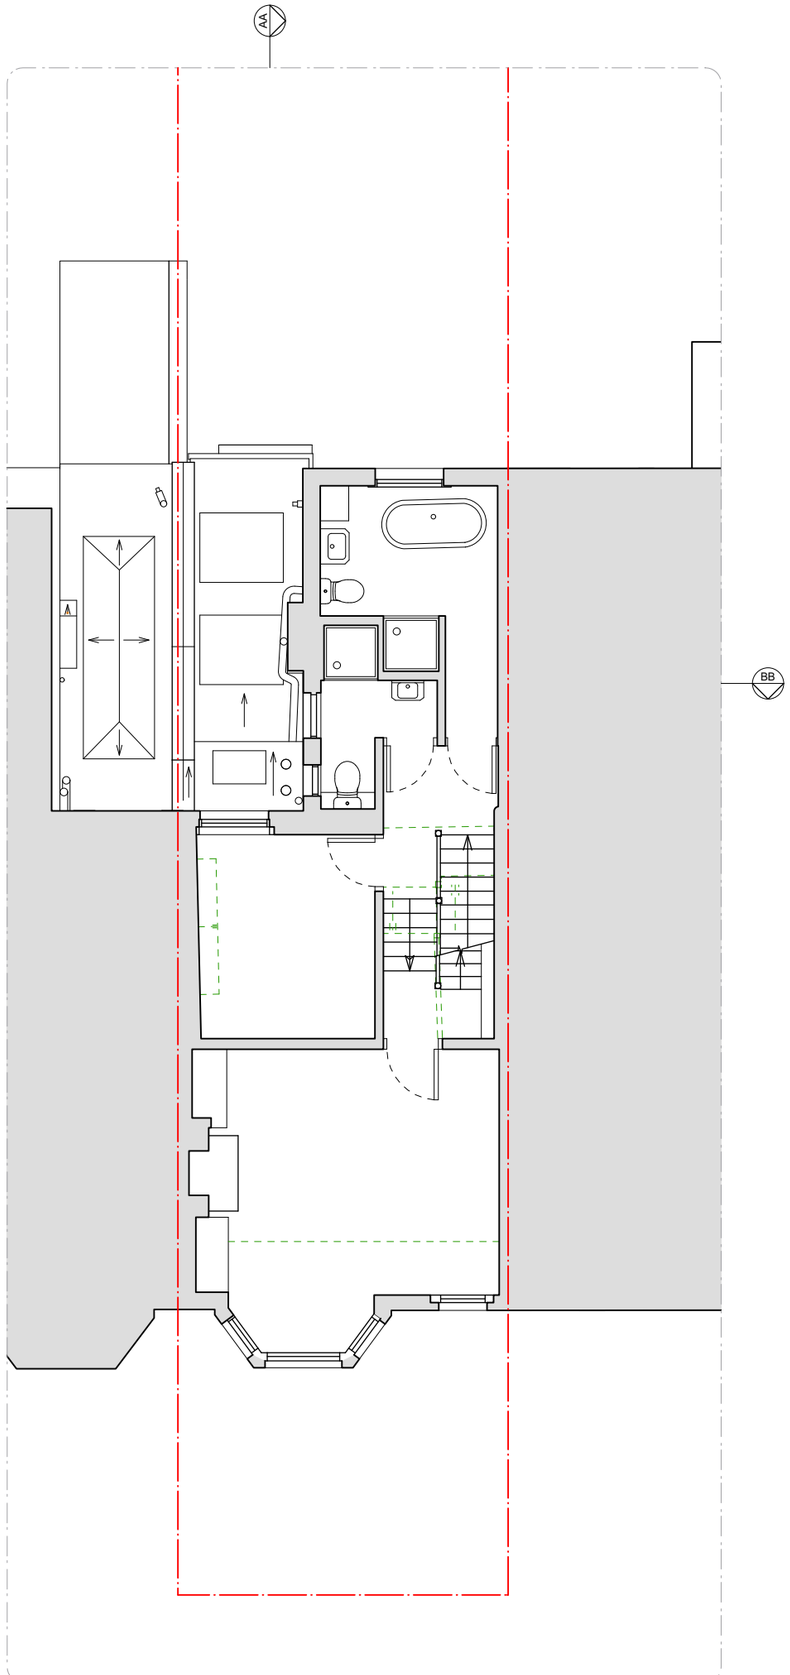

02 First Floor Plan

SCALE BAR

0 1 2 5m

KEY:

- Boundary Line
- Existing structure
- Ceiling Lines

Rev	Issued	Status & Description	Drawn / Checked
-	2026.05.08	Issued for Planning	LM / TB

Notes:

All dimensions to be checked on site prior to construction or fabrication of any element. Any discrepencies between figure dimensions reported to Architect for clarrification prior to commencing work.

This drawing is to be read in conjunction with all consultants information.

Elements of services are indicated for coordination purposes. For full services layouts refer to Services Engineer's drawings and specification.

Elements of stucture are indicated for coordination purposes. For full structural layouts refer to Structural Engineer's drawings and specification.

(C) Trevor Brown Architect Ltd. All rights decsribed in chapter IV of the Copyright Designs and Patents Act 1988 have been asserted.

tba

Job
Nelson Road

Address
56 Nelson Road, N8

Status
Planning

Drawing title
Existing Ground & First Floor Plans

Scale
1:100

Drawing number
230_0001

Revision
-

Trevor Brown Architect Ltd.
www.trevorbrownarchitect.co.uk
+44 (0) 20 8103 9909
Greenside House, 50 Station Road, London. N22 7DE