
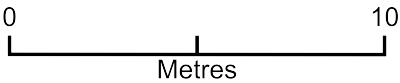


51 Bounds Green Road studio

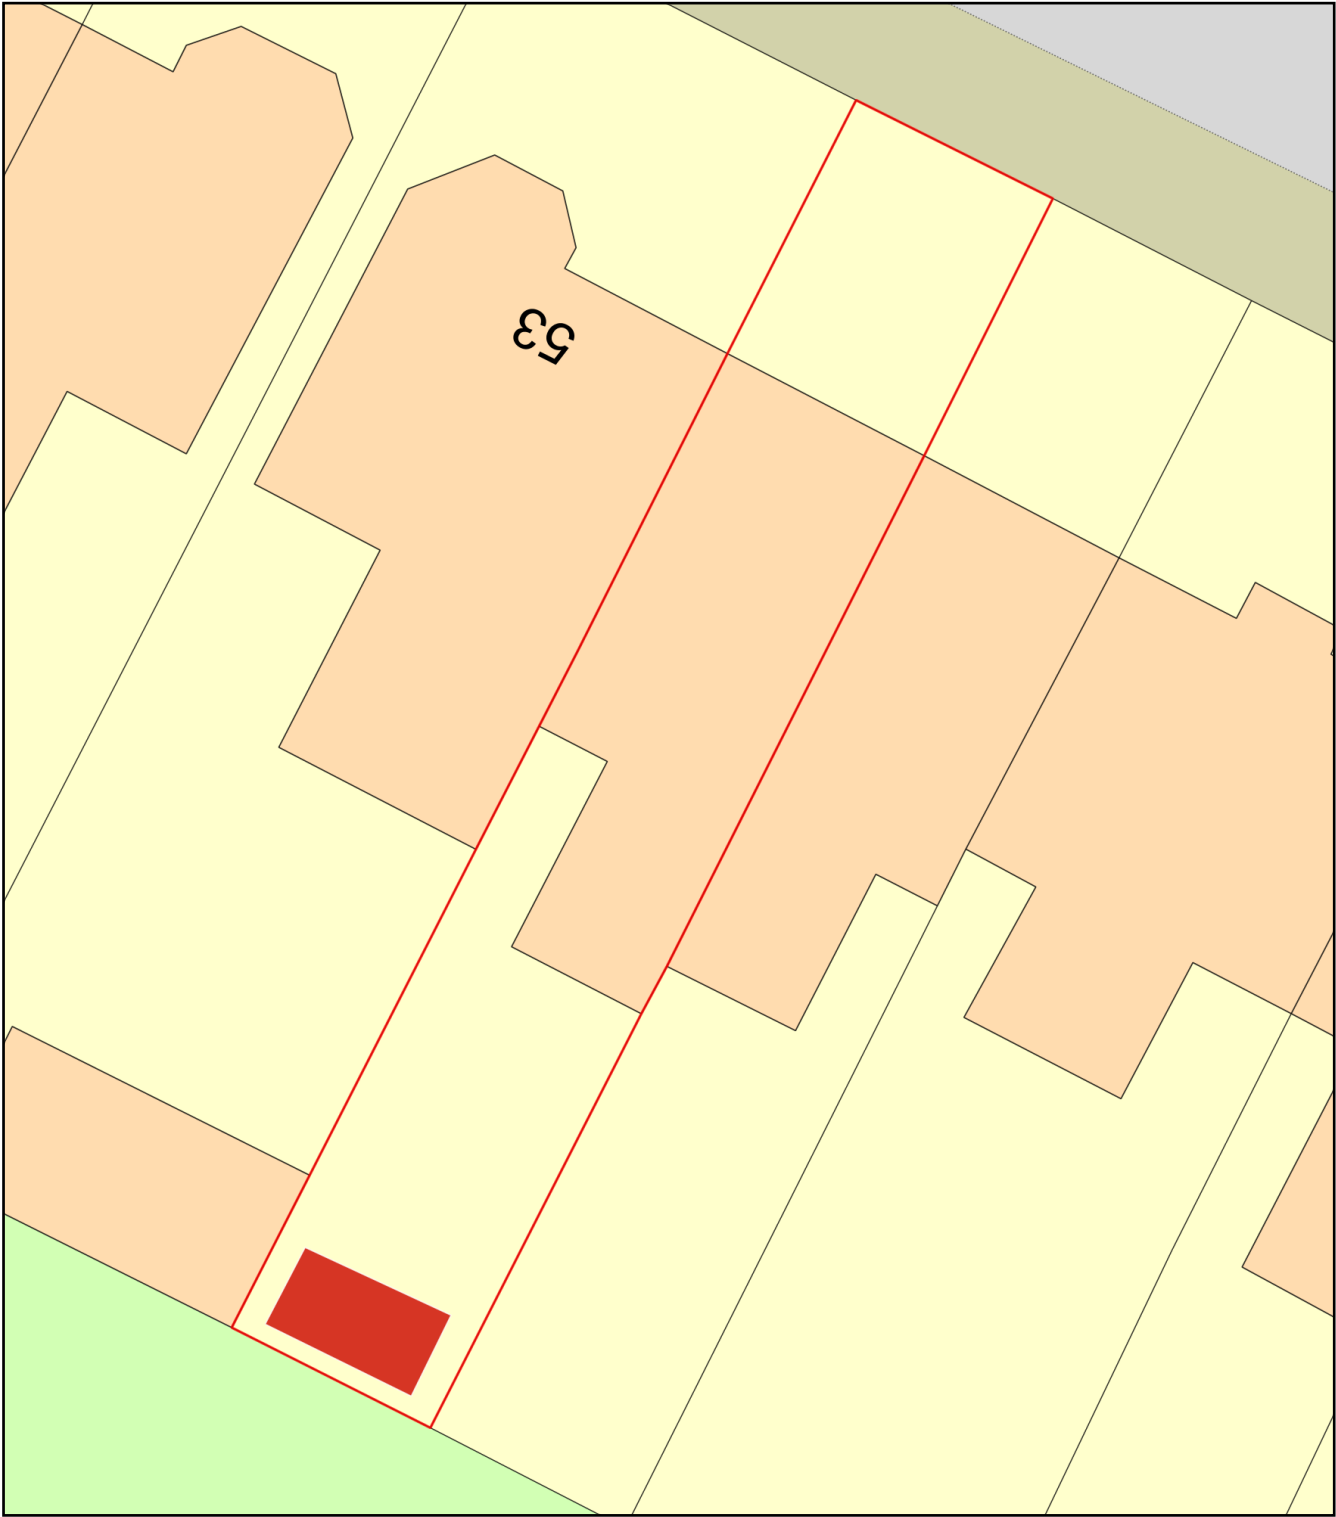

Plan Produced for: Matthew Gilley

Date Produced: 11 May 2026

Plan Reference Number: TQRQM26131143951882

Scale: 1:200 @ A4