


1 Existing Front Elevation
1:100

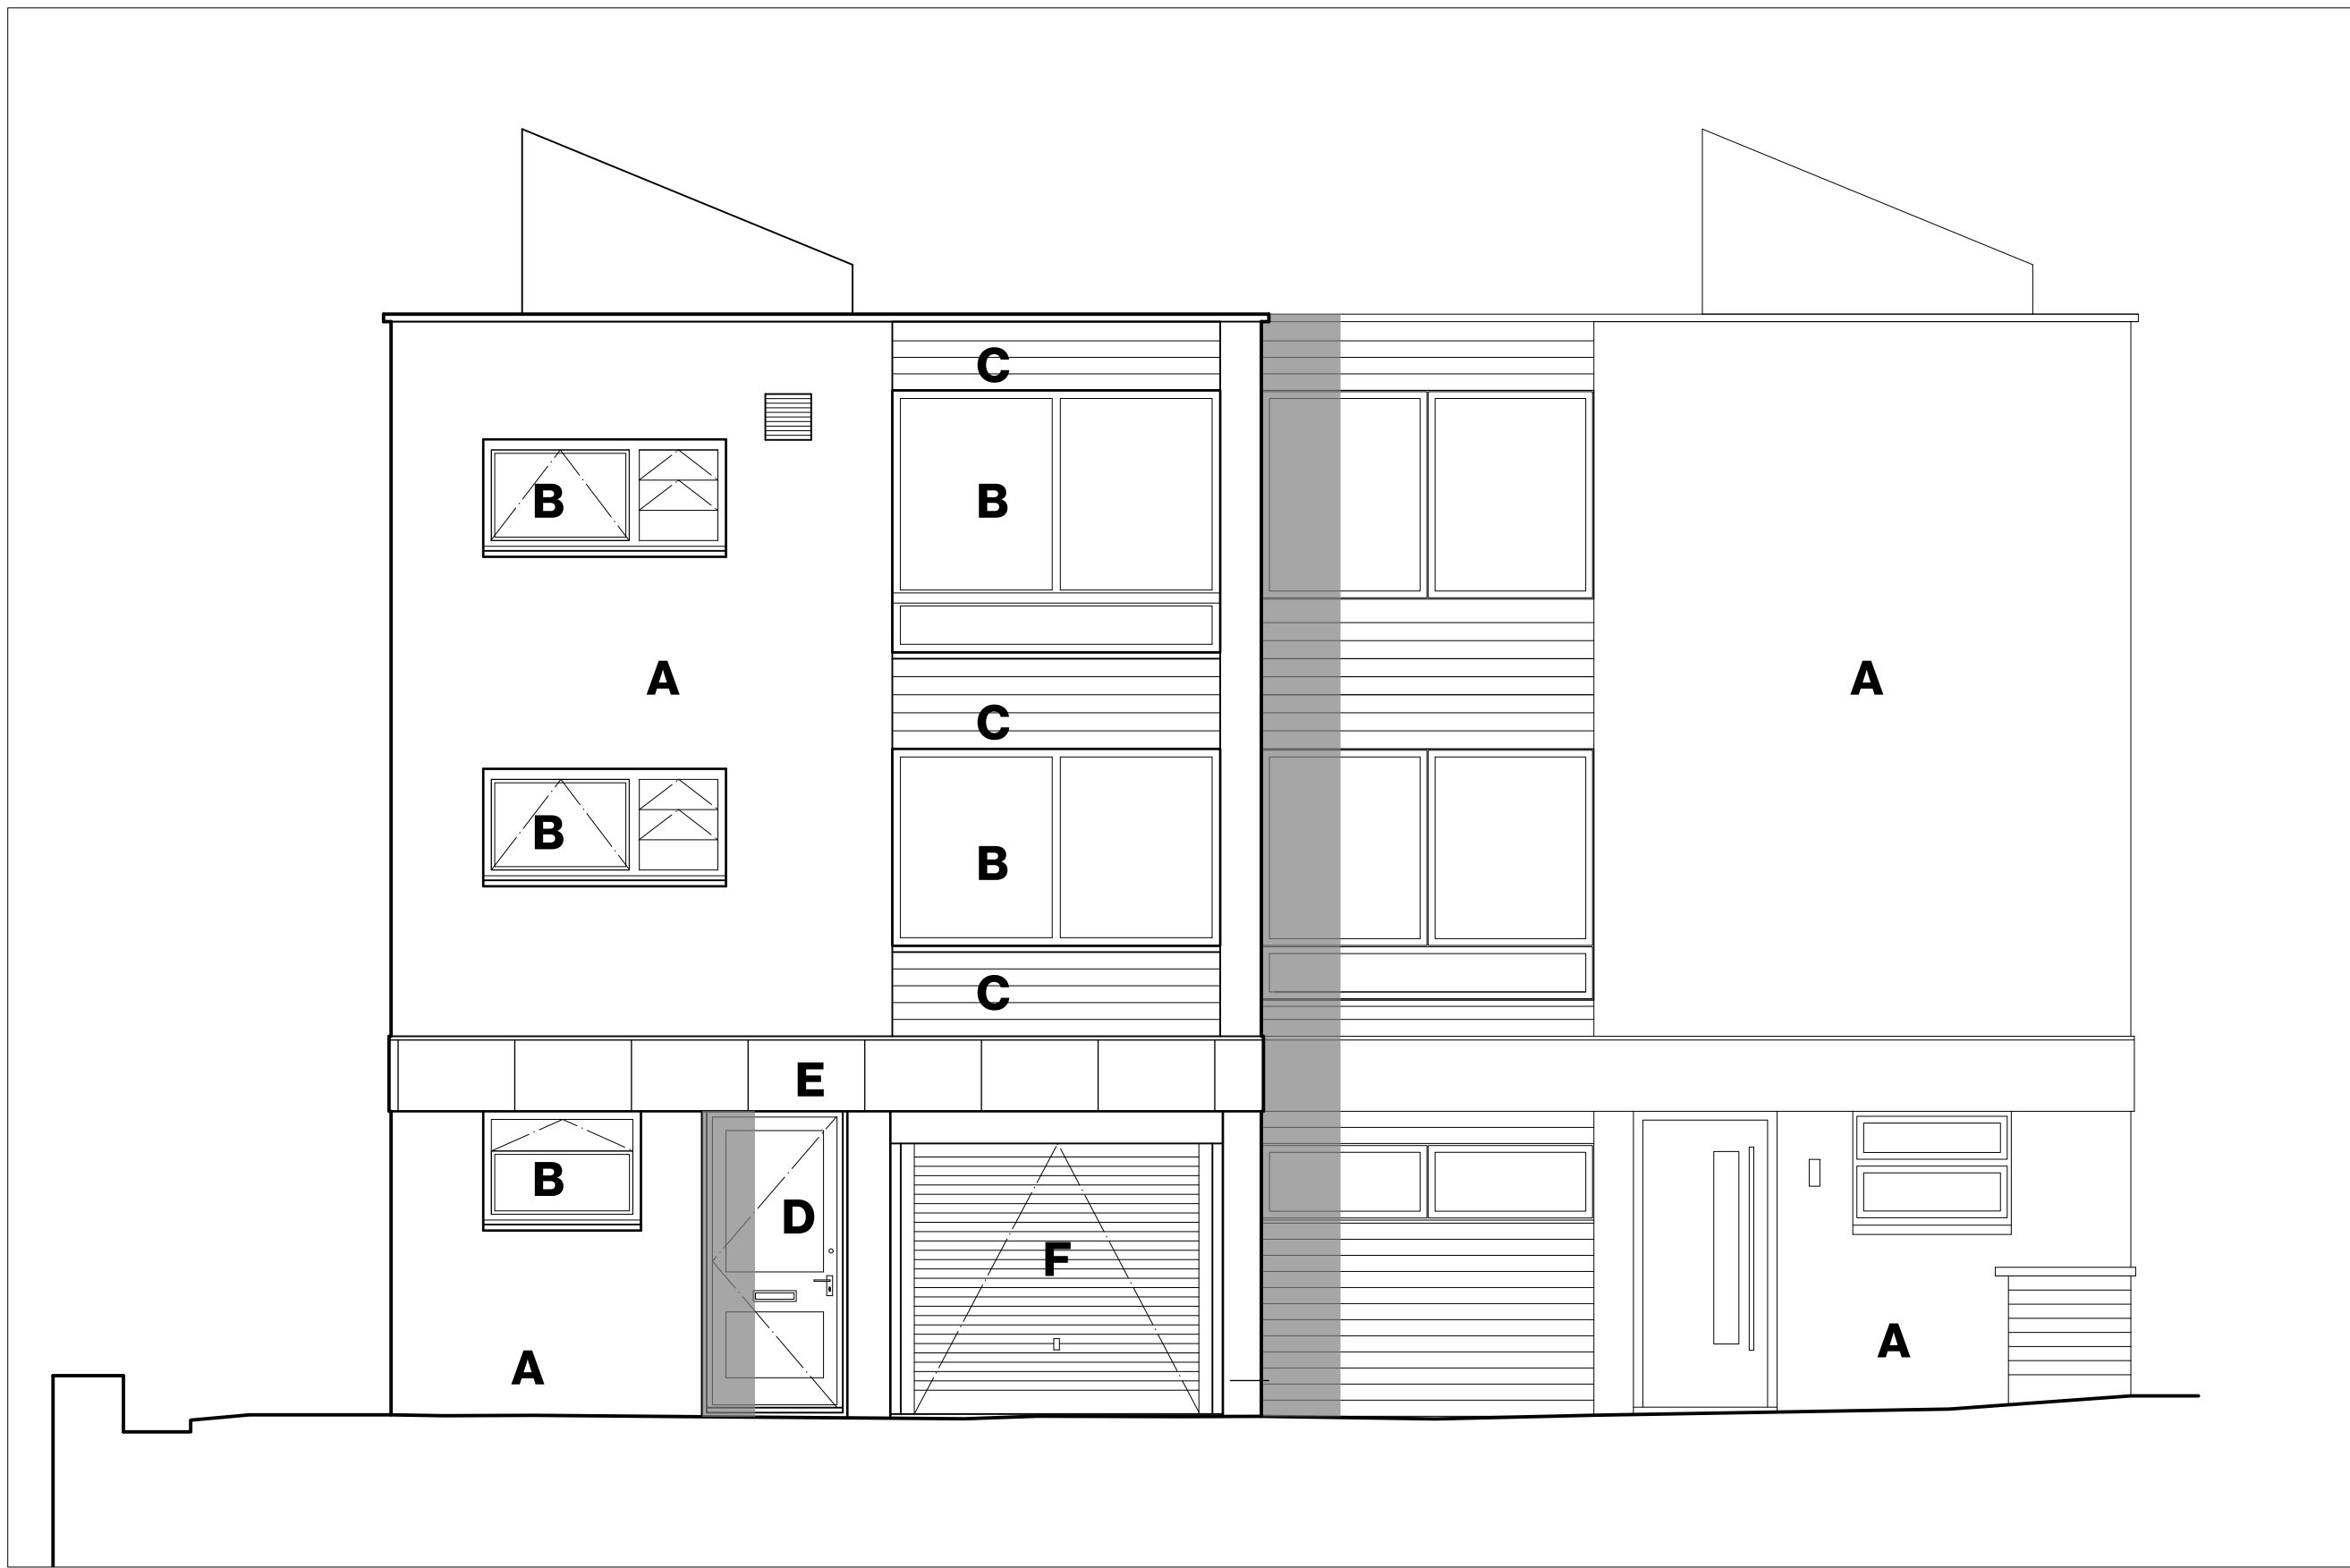

23b Kingsley Place 23a Kingsley Place


Existing building

Semi detached 3 storey dwelling with integrated garage

Existing materials

- A Brick
- B Metal frame windows - black finish and unfinished silver metal
- C Horizontal timber cladding - black finish
- D Painted timber framed windows and doors - black finish
- E Dressed Lead Fascia
- F Garage door - black finish

2 Proposed Front Elevation
1:100

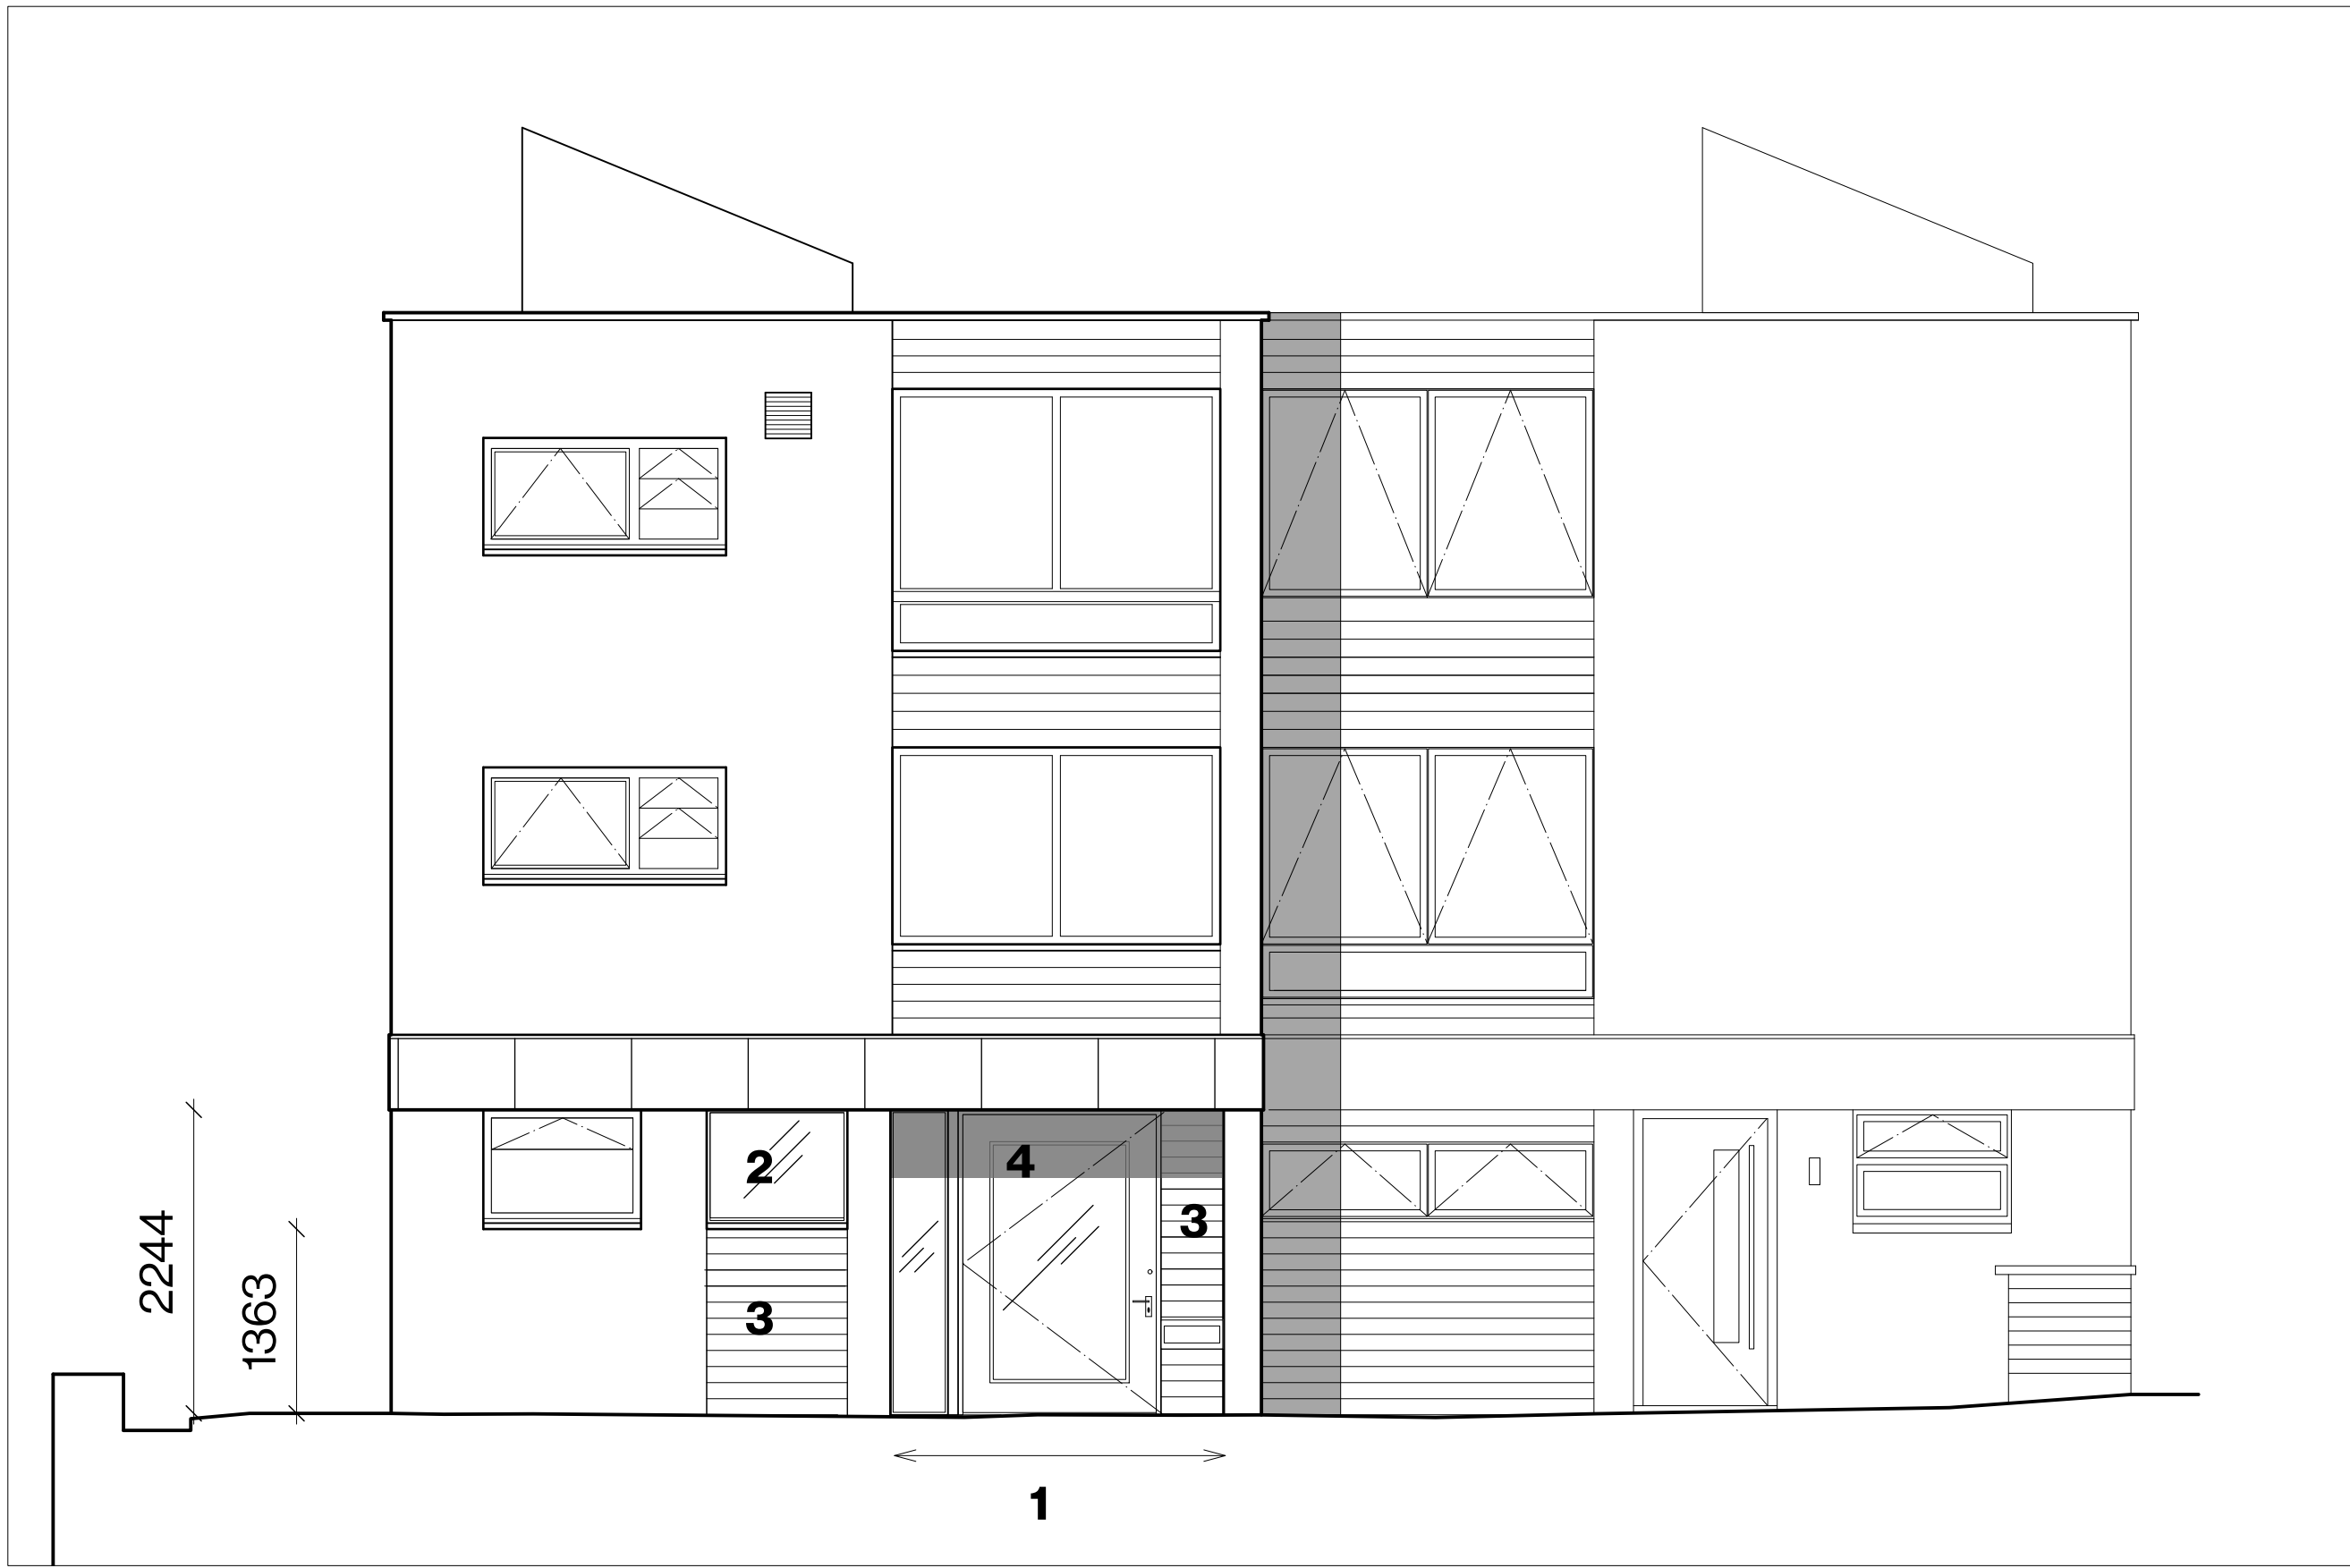

23b Kingsley Place 23a Kingsley Place

Proposed Conversion of integrated garage door to form new entrance and infill of existing entrance with window and solid infill

- 1 New entrance set back to same dimension as existing entrance. Set back into the dimension of existign aperture for integrated garage
- 2 New window flush set into width of existing opening. Frame to match existing adjacent window
- 3 Solid infill with timber cladding finish to match existing.
- 4 Timber framed glazed entrance door with glazed panel to left hand side.

