


Job:
Block plan

Address:
1 Smithson Road, London N17

Scale:
1:500 @ A4

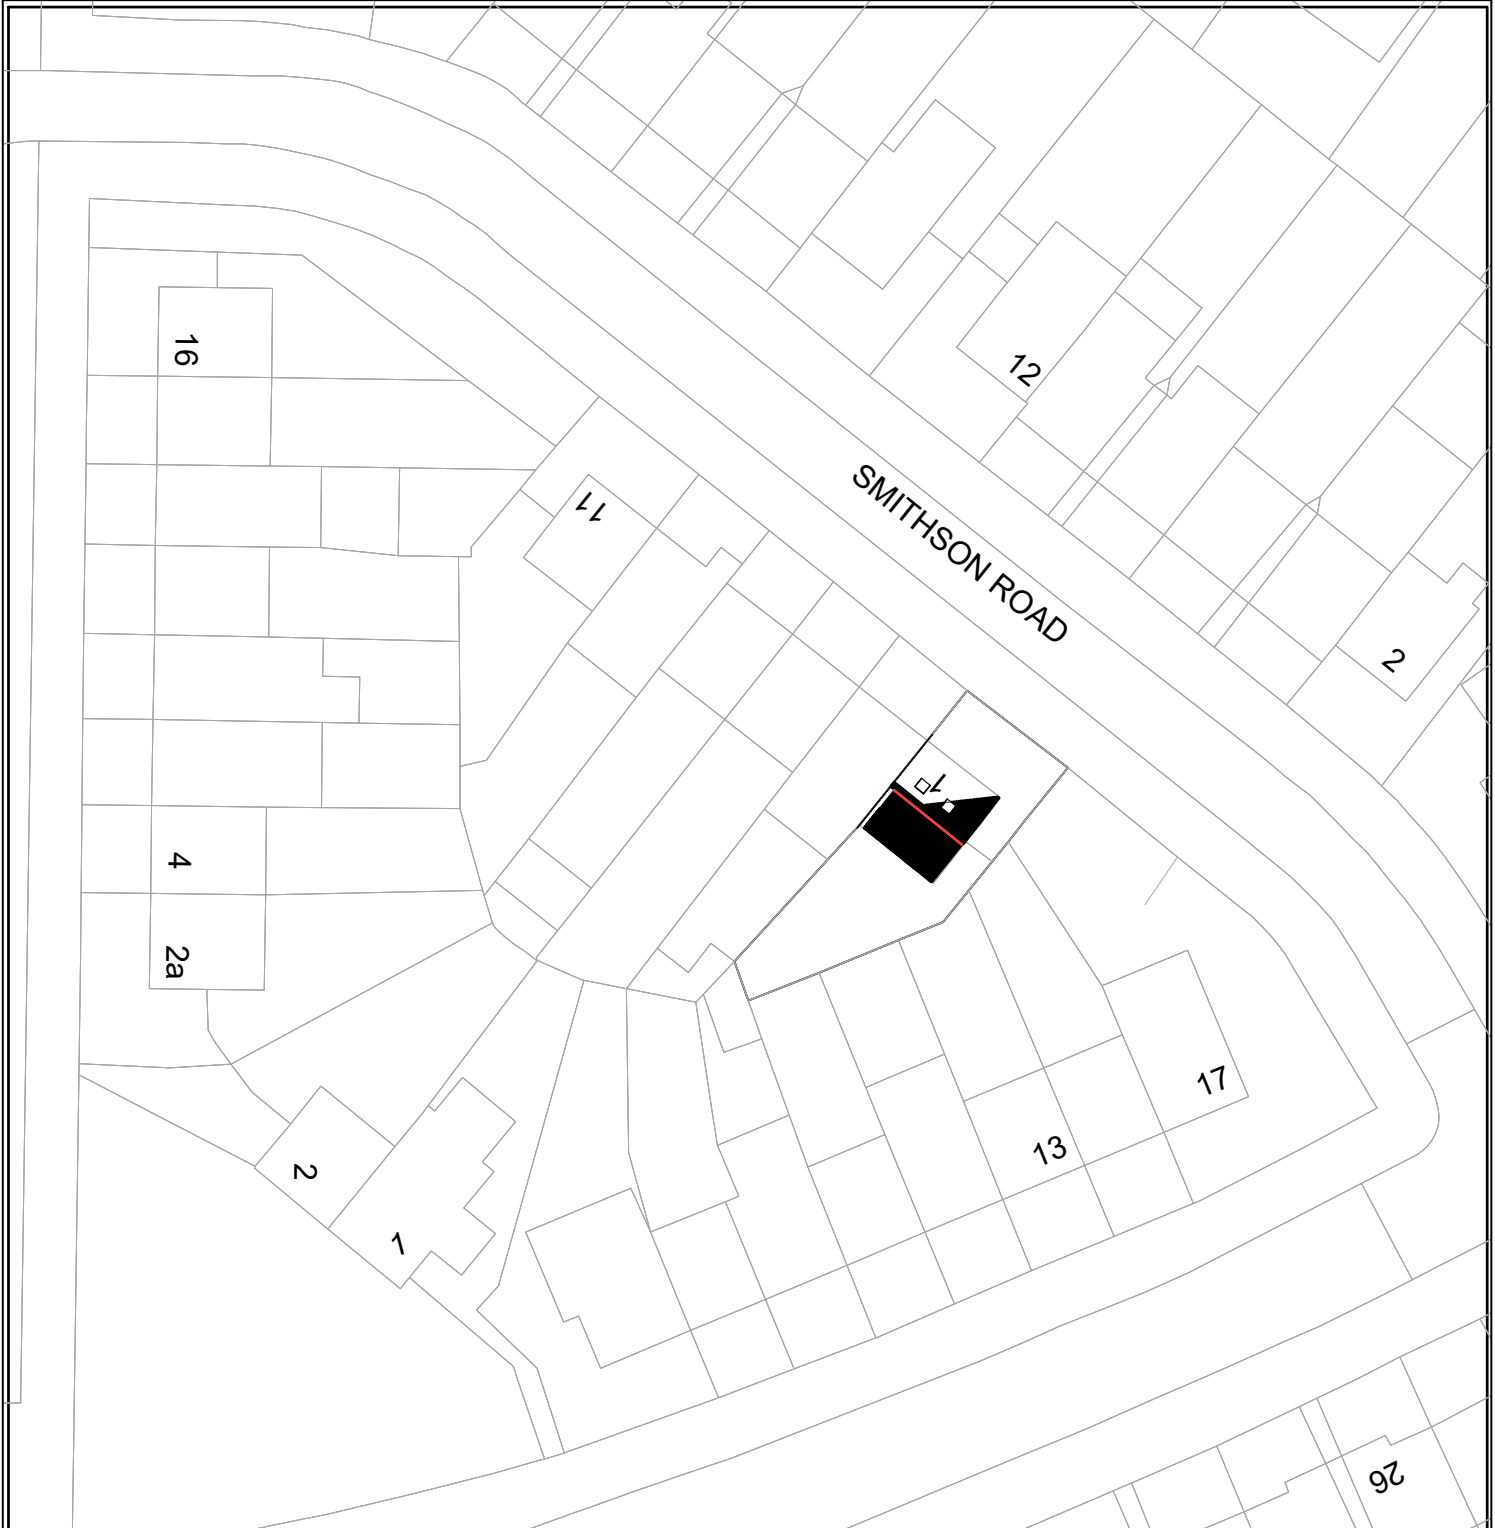

0 5 10 20 50

Proposed Extension:

