
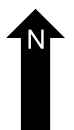
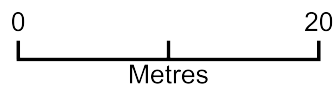


# 177a Carlingford Road - Block Plan

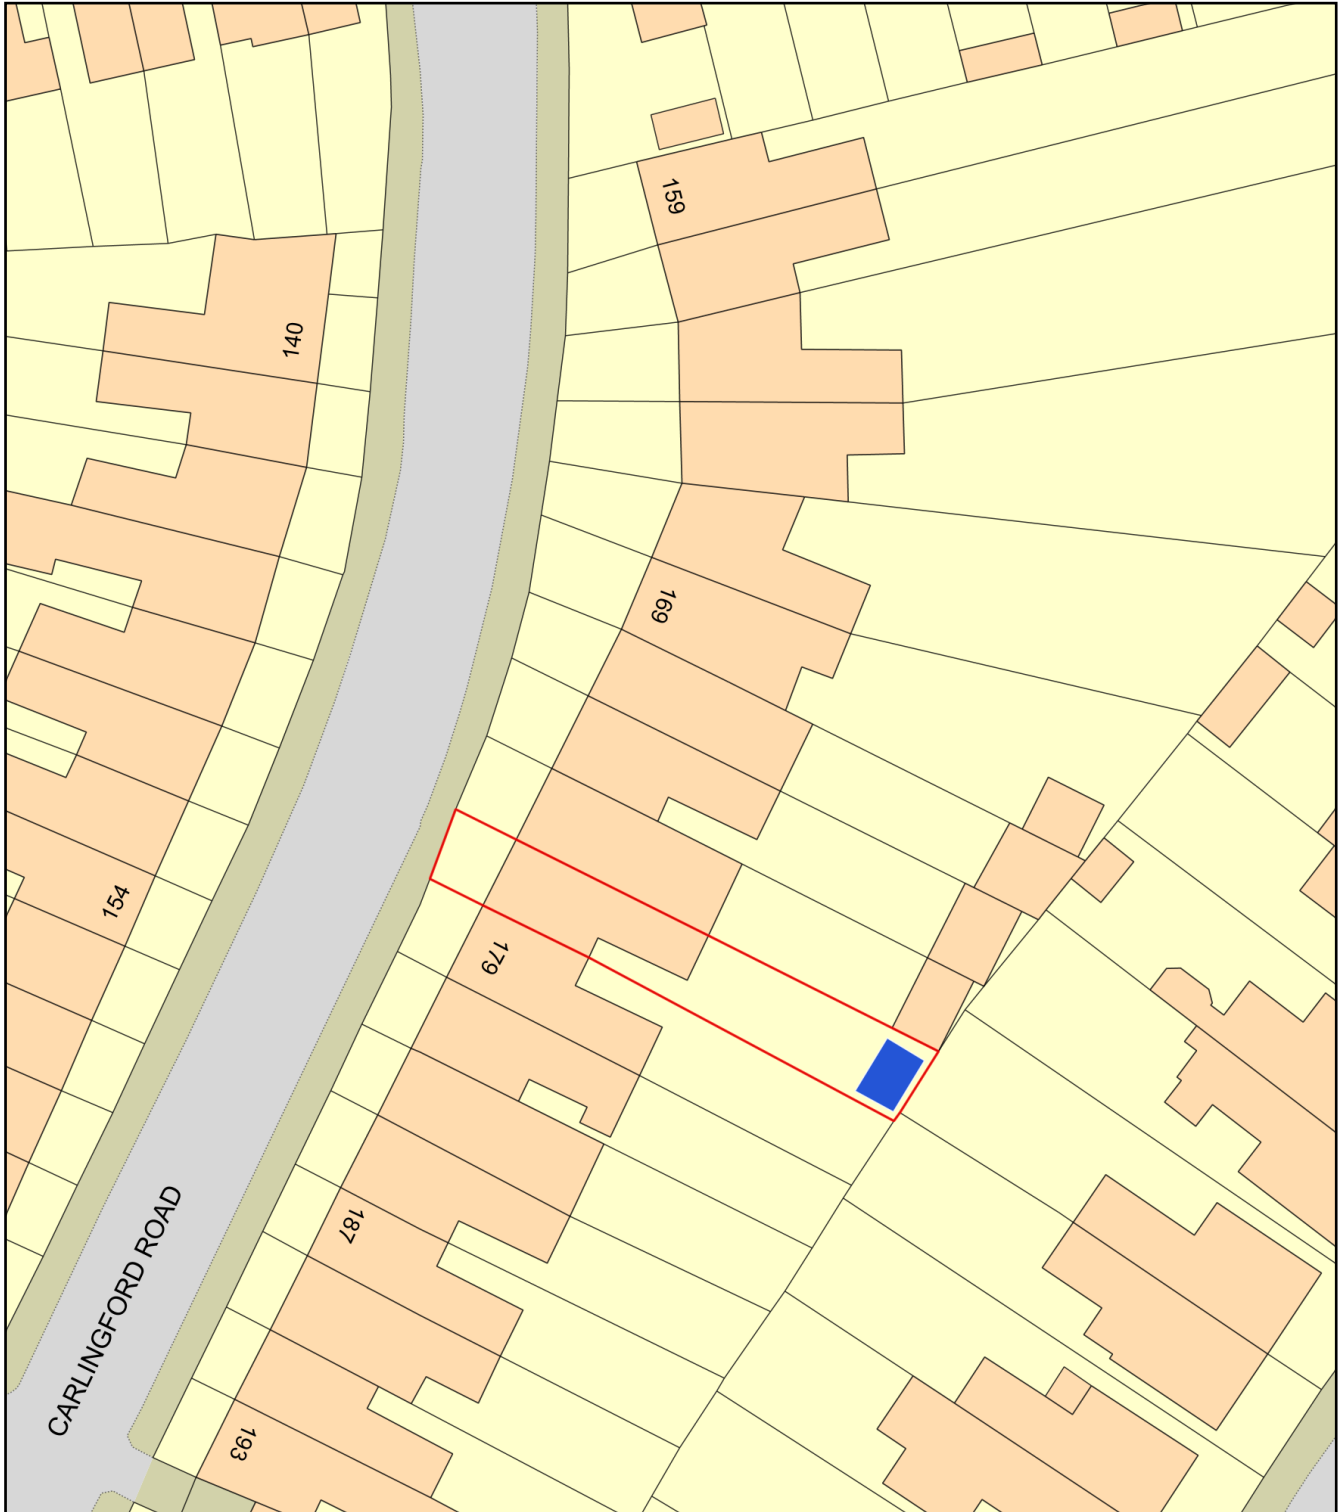

Plan Produced for: Sarah Berry

Date Produced: 12 May 2026

Plan Reference Number: TQRQM26132102447716

Scale: 1:500 @ A4