
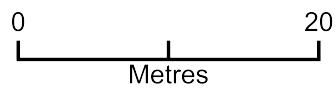


177a Carlingford Road - Existing Block Plan

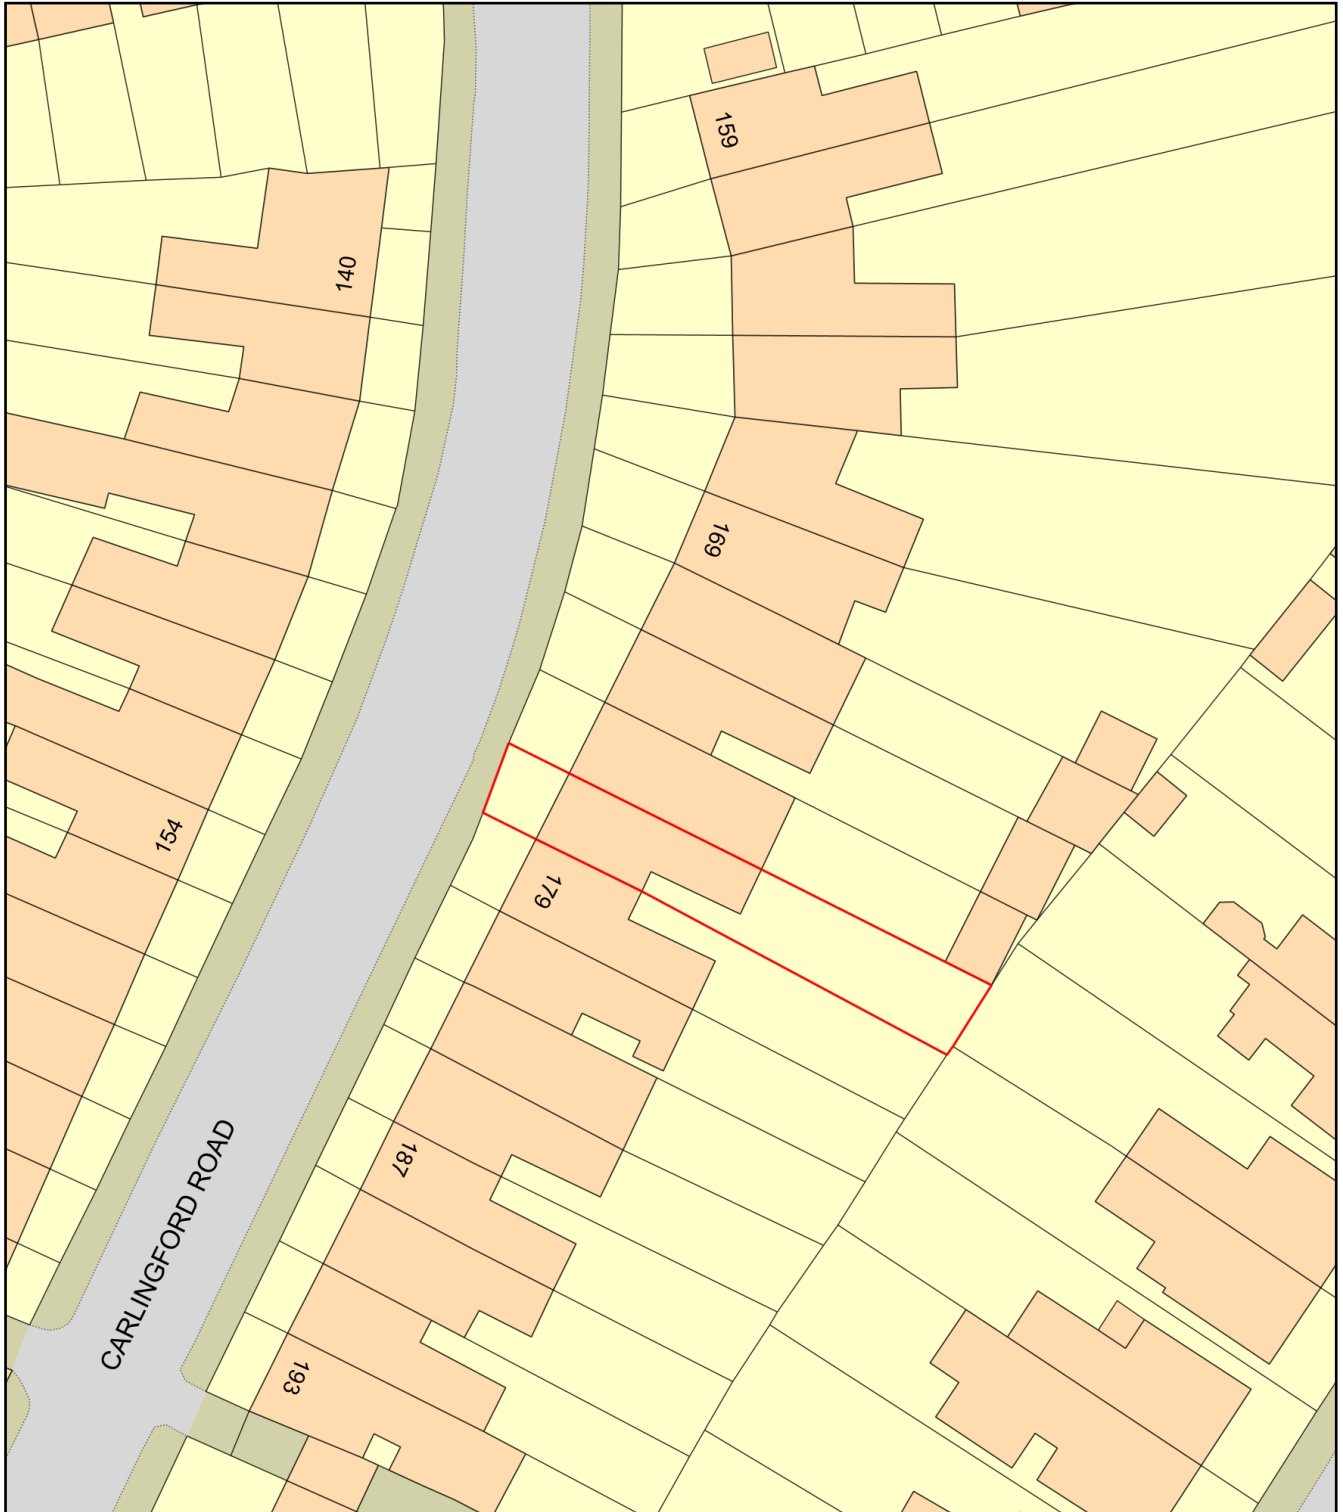

Plan Produced for: Sarah Berry

Date Produced: 12 May 2026

Plan Reference Number: TQRQM26132132551849

Scale: 1:500 @ A4