


177a Carlingford Road - Location Plan

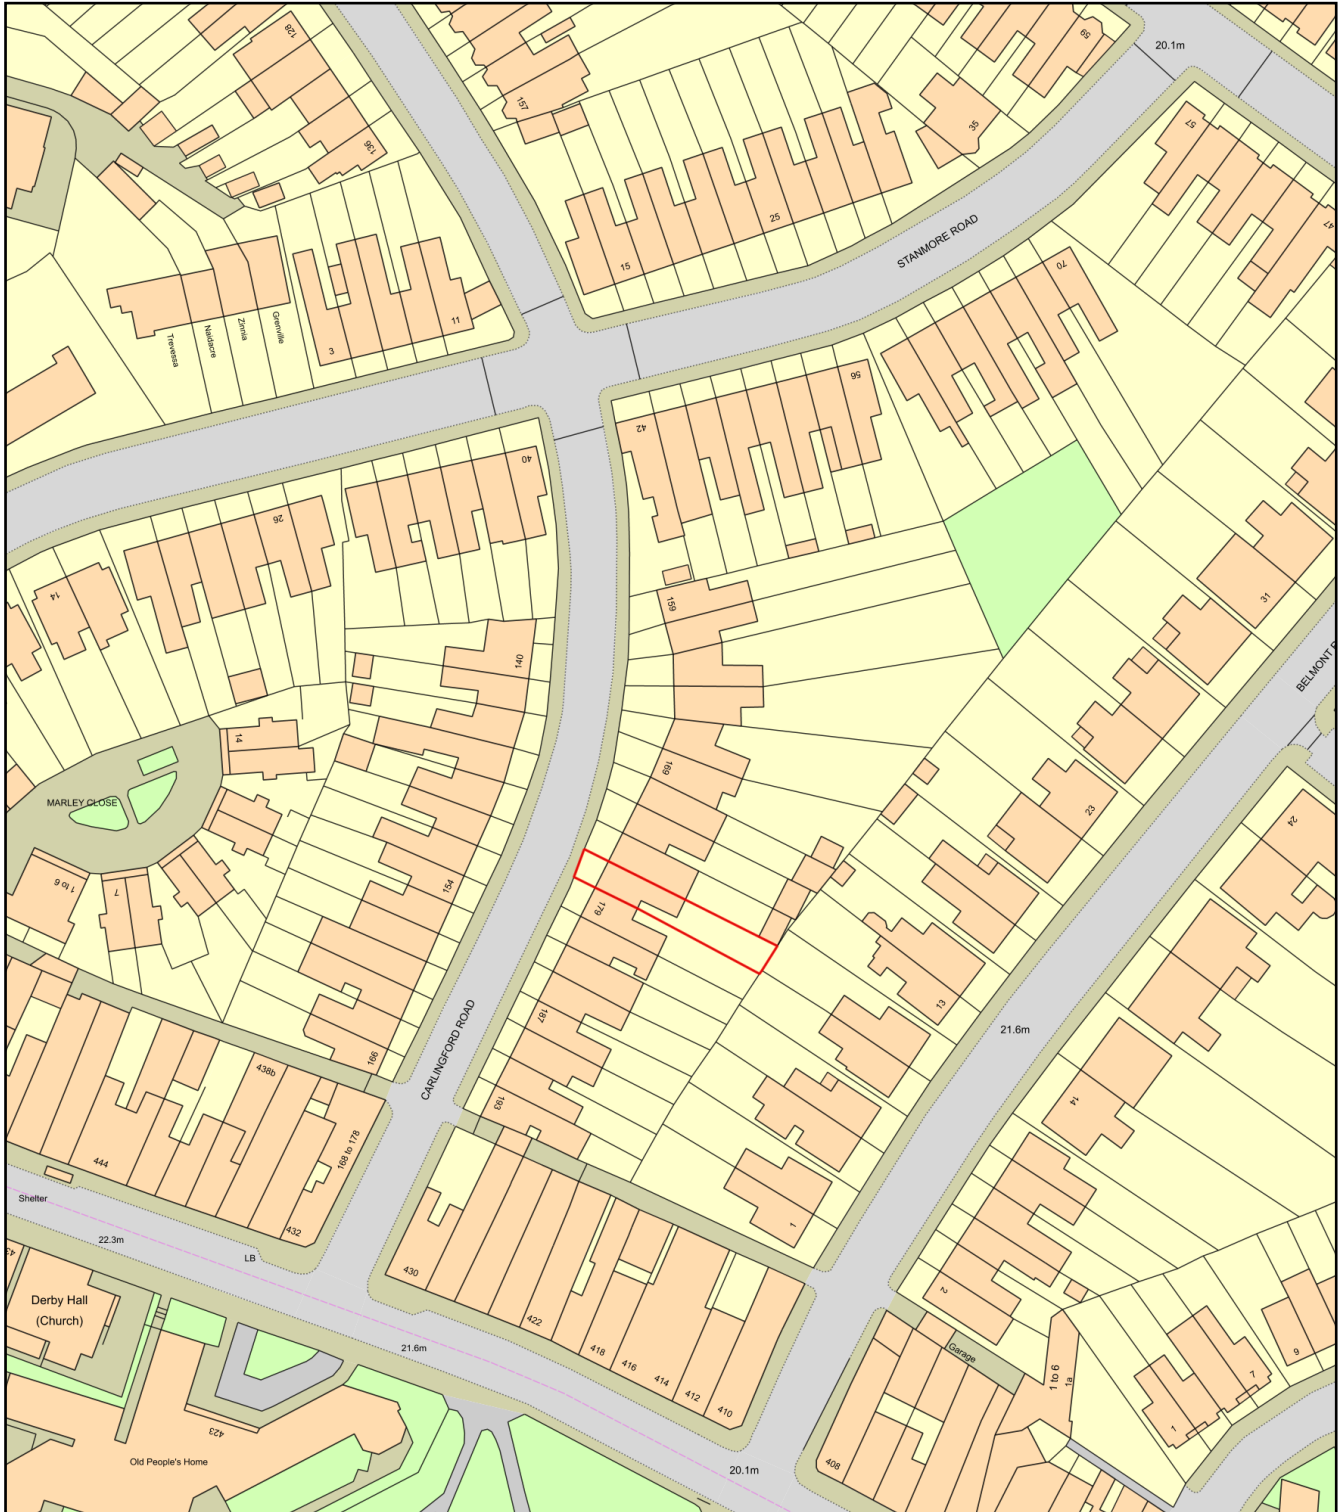

0 50
Metres



Plan Produced for: Sarah Berry

Date Produced: 12 May 2026

Plan Reference Number: TQRQM26132101919058

Scale: 1:1250 @ A4