Copyright © 2026 Transport for London. This drawing may not be copied, photocopied, reproduced, translated, or converted to any electronic or machine readable form in whole or in part without the prior written permission of TfL. All rights reserved"
© Crown copyright and database rights 2026 Ordnance Survey 100035971

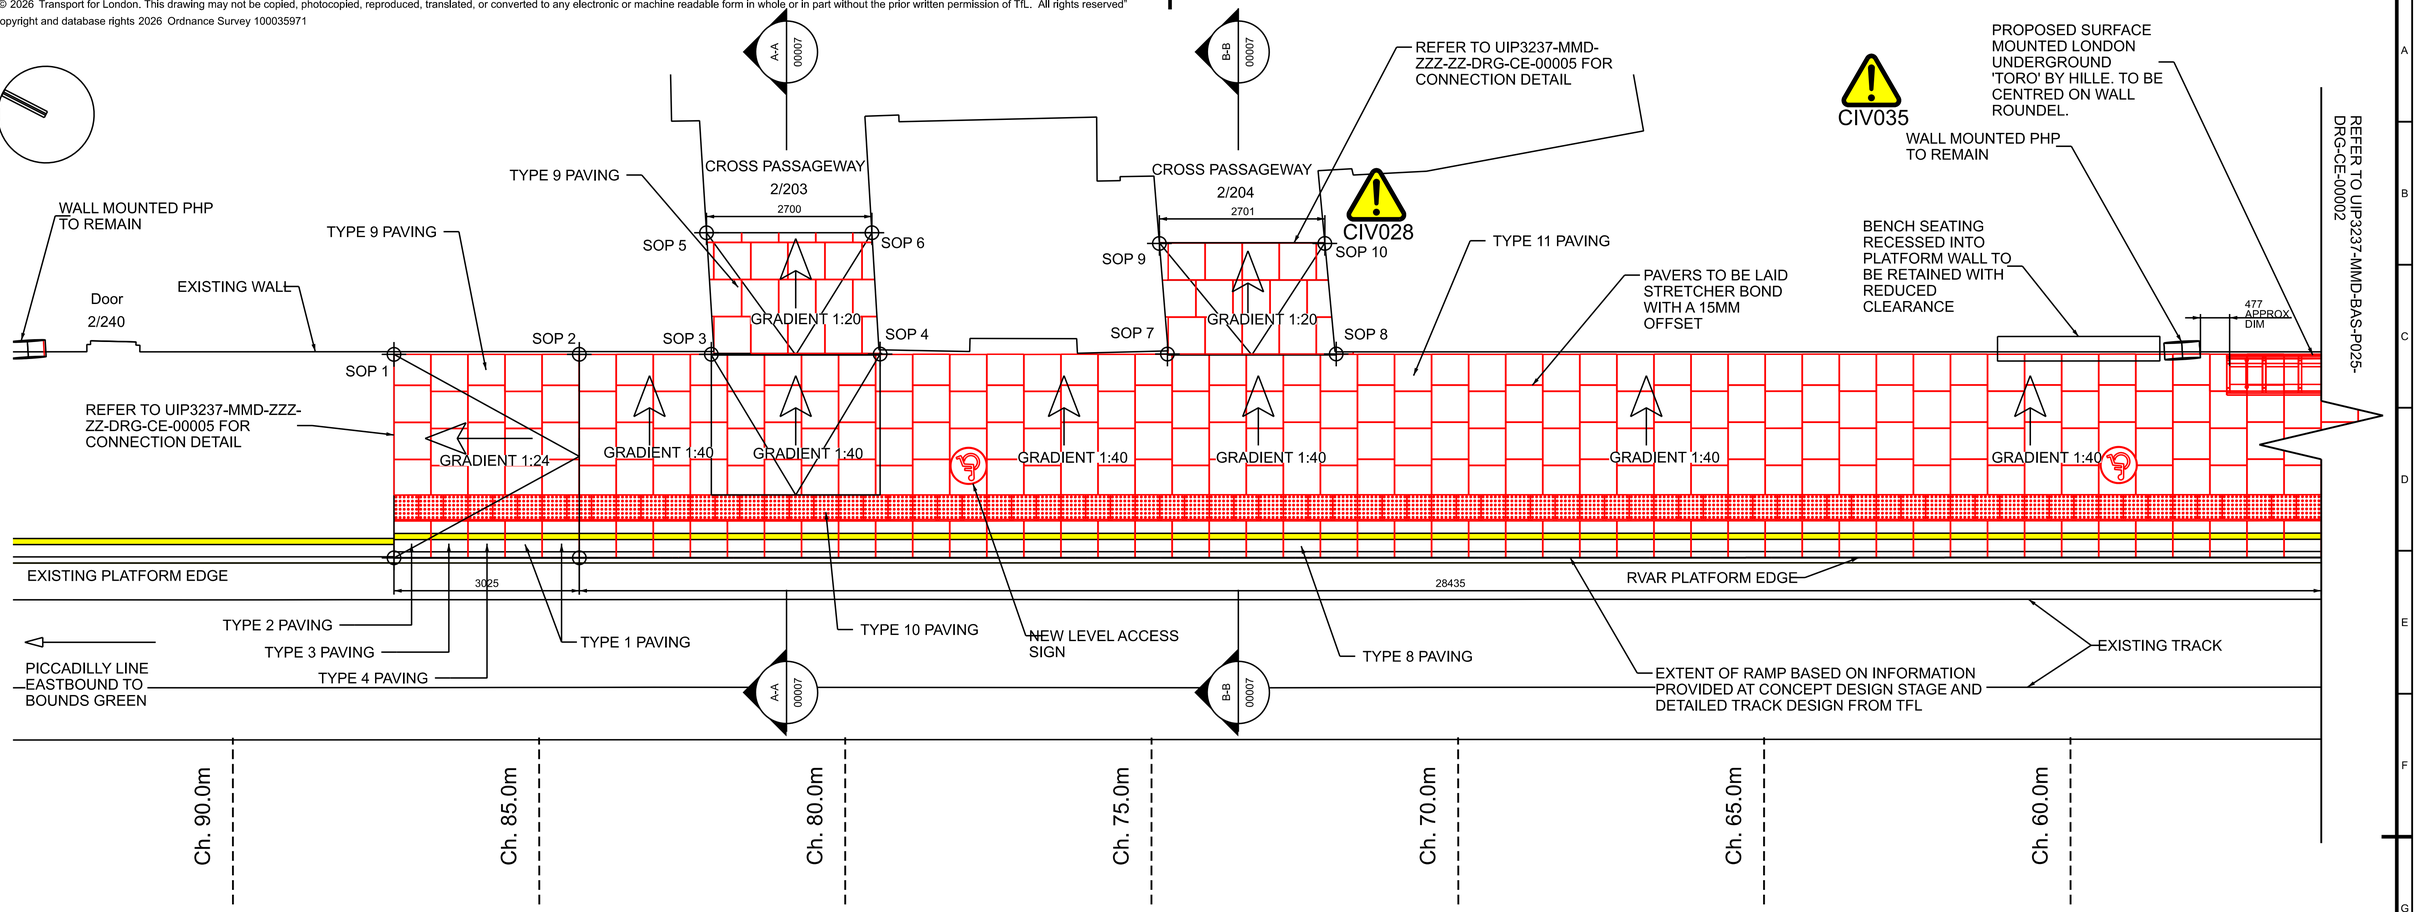

WOOD GREEN PLATFORM 1 GENERAL ARRANGEMENT
SCALE 1:50

TABLE 1: SETTING OUT POINTS

SOP	Easting (m)	Northing (m)	Level (m)	Point Description
SOP 1				
SOP 2				
SOP 3				
SOP 4				
SOP 5		TBC		
SOP 6				
SOP 7				
SOP 8				
SOP 9				
SOP 10				

TABLE 2: PROPOSED PAVING (FULL EXTENT OF HUMP)

PAVING REF	TYPE	UNITS	AREA (SQM)	SPECIFICATION	COLOUR
TYPE 9	RAMP PAVING	-	25	MARSHALLS STANDARD 600 X 600 X 50	CHARCOAL
TYPE 10	TACTILE	156	-	MARSHALLS 400 X 400 X 50 TACTILE	BUFF
TYPE 11	HUMP PAVING	-	130	MARSHALLS CONSERVATION 600 X 600 X 50	BUFF

TABLE 3: PROPOSED COPERS (FULL EXTENT OF HUMP)

PAVING REF	TYPE	DIM A (mm)	DIM B (mm)	QUANTITY
TYPE 1	COPER (PC10)	0	0	4
TYPE 2	COPER SPECIAL	0	25	1
TYPE 3	COPER SPECIAL	25	50	1
TYPE 4	COPER SPECIAL	50	75	1
TYPE 5	COPER SPECIAL	25	0	1
TYPE 6	COPER SPECIAL	50	25	1
TYPE 7	COPER SPECIAL	75	50	1
TYPE 8	COPER (PC10)	0	0	94

NOTES:
FOR PAVING DETAIL TYPES PLEASE REFER TO UIP3237-MMD-ZZZ-ZZ-DRG-CE-00001 - 00004.

FOR JOINT DETAIL TYPES PLEASE REFER TO UIP3237-MMD-ZZZ-ZZ-DRG-CE-00005 - 00007.

Scale Bar 1:50 @ A1
0m 1m 2m 3m 4m 5m

Scale Bar 1:1000 @ A1
0m 20m 40m 60m 80m 100m

CIV018 - UNKNOWN BUILDUP OF PLATFORM CIV028: CUTTING TILES OR PAVERS CIV030: RAPID SET CONCRETE POURING CIV035 - PROTECTION OF HERITAGE BENCHES		
CONSTRUCTION RISKS	MAINTENANCE / CLEANING RISKS	DEMOLITION / ADAPTATION RISKS

In addition to the hazard/risks normally associated with the type of works detailed on this drawing take note of the above
It is assumed that all works on this drawing will be carried out by a competent contractor working where appropriate, to an appropriate method statement

SAFETY HEALTH AND ENVIRONMENTAL INFORMATION BOX

Key plan

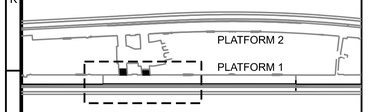

KEY PLAN
1:1000

Legend:
Removed
Modified
Proposed

Notes:
1. DRAWING TO BE PRINTED IN COLOUR
2. DO NOT SCALE FROM THIS DRAWING
3. ALL DIMENSIONS ARE IN MILLIMETRES. ALL LEVELS ARE IN METRES.
4. SURVEY GRID AND SETTING OUT PROVIDED TO LONDON SURVEY GRID.
5. NEW PLATFORM COPERS ARE TO BE 600MM WIDE PC10 NOSING STONES. RAMPS ARE TO CONSIST OF VARIED COPER SPECIFICATION AS PER UIP3237-MMD-ZZZ-ZZ-DRG-CE-00001 AND 00002.
6. RAMPS ON PLATFORM SHOULD HAVE A MAXIMUM GRADIENT OF 1:20.
7. THE INSTALLATION OF A HUMP WILL LOCALLY RAISE THE PLATFORM SURFACE OVER THE EXTENT OF THE HUMP. AS A CONSEQUENCE, HEADROOM TO ANY OVERHEAD MOUNTED EQUIPMENT OR IN ACCESS PASSAGEWAYS MAY BE REDUCED. WHERE THESE DO NOT COMPLY WITH LU STANDARDS, THESE HAVE BEEN IDENTIFIED IN NON-COMPLIANCE REPORT.
8. SLABS TO BE LAID IN ACCORDANCE WITH BATCH 2 SPECIFICATION.
9. NOSING STONES ARE TO BE LAID FLAT. PLATFORM CROSSFALL GRADIENT TO BE LAID FROM BACK OF COPER AT APPROX. 1:40 TOWARDS BACK OF PLATFORM. 1:20 FALLS APPLY ALONG RAMPS FROM PROPOSED HUMPS TO EXISTING PLATFORM LEVEL.
10. PLATFORM MARKINGS ARE TO CONSIST OF 100MM WIDE WHITE LINE ON THE EDGE OF THE NOSING, A 100MM NOSING AND A BLACK LINE ON THE EXISTING PLATFORM BETWEEN THE EDGE AND THE FRONT OF THE HUMP, FOR THE EXTENT OF THE HUMP INCLUDING RAMPS. MARKINGS TO BE IN ACCORDANCE WITH LUL CAT 1 STANDARD 1-1311 ISSUE NO. A2 CLAUSE 5.2.5
11. CONDITION OF EXISTING NOSING STONE TO BE ASSUMED ACCEPTABLE. DILAPIDATION SURVEY TO BE UNDERTAKEN PRIOR TO CONSTRUCTION
12. QUANTITIES ARE INDICATIVE ONLY. IT IS ADVISED THAT ESTIMATES ARE VERIFIED PRIOR TO PURCHASE.

REFERENCE FILES:

UIP3237-MMD-PRM-ZZ-SPE-CE-00002 - BATCH 2 SPECIFICATION
UIP3237-MMD-BAS-ZZ-NOT-DM-00001 - OUTLINE CONSTRUCTION SEQUENCE
UIP3237-MMD-PRM-ZZ-RPT-CE-00002 - NON-COMPLIANCE REPORT (BATCH 2)

REFERENCE DRAWINGS:

UIP3237-MMD-BAS-P025-DRG-CE-00002 - WOOD GREEN PLATFORM 1 GENERAL ARRANGEMENT (2 OF 2)
UIP3237-MMD-BAS-P025-DRG-CE-00005 - WOOD GREEN PLATFORM 1 ELEVATION DRAWING
UIP3237-MMD-BAS-P025-DRG-CE-00007 - WOOD GREEN PLATFORM 1 SECTIONS DRAWING
UIP3237-TFL-TRK-P025-DRG-RE-00001 - PLATFORM 1 WOOD GREEN TRACK SETTING OUT
UIP3237-MMD-ZZZ-ZZ-DRG-CE-00001 - 00004 - PAVER DETAILS
UIP3237-MMD-ZZZ-ZZ-DRG-CE-00005 - 00007 - JOINT DETAILS

TFL RESTRICTED

Rev	Date	Purpose / Description	Drawn	T. Checked	T. Approved	P. Approved	Authorised
P01.1	2025/02/20						

Project: RVAR COMPLIANCE
Originator: MOTT MACDONALD LTD
Location: WOOD GREEN STN
Asset Classification: BRIDGES AND STRUCTURES
Lifecycle:
Suitability: S0 NON-VERIFIED DATA

Title: WOOD GREEN PLATFORM 1 GENERAL ARRANGEMENT DRAWING - PROPOSED 1 OF 2

WORK IN PROGRESS

Transport for London

Drawing Number: UIP3237-MMD-BAS-P025-DRG-CE-00001
Rev.: P01.1