


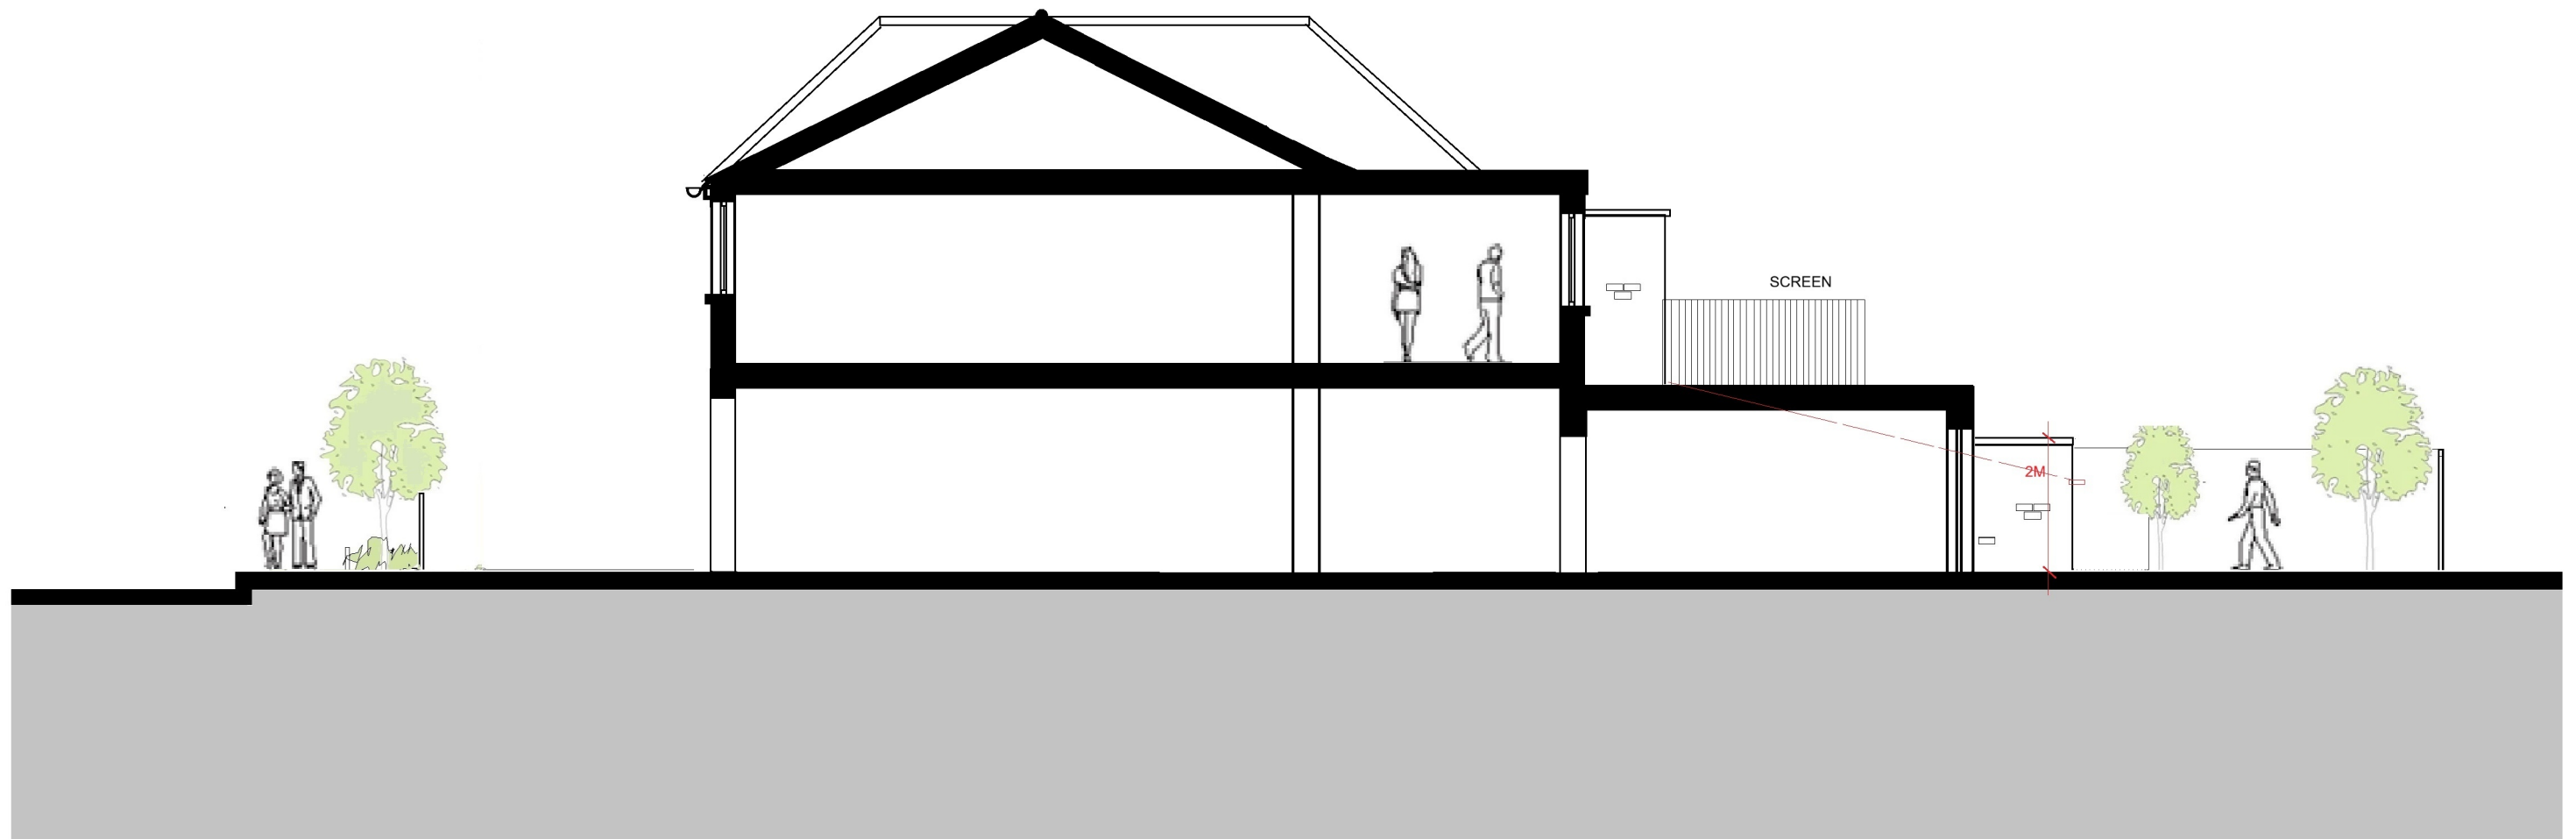

0 5 10

**archplan**

**architects and property management**

1 Millfield Place, Highgate, London N6 6JP  
Tel: 020 8341 5628 e-mail: archplan@hotmail.com

Date

Drawn by

Checked by

Scale

1:100  
At A3

Project

6a DENMARK TERRACE  
LONDON N2 9HG

**SECTION D-D**

Title AS PROPOSED

Drawing no

**DT/20**

Copyright  
Archplan 2020