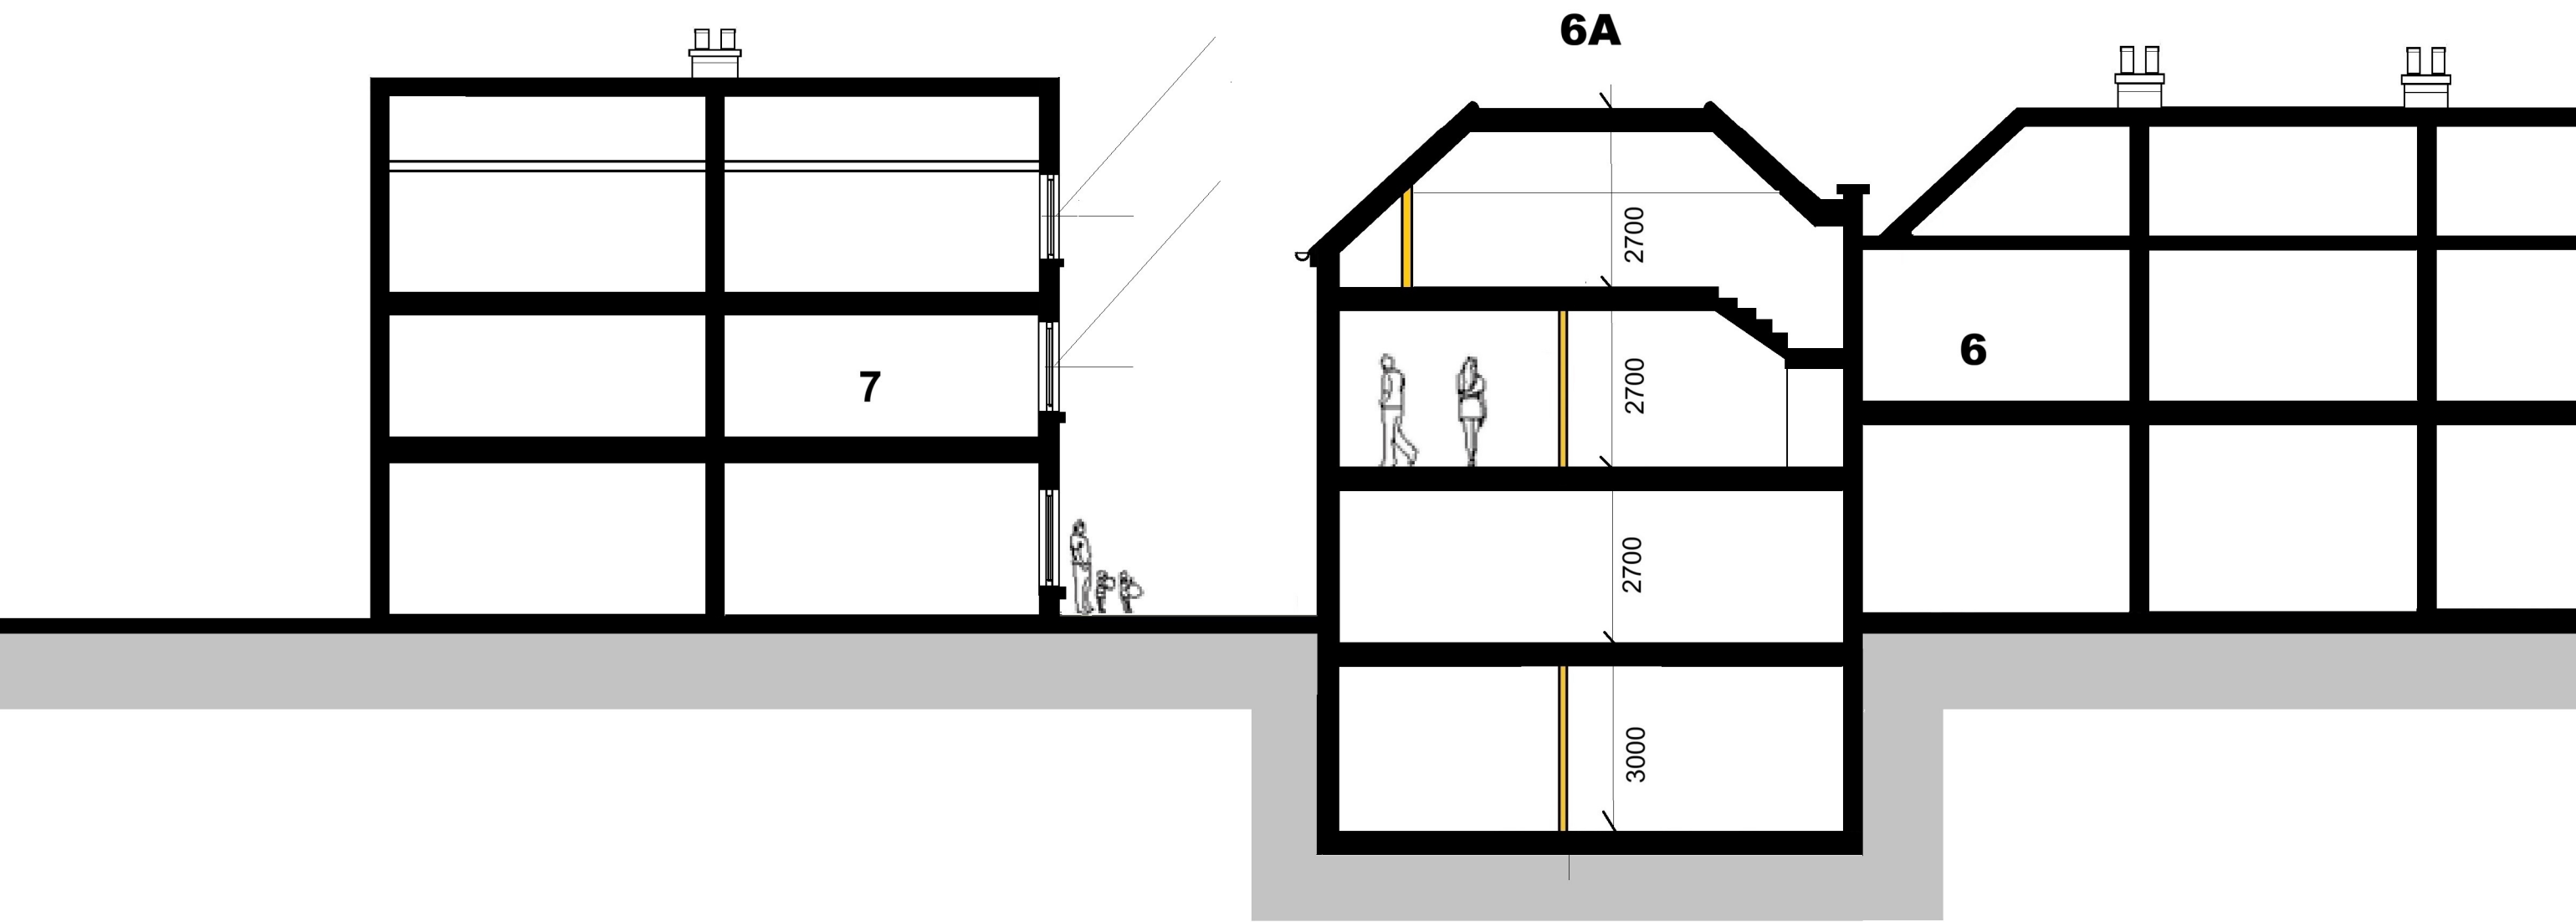


archplan architects and property management 1 Millfield Place, Highgate, London N6 6JP Tel: 020 8341 5628 e-mail: archplan@hotmail.com	Date	Scale 1:100 At A3	Project 6a DENMARK TERRACE LONDON N2 9HG	Drawing no DT/16
	Drawn by	Checked by	SECTION B-B Title AS PROPOSED	Copyright Archplan 2020