MapServe®

LOCATION PLAN

1:1250 @ A4

0 10 20

metres

N

BLOCK PLAN

1:500 @ A4

Redwoods

Address - Unit 4, Grosvenor Way, London E5 9ND
Phone - 020 3781 8008
E-mail - office@redwoodsprojects.co.uk
Web - www.redwoodsprojects.co.uk

Any errors on Dimensions to be reported to the Architect prior to commencement of Works.
Dimensions and areas are based on survey information.
This drawing is copyright © Redwoods Projects.
All dimensions to be checked on site Prior work.

REFERENCE:	2 LEALAND ROAD, LONDON N15 6JS, UK
TITLE:	LOCATION AND BLOCK PLANS
PROJECT No	3535
DATE:	29-04-2026
SHEET No	E 00

N

NOTES:

DRAWN BY	JRL
EDITED BY	

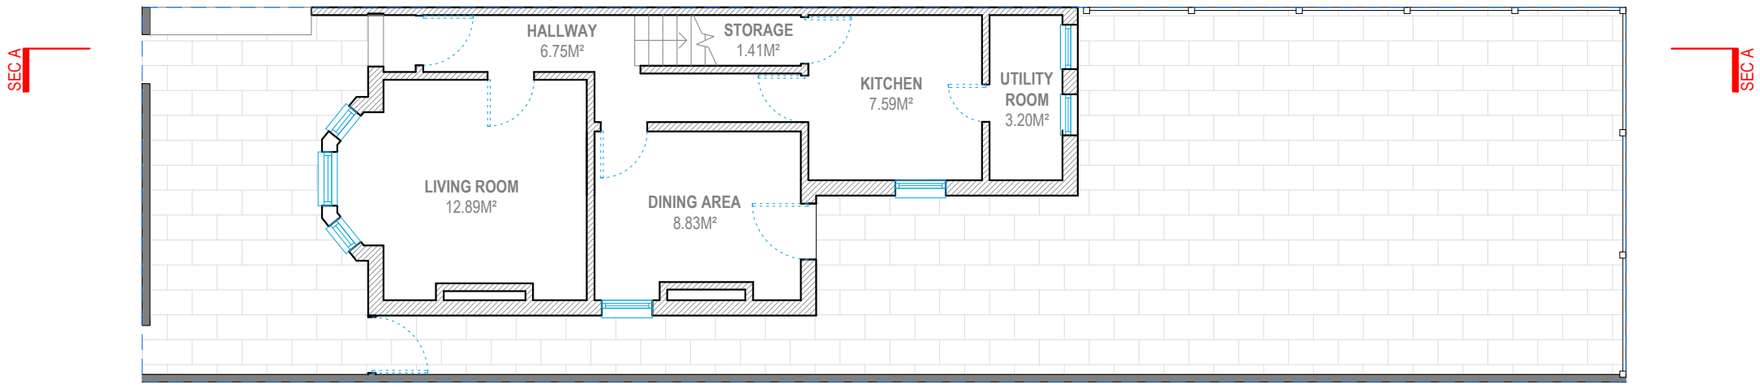

GROUND FLOOR

G.I.A = 42.07M²

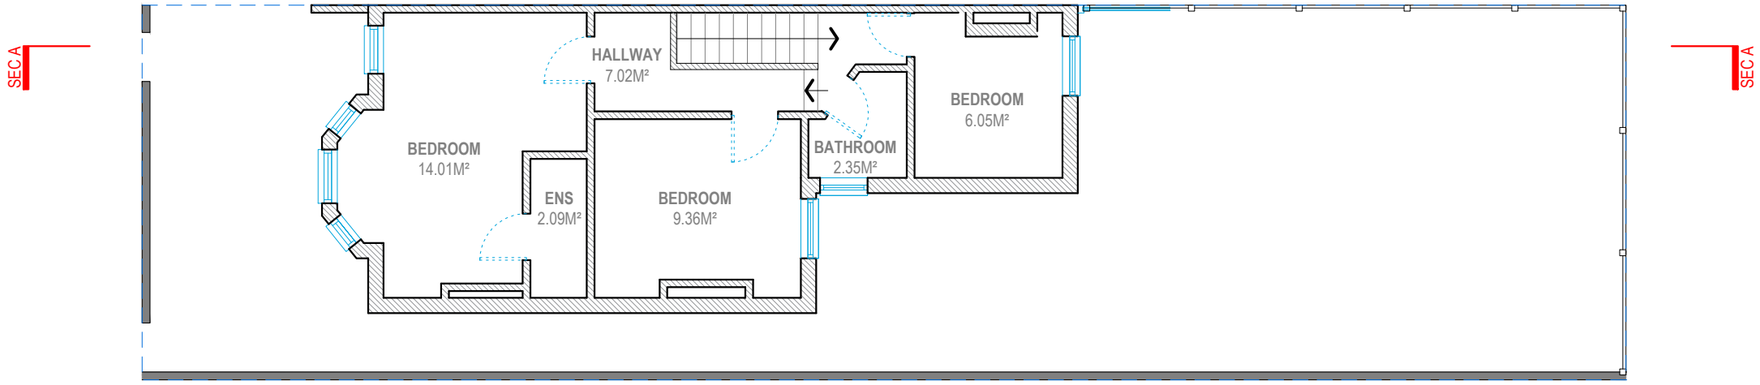

FIRST FLOOR

G.I.A = 44.55M²

Redwoods
PLANNING & EXTENSIONS

Address - Unit 4, Grosvenor Way, London E5 9ND
Phone - 020 3781 8008
E-mail - office@redwoodsprojects.co.uk
Web - www.redwoodsprojects.co.uk

Any errors on Dimensions to be reported to the Architect prior to commencement of Works.
Dimensions and areas are based on survey information.
This drawing is copyright © Redwoods Projects.
All dimensions to be checked on site Prior work.

REFERENCE: 2 LEALAND ROAD, LONDON N15 6JS, UK

TITLE: EXISTING DRAWINGS
FLOOR PLANS

PROJECT No: 3535

DATE: 29-04-2026

SHEET No: E 01

N

0 1 2 5m

scale 1:100 @A3

NOTES:

DRAWN BY: JRL

EDITED BY:

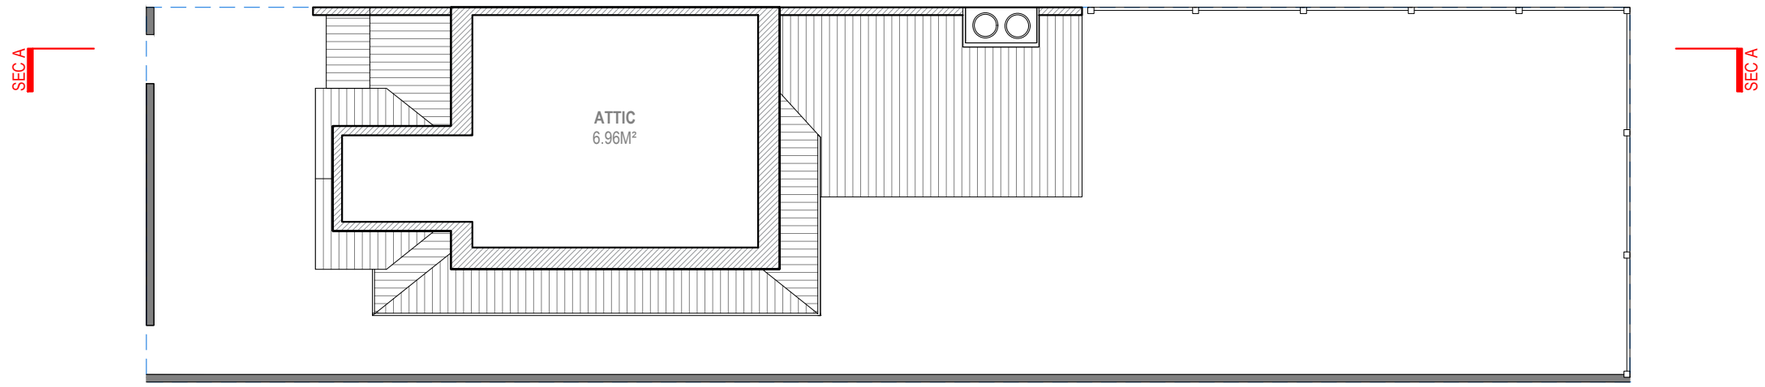

ATTIC FLOOR

G.I.A = 6.96M²

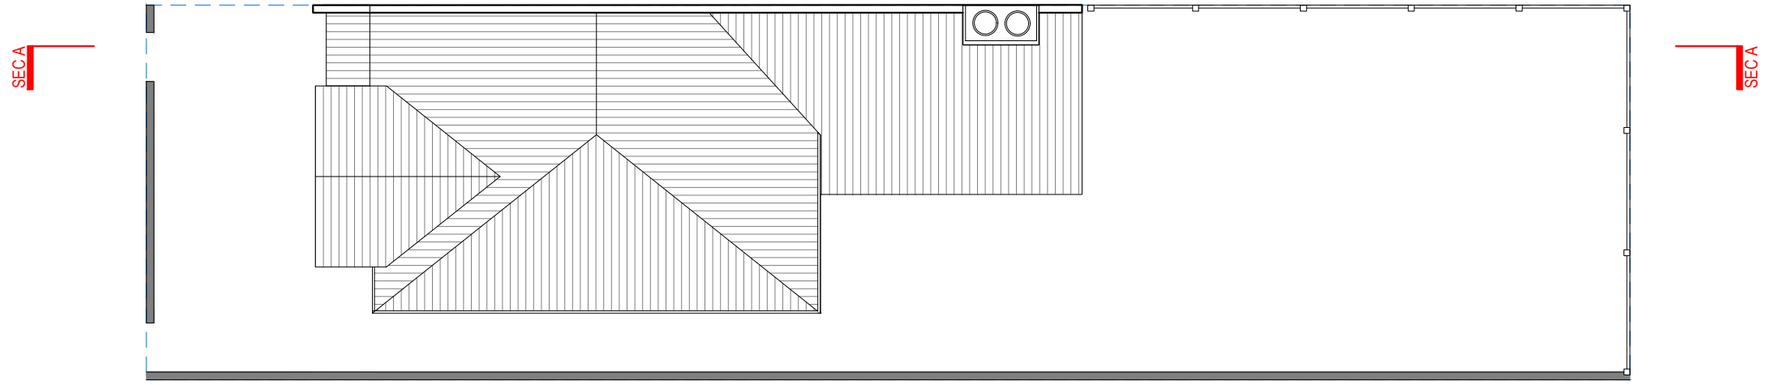

ROOF PLAN

Redwoods
PLANNING & EXTENSIONS

Address - Unit 4, Grosvenor Way, London E5 9ND
Phone - 020 3781 8008
E-mail - office@redwoodsprojects.co.uk
Web - www.redwoodsprojects.co.uk

Any errors on Dimensions to be reported to the Architect prior to commencement of Works.
Dimensions and areas are based on survey information.
This drawing is copyright © Redwoods Projects.
All dimensions to be checked on site Prior work.

REFERENCE: 2 LEALAND ROAD, LONDON N15 6JS, UK

TITLE: EXISTING DRAWINGS
ROOF PLANS

PROJECT No: 3535

DATE: 29-04-2026

SHEET No: E 02

N

0 1 2 5m

scale 1:100 @A3

NOTES:

DRAWN BY: JRL

EDITED BY:

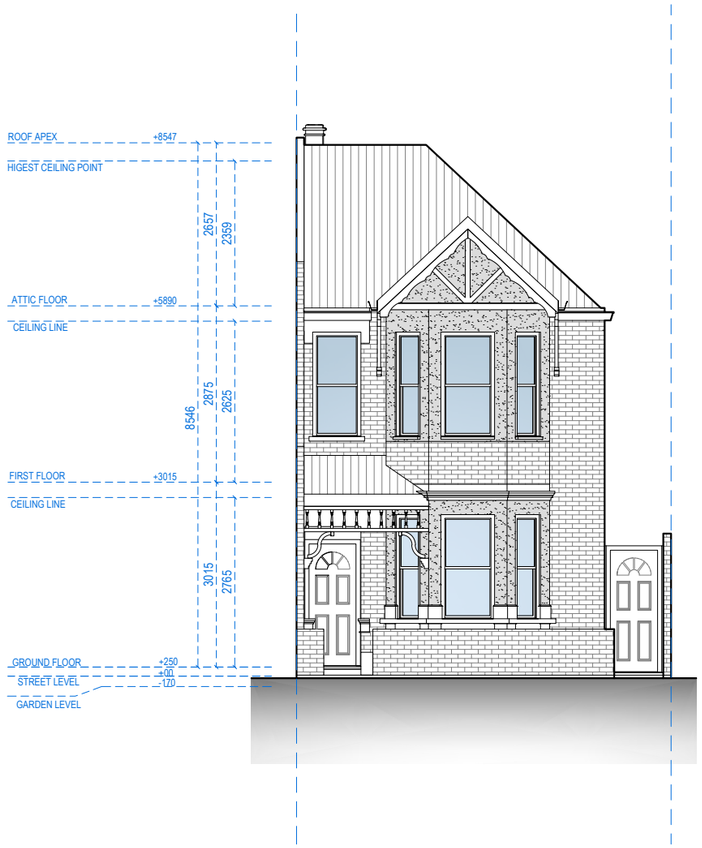

FRONT ELEVATION

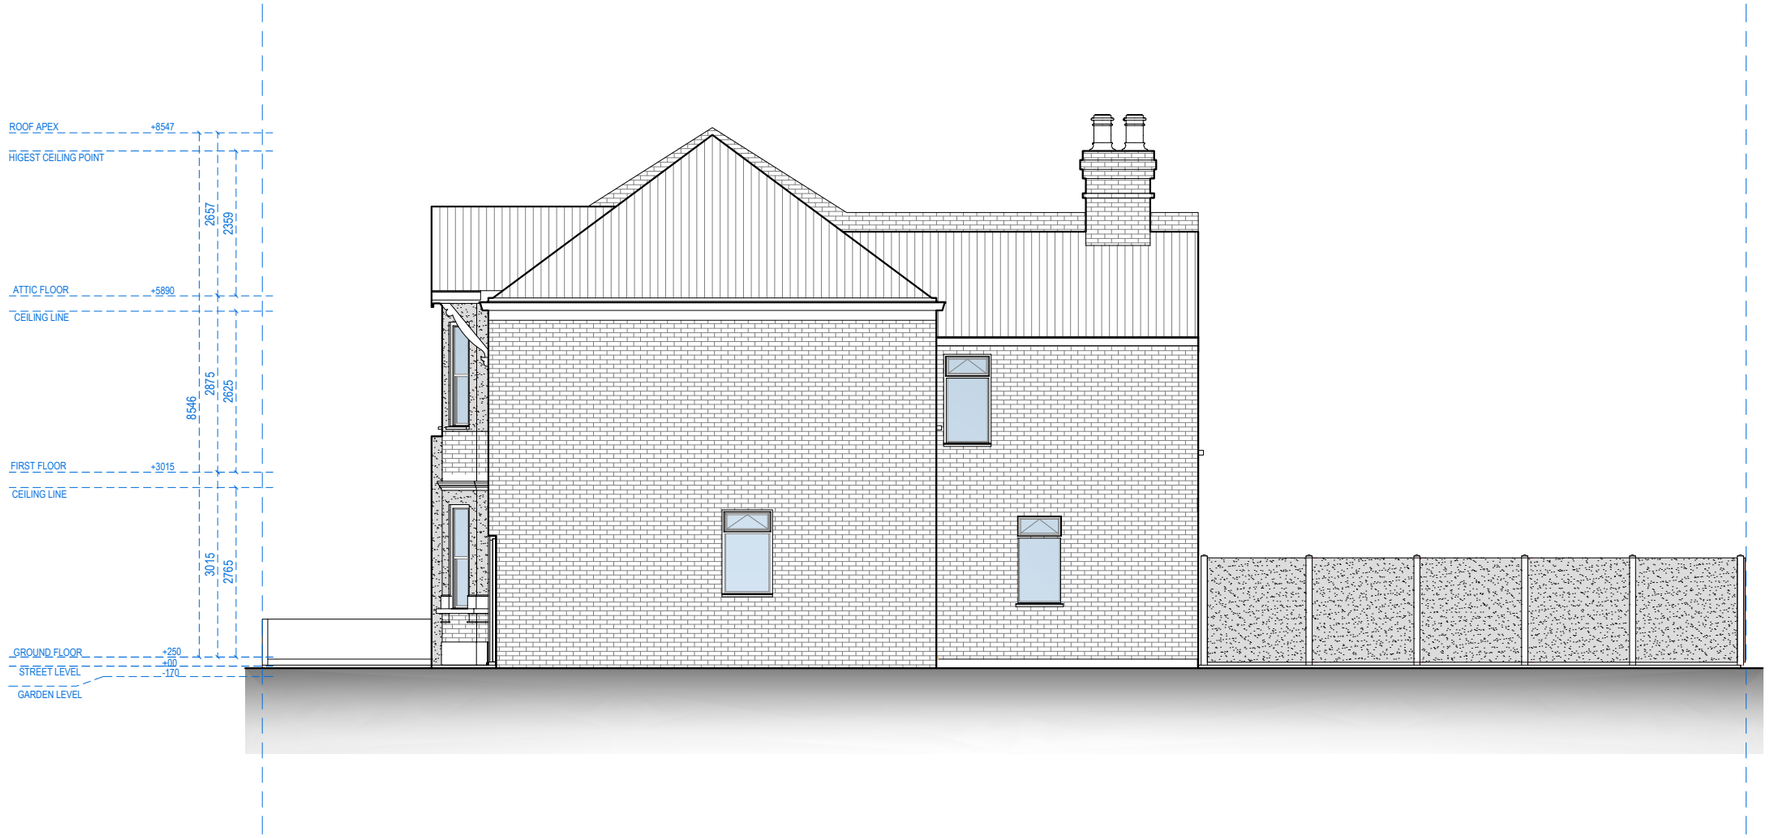

RIGHT SIDE ELEVATION

Redwoods
PLANNING & EXTENSIONS

Address - Unit 4, Grosvenor Way, London E5 9ND
Phone - 020 3781 8008
E-mail - office@redwoodsprojects.co.uk
Web - www.redwoodsprojects.co.uk

Any errors on Dimensions to be reported to the Architect prior to commencement of Works.
Dimensions and areas are based on survey information.
This drawing is copyright © Redwoods Projects.
All dimensions to be checked on site Prior work.

REFERENCE: 2 LEALAND ROAD, LONDON N15 6JS, UK

TITLE: EXISTING DRAWINGS
ELEVATIONS

PROJECT No 3535

DATE: 29-04-2026

SHEET No E 03

0 1 2 5m scale 1:100 @A3

NOTES:

DRAWN BY JRL

EDITED BY

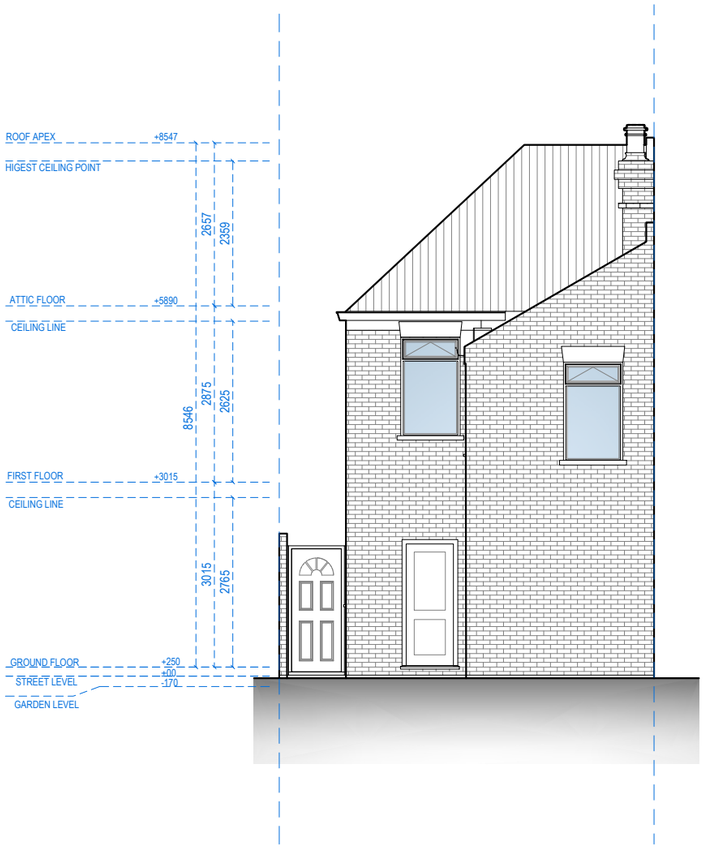

REAR ELEVATION

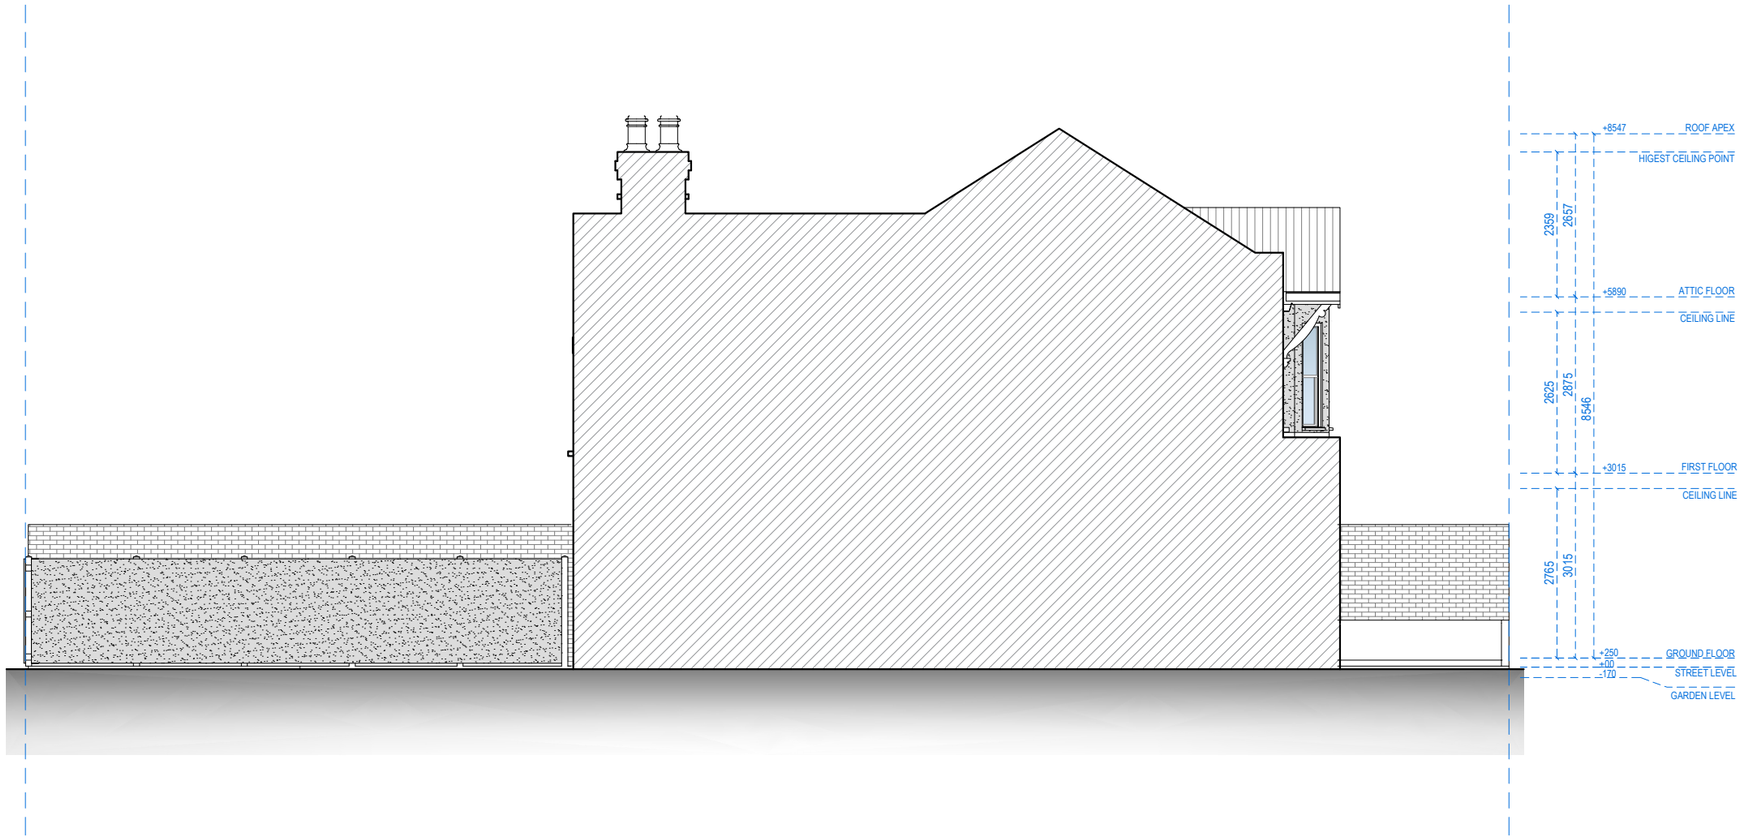

LEFT SIDE ELEVATION

Address - Unit 4, Grosvenor Way, London E5 9ND
Phone - 020 3781 8008
E-mail - office@redwoodsprojects.co.uk
Web - www.redwoodsprojects.co.uk

Any errors on Dimensions to be reported to the Architect prior to commencement of Works.
Dimensions and areas are based on survey information.
This drawing is copyright © Redwoods Projects.
All dimensions to be checked on site Prior work.

REFERENCE: 2 LEALAND ROAD, LONDON N15 6JS, UK

TITLE: EXISTING DRAWINGS
ELEVATIONS

PROJECT No 3535

DATE: 29-04-2026

SHEET No E 04

0 1 2 5m scale 1:100 @A3

NOTES:

DRAWN BY JRL

EDITED BY

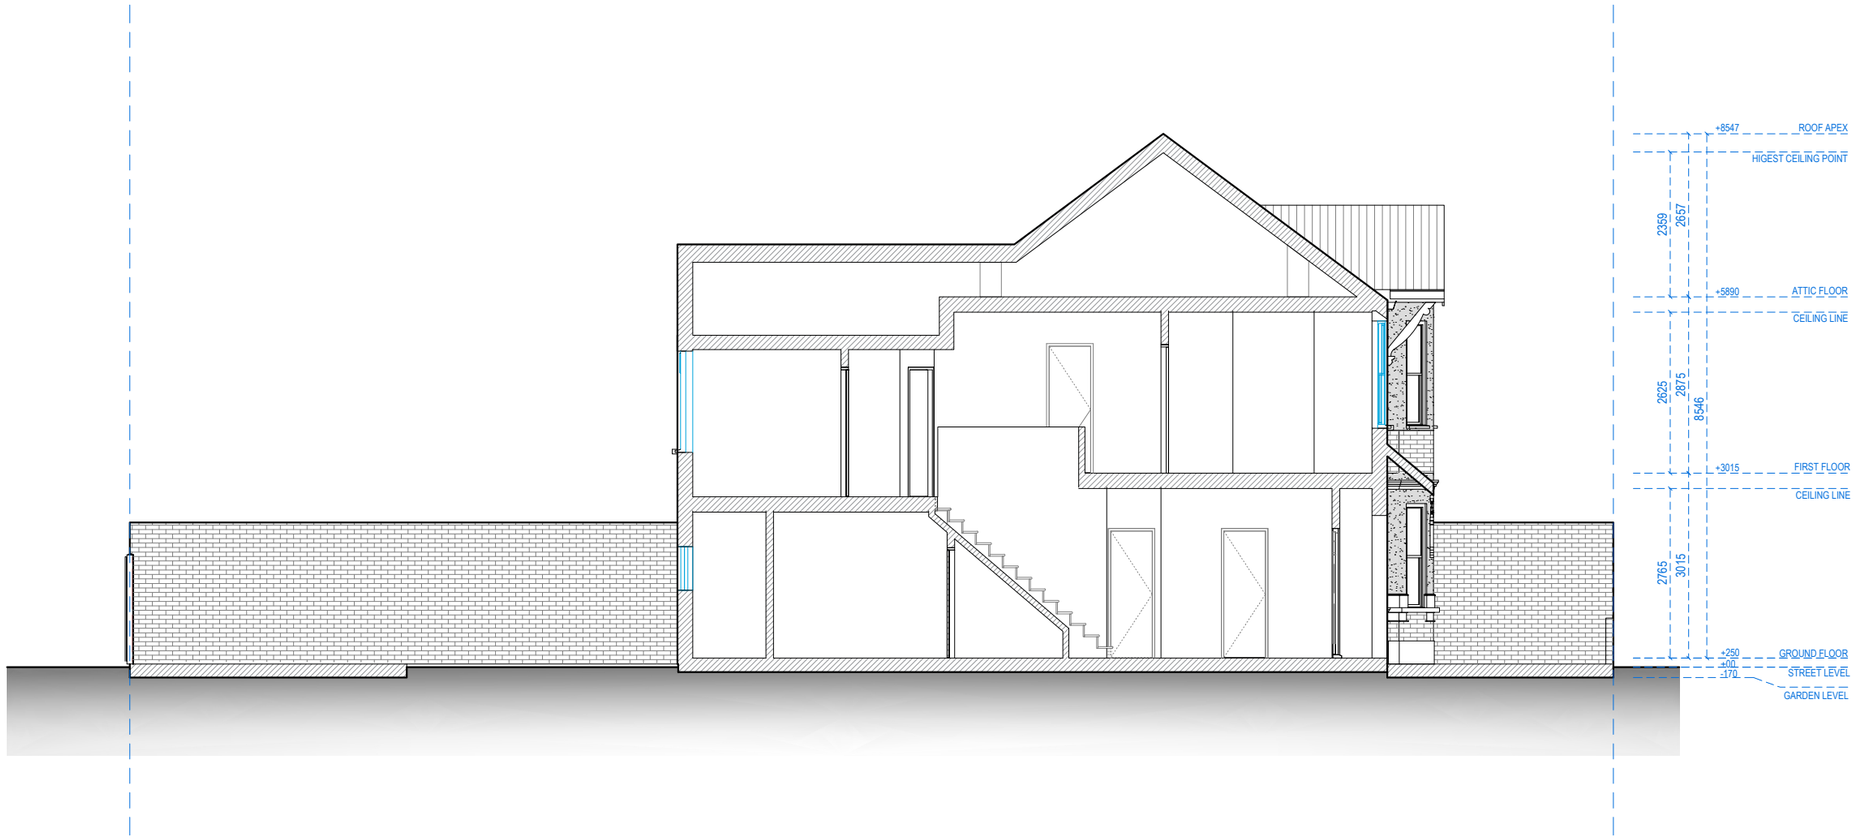

SECTION A-A

Redwoods PLANNING & EXTENSIONS

Address - Unit 4, Grosvenor Way, London E5 9ND
Phone - 020 3781 8008
E-mail - office@redwoodsprojects.co.uk
Web - www.redwoodsprojects.co.uk

Any errors on Dimensions to be reported to the Architect prior to commencement of Works.
Dimensions and areas are based on survey information.
This drawing is copyright © Redwoods Projects.
All dimensions to be checked on site Prior work.

REFERENCE: 2 LEALAND ROAD, LONDON N15 6JS, UK

TITLE: EXISTING DRAWINGS
SECTION

PROJECT No: 3535

DATE: 29-04-2026

SHEET No: E 05

0 1 2 5m scale 1:100 @A3

NOTES:

DRAWN BY: JRL

EDITED BY:

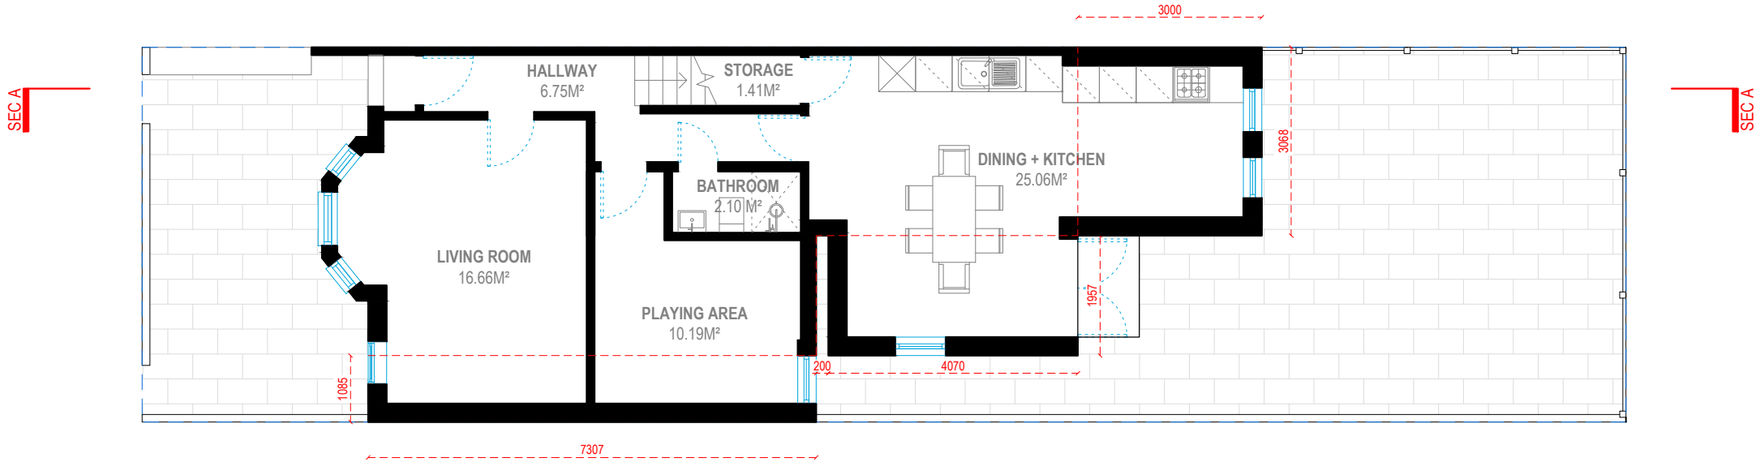

GROUND FLOOR

G.I.A = 64.66M²

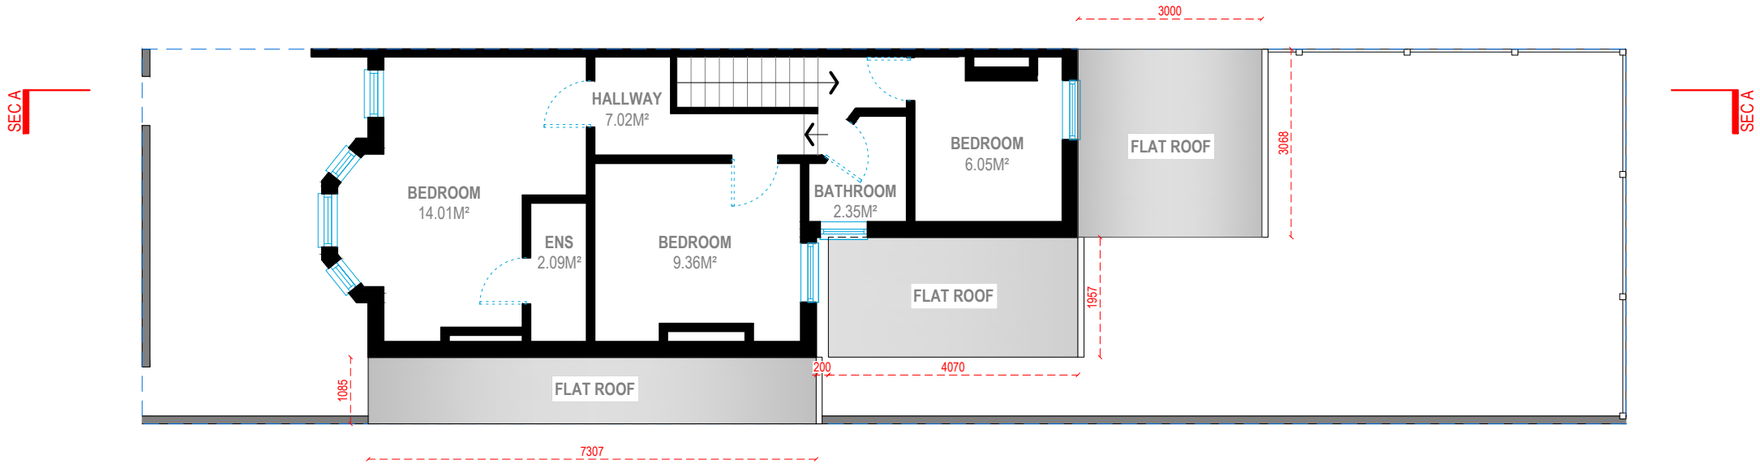

FIRST FLOOR

G.I.A = 44.55M²

Redwoods
PLANNING & EXTENSIONS

Address - Unit 4, Grosvenor Way, London E5 9ND
Phone - 020 3781 8008
E-mail - office@redwoodsprojects.co.uk
Web - www.redwoodsprojects.co.uk

Any errors on Dimensions to be reported to the Architect prior to commencement of Works.
Dimensions and areas are based on survey information.
This drawing is copyright © Redwoods Projects.
All dimensions to be checked on site Prior work.

REFERENCE: 2 LEALAND ROAD, LONDON N15 6JS, UK

TITLE: PROPOSED DRAWINGS
FLOOR PLANS

PROJECT No: 3535

DATE: 29-04-2026

SHEET No: P 01

N

0 1 2 5m

scale 1:100 @A3

NOTES:

DRAWN BY: JRL

EDITED BY:

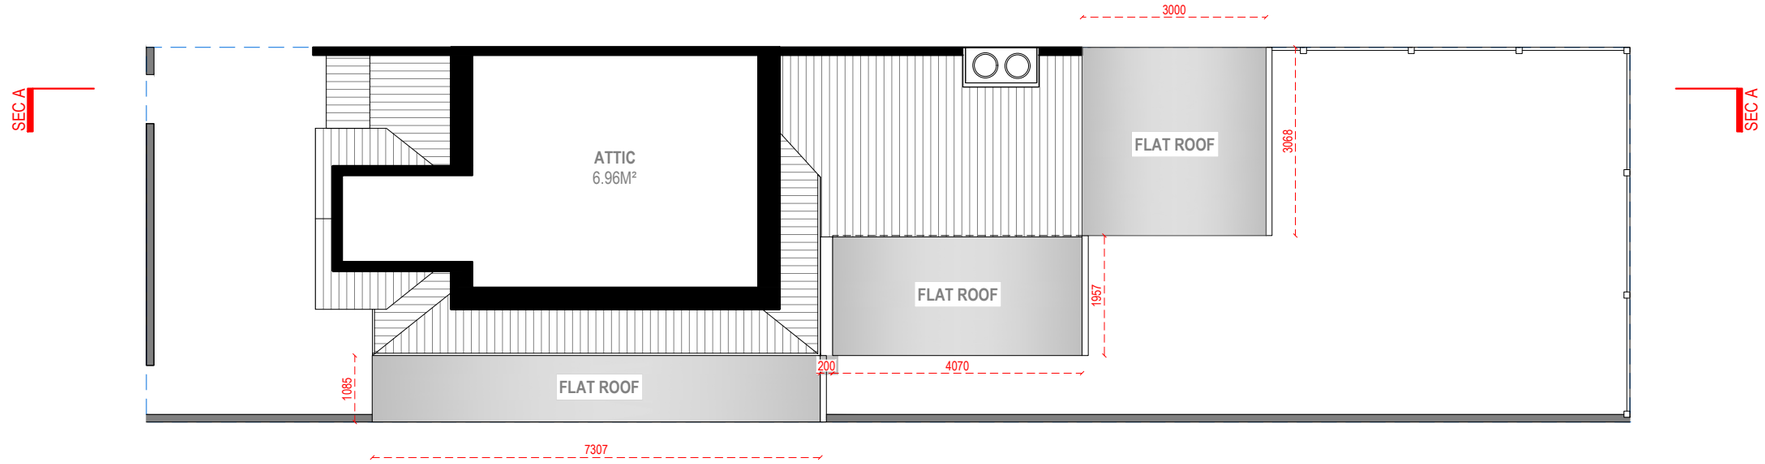

ATTIC FLOOR

G.I.A = 6.96M²

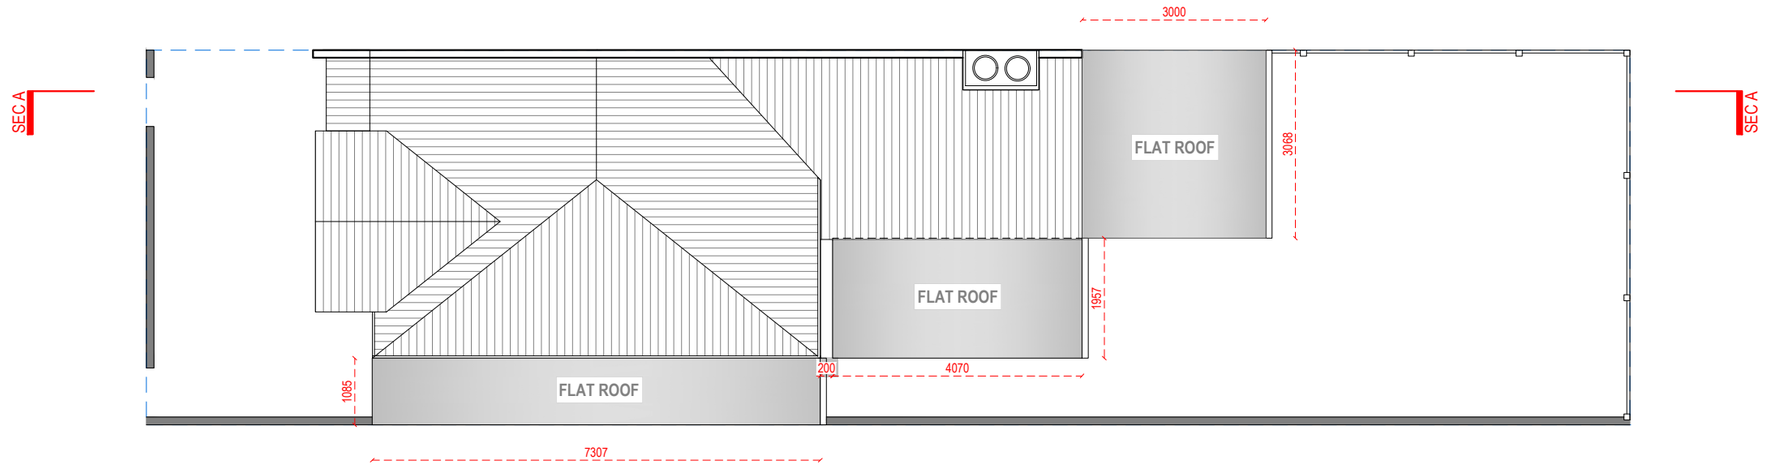

ROOF PLAN

Redwoods
PLANNING & EXTENSIONS

Address - Unit 4, Grosvenor Way, London E5 9ND
Phone - 020 3781 8008
E-mail - office@redwoodsprojects.co.uk
Web - www.redwoodsprojects.co.uk

Any errors on Dimensions to be reported to the Architect prior to commencement of Works.
Dimensions and areas are based on survey information.
This drawing is copyright © Redwoods Projects.
All dimensions to be checked on site Prior work.

REFERENCE: 2 LEALAND ROAD, LONDON N15 6JS, UK

TITLE: PROPOSED DRAWINGS
ROOF PLANS

PROJECT No: 3535

DATE: 29-04-2026

SHEET No: P 02

N

0 1 2 5m

scale 1:100 @A3

NOTES:

DRAWN BY: JRL

EDITED BY:

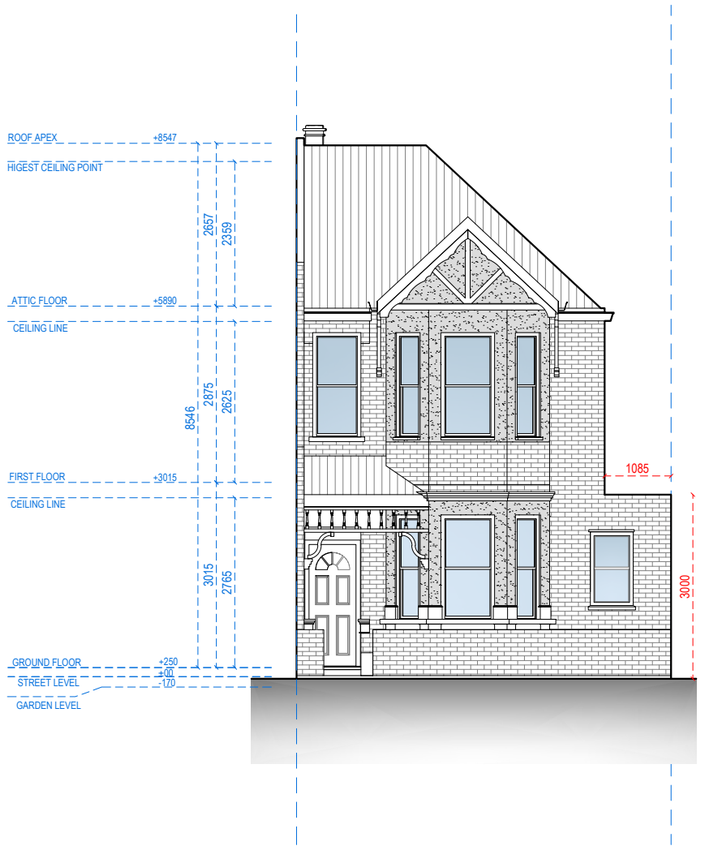

FRONT ELEVATION

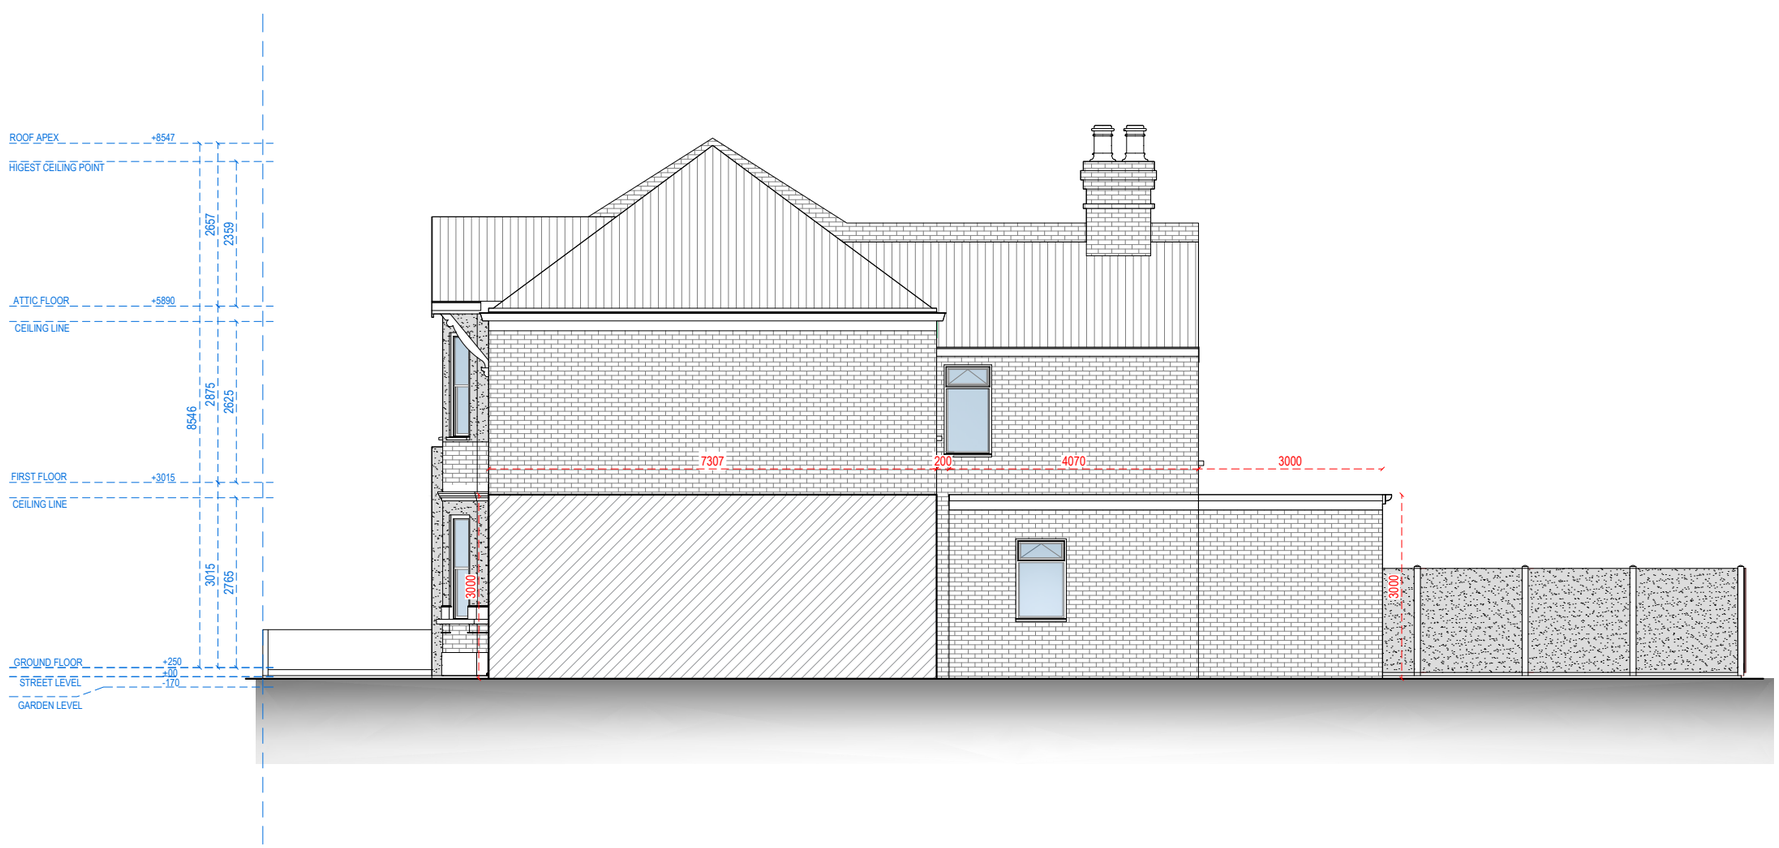

RIGHT SIDE ELEVATION

Redwoods PLANNING & EXTENSIONS

Address - Unit 4, Grosvenor Way, London E5 9ND
Phone - 020 3781 8008
E-mail - office@redwoodsprojects.co.uk
Web - www.redwoodsprojects.co.uk

Any errors on Dimensions to be reported to the Architect prior to commencement of Works.
Dimensions and areas are based on survey information.
This drawing is copyright © Redwoods Projects.
All dimensions to be checked on site Prior work.

REFERENCE: 2 LEALAND ROAD, LONDON N15 6JS, UK

TITLE: PROPOSED DRAWINGS
ELEVATIONS

PROJECT No 3535

DATE: 29-04-2026

SHEET No P 03

0 1 2 5m scale 1:100 @A3

NOTES:

DRAWN BY JRL

EDITED BY

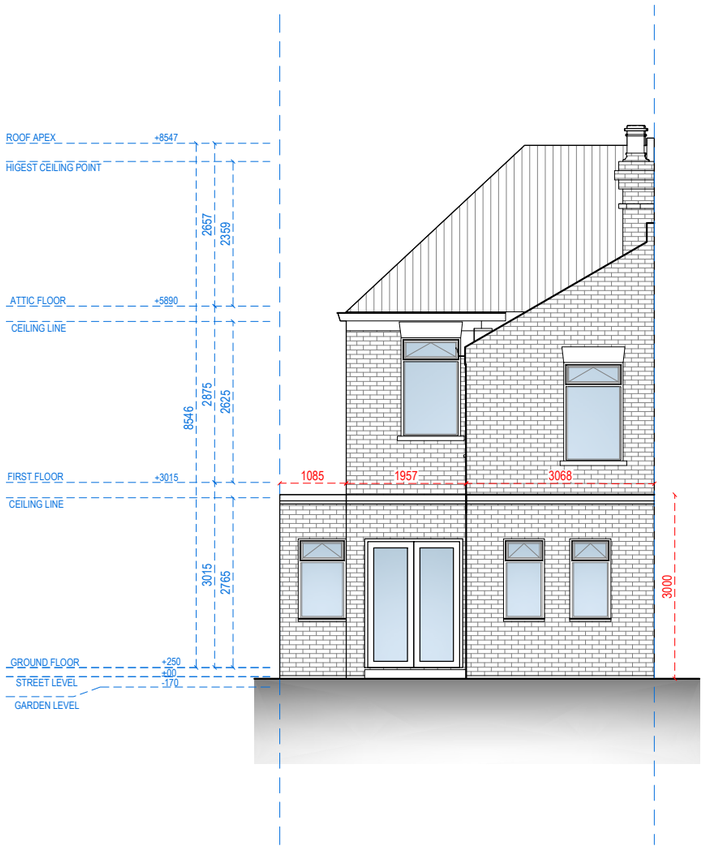

REAR ELEVATION

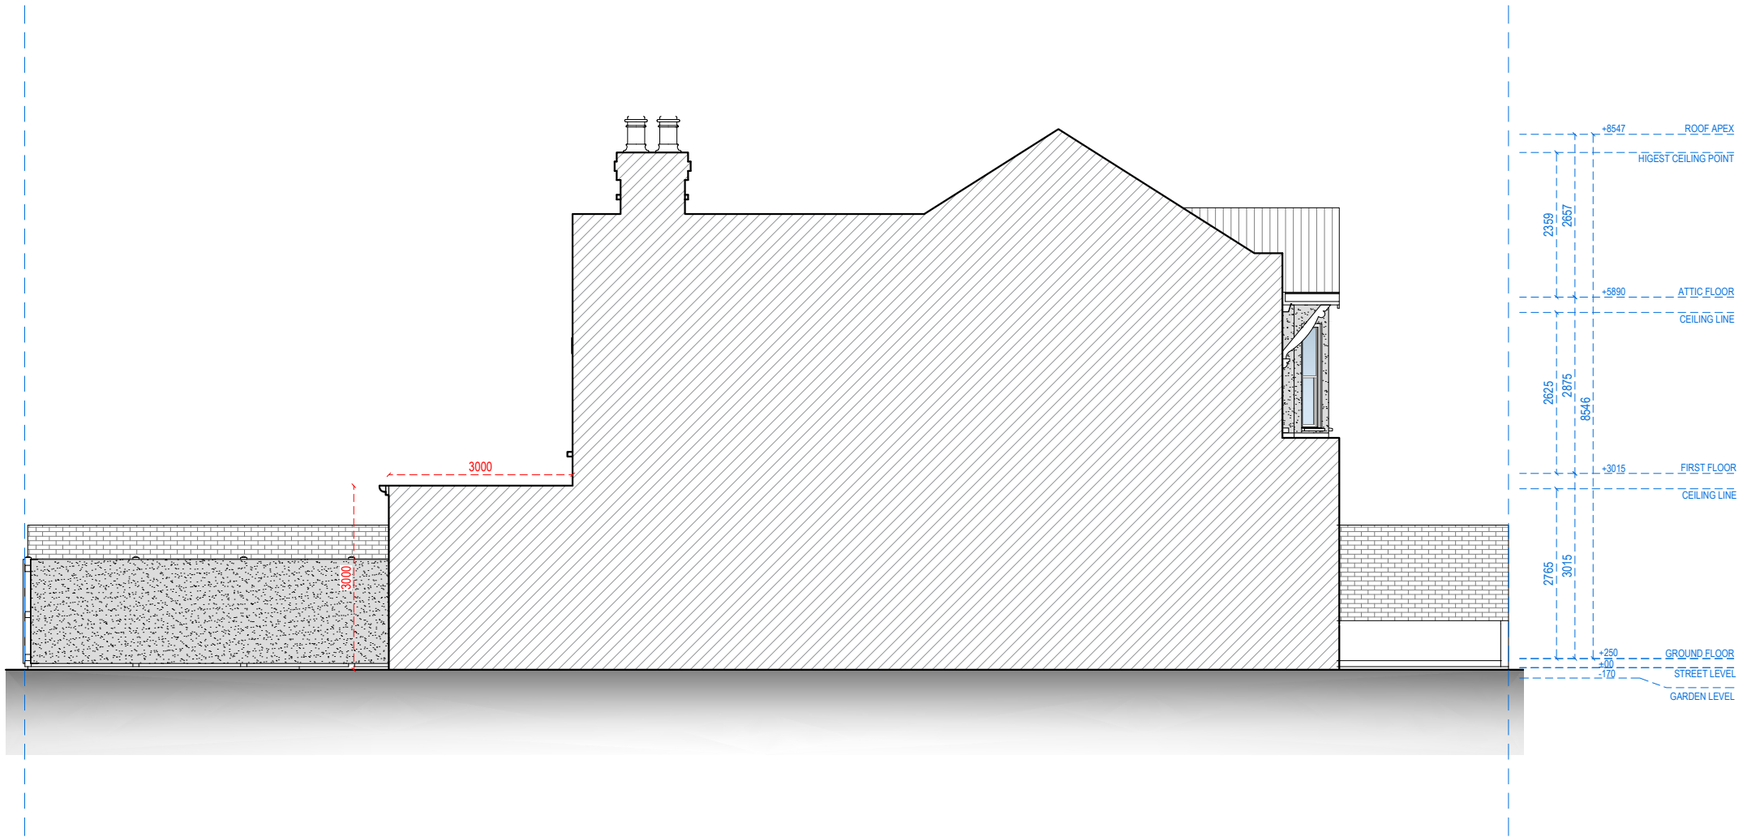

LEFT SIDE ELEVATION

Address - Unit 4, Grosvenor Way, London E5 9ND
Phone - 020 3781 8008
E-mail - office@redwoodsprojects.co.uk
Web - www.redwoodsprojects.co.uk

Any errors on Dimensions to be reported to the Architect prior to commencement of Works.
Dimensions and areas are based on survey information.
This drawing is copyright © Redwoods Projects.
All dimensions to be checked on site Prior work.

REFERENCE: 2 LEALAND ROAD, LONDON N15 6JS, UK

TITLE: PROPOSED DRAWINGS
ELEVATIONS

PROJECT No 3535

DATE: 29-04-2026

SHEET No P 04

0 1 2 5m scale 1:100 @A3

NOTES:

DRAWN BY JRL

EDITED BY

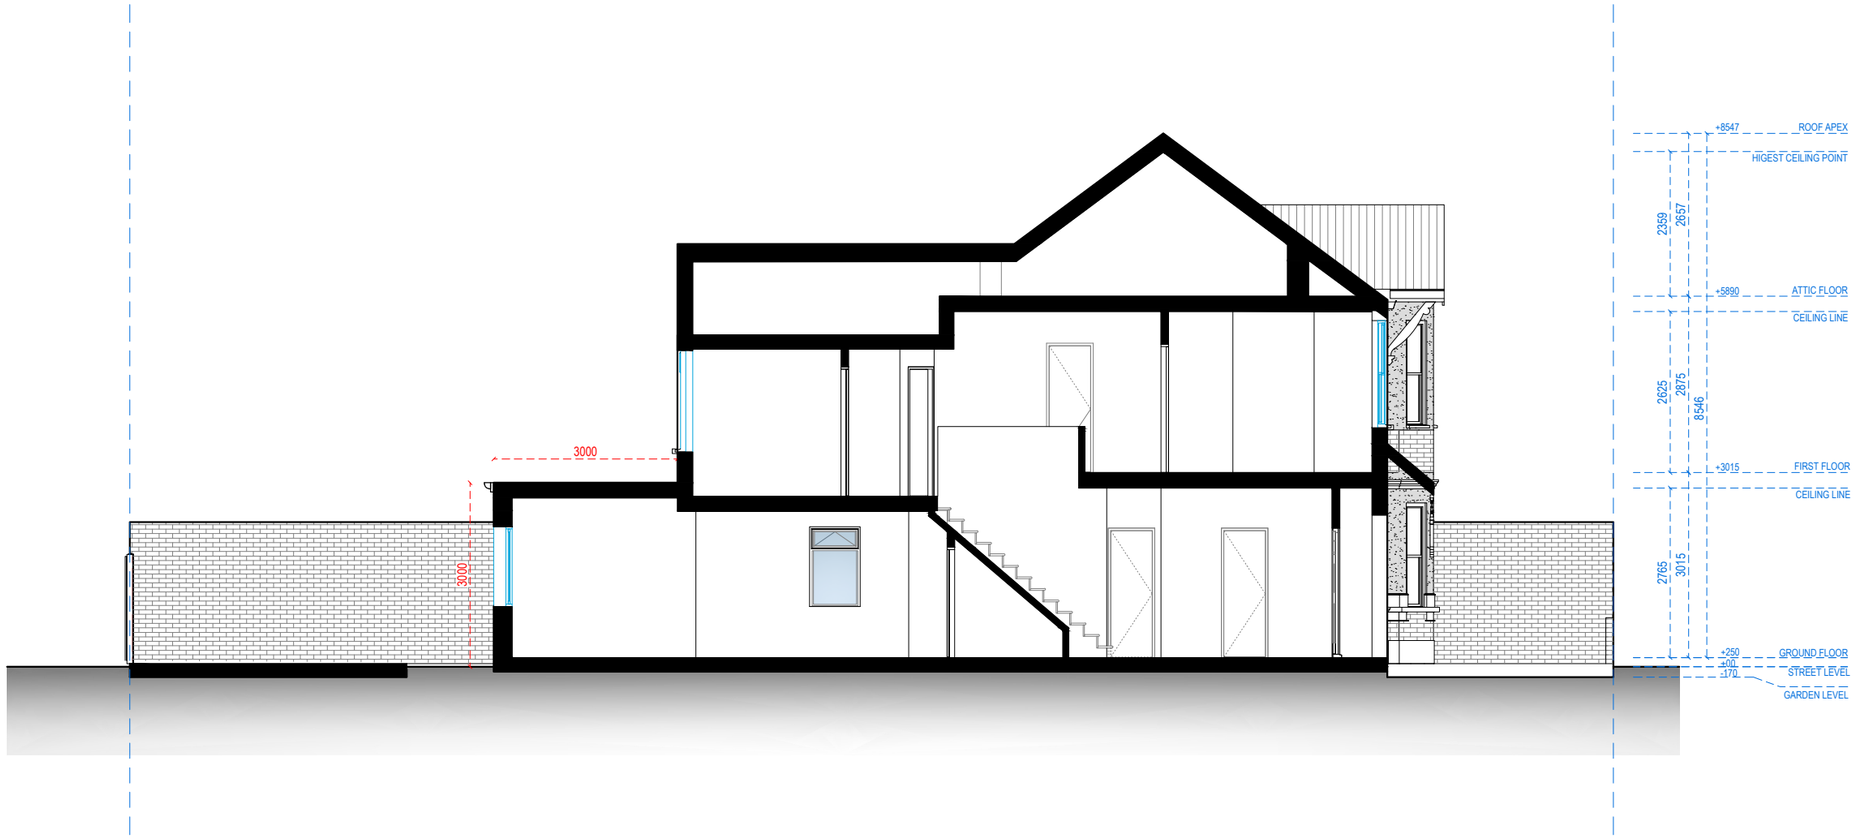

SECTION A-A

Redwoods PLANNING & EXTENSIONS

Address - Unit 4, Grosvenor Way, London E5 9ND
Phone - 020 3781 8008
E-mail - office@redwoodsprojects.co.uk
Web - www.redwoodsprojects.co.uk

Any errors on Dimensions to be reported to the Architect prior to commencement of Works.
Dimensions and areas are based on survey information.
This drawing is copyright © Redwoods Projects.
All dimensions to be checked on site Prior work.

REFERENCE: 2 LEALAND ROAD, LONDON N15 6JS, UK

TITLE: PROPOSED DRAWINGS
SECTION

PROJECT No: 3535

DATE: 29-04-2026

SHEET No: P 05

0 1 2 5m scale 1:100 @A3

NOTES:

DRAWN BY: JRL

EDITED BY: