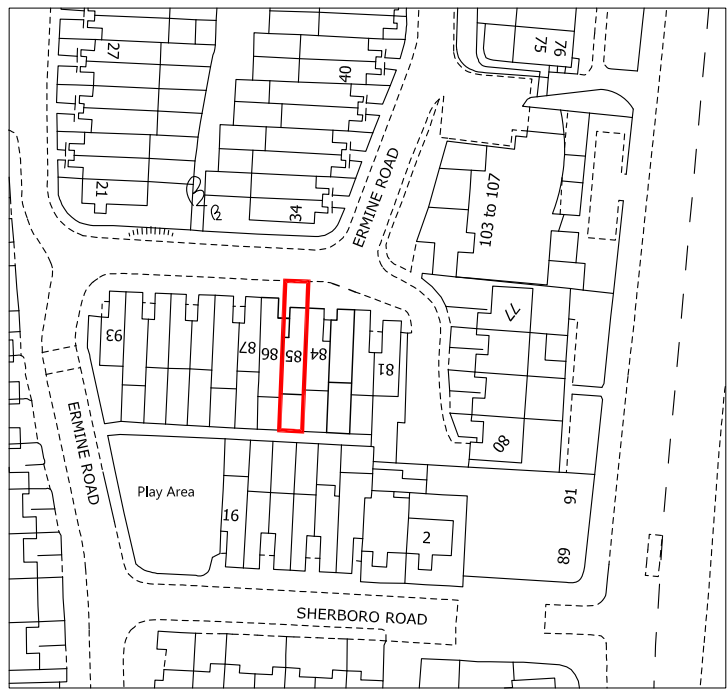


PROJECT:	DWG TITLE			
85 ERMINE ROAD LONDON N15 6DE	LOCATION PLAN			
	DATE: 06/05/2026	DWG # N.A/85ER/212	SCALE: 1:1250@A4	