


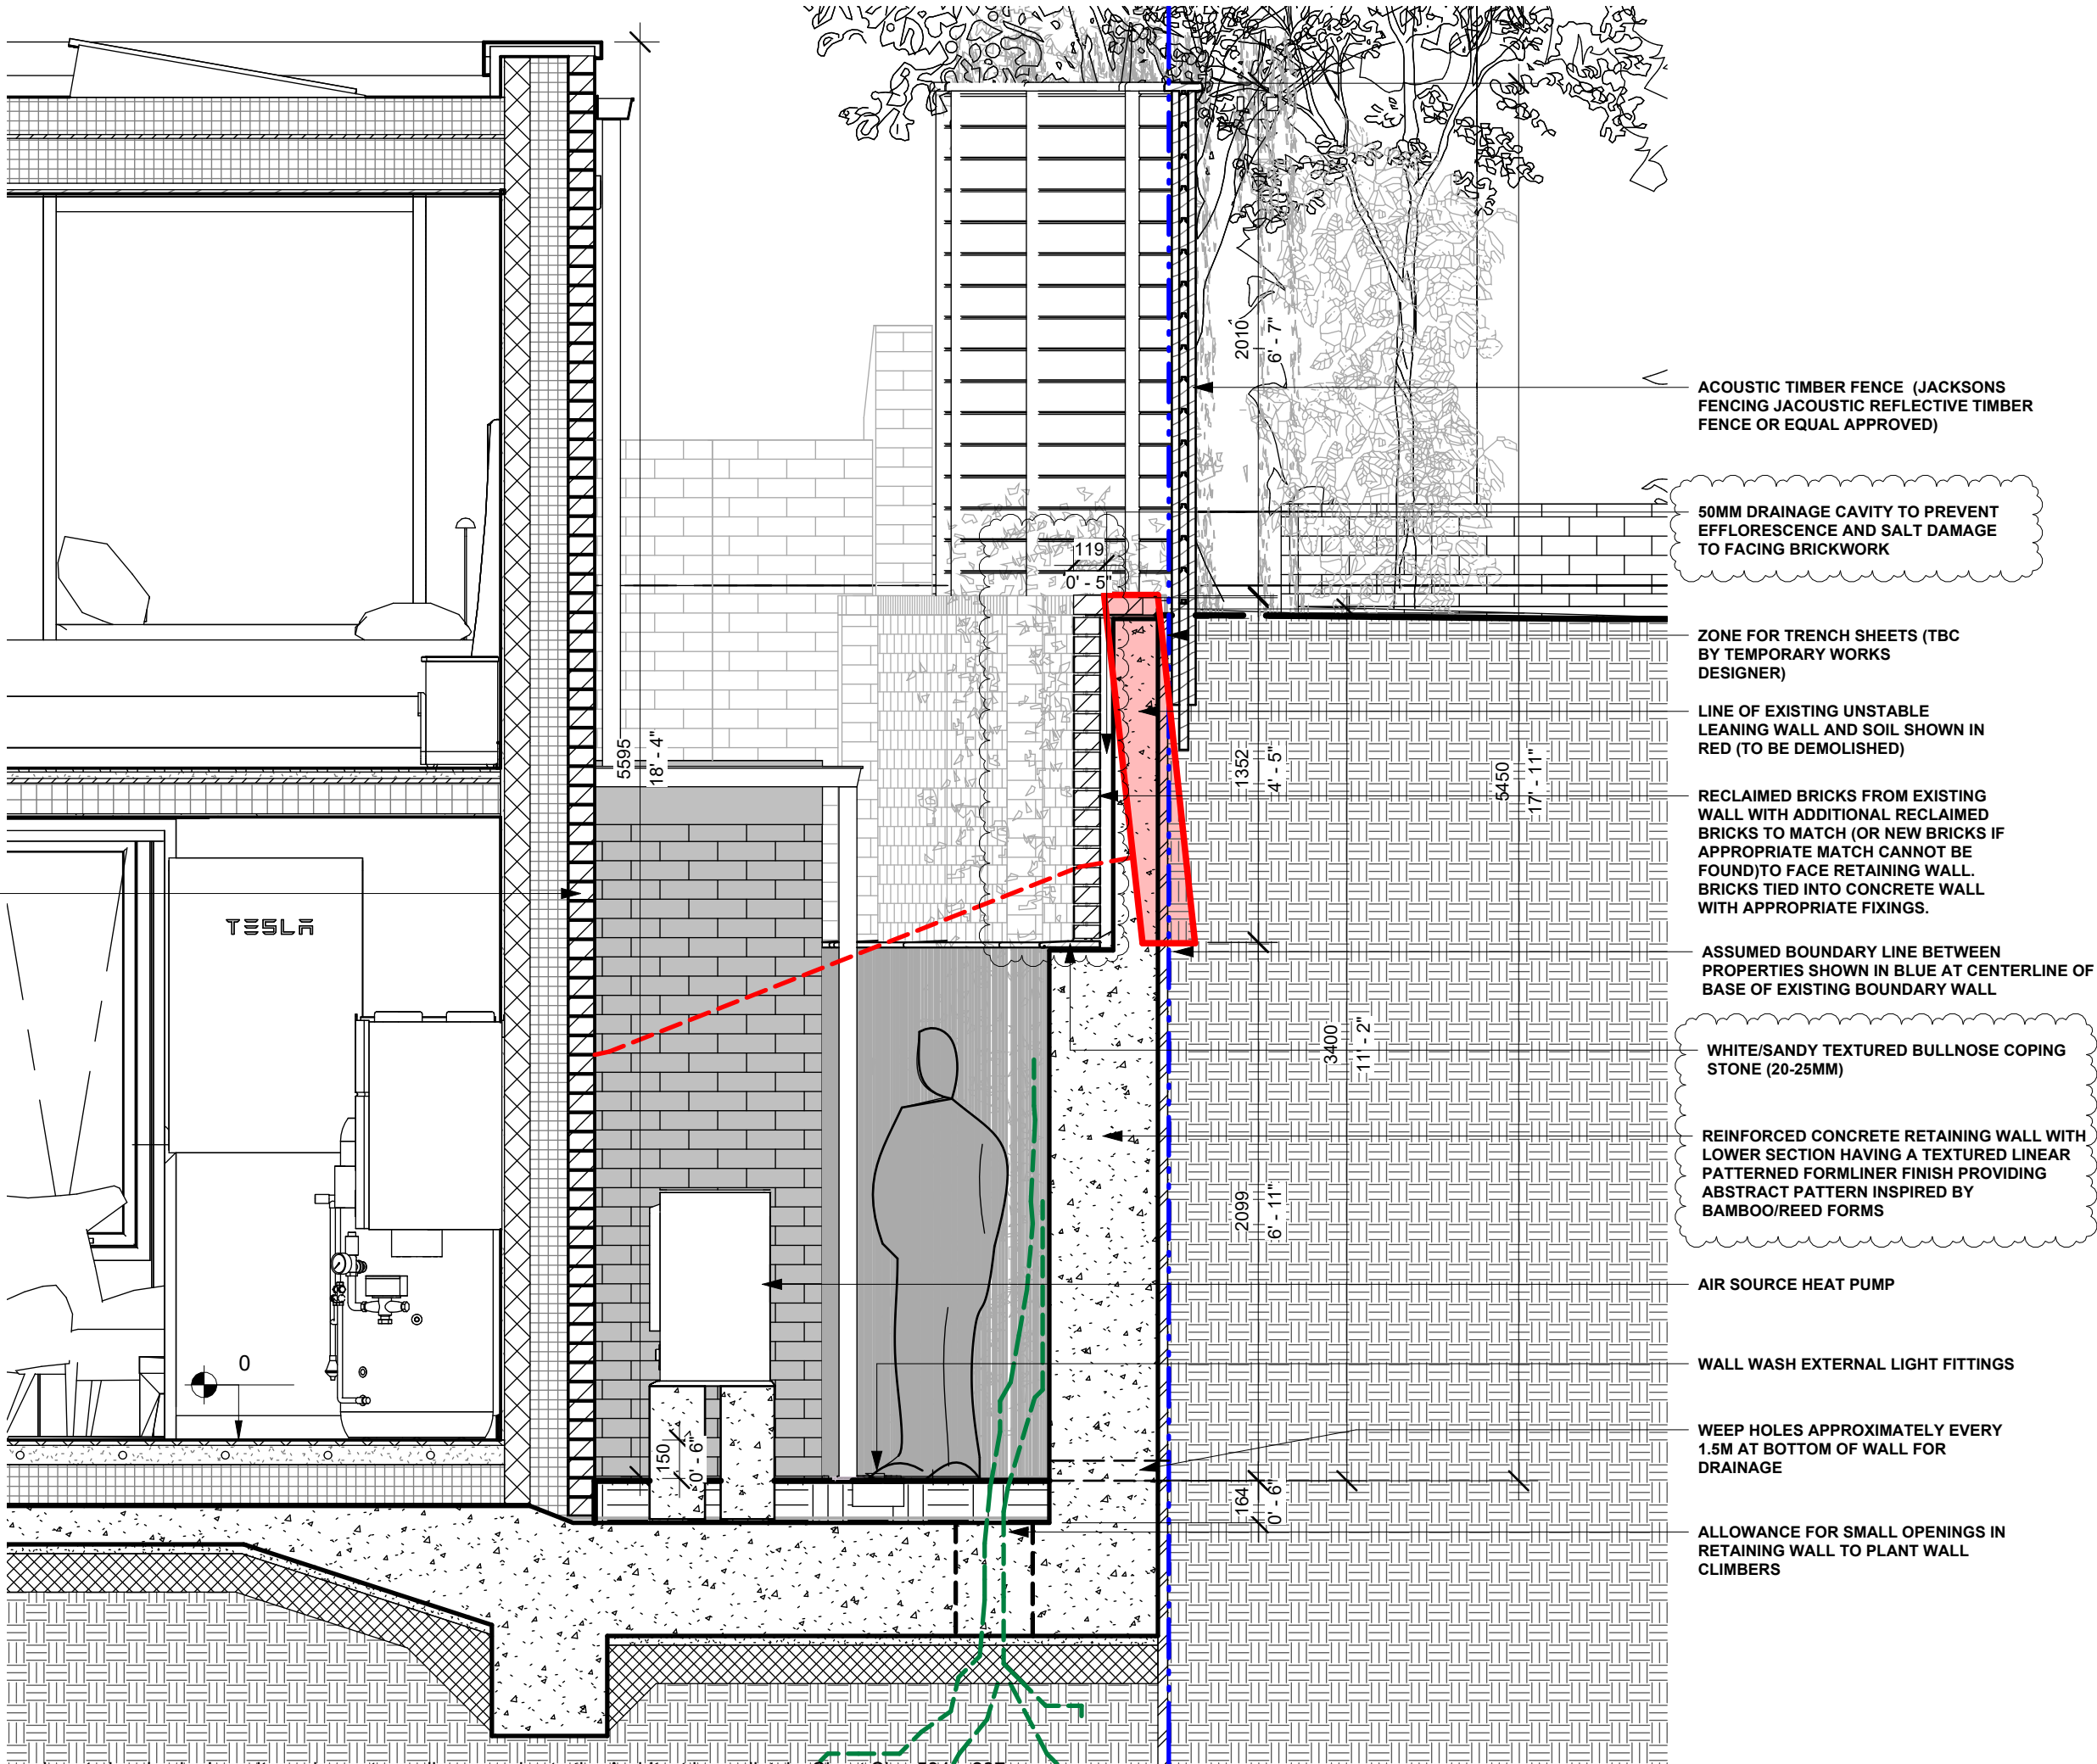

Do not scale from this drawing. Use Figured Dimensions Only. All Dimensions to be checked on site and report any discrepancies to the Architect immediately. Sheet Size 594 x 297mm

24/10/25 Rev P5 Issued for Planning Permission

05/12/25 Rev P6 Issued for Planning Permission
- Boundary wall & Timber fence amended

18/12/25 Rev P7 Issued for Planning Permission
- Boundary wall amended following further comments from Haringey Council

15/5/26 Rev P8 Issued for Non-Material Amendment (S.96A)
- Drainage cavity introduced
- Coping stone amended
- Notes amended

PROPOSED BOUNDARY WALL DESIGN

PROPOSED ALTERATIONS TO NO. 86 SOUTHWOOD LANE

SCALE 1 : 25

NO.	REV.	D.	AA
SEC-11 P8		C.	AA
		DATE.	04/03/25

ARCHITECT:
ANDREW ARDILL
BSC(HONS), BARCH, RIBA, ARB
CHARTERED ARCHITECT

SWL