

Notes

LOCATION PLAN
Scale 1:1000



Project
TURNPIKE LANE IMPROVEMENTS

Drawing No. 203-SI-104P rev. D

Title Saree Emporium (no. 55) - Proposed elevation


Scale 1:50

Date 18/07/2024

Revisions
B 31.10.2024 Notes amended
C 08.10.2025 Updated for construction
D 19.02.2026 New shopfront artwork and colours

Status
FOR CONSTRUCTION

Do not scale off drawings. Check all dimensions on site and report any apparent discrepancy immediately.
This drawing is copyright We Made That LLP

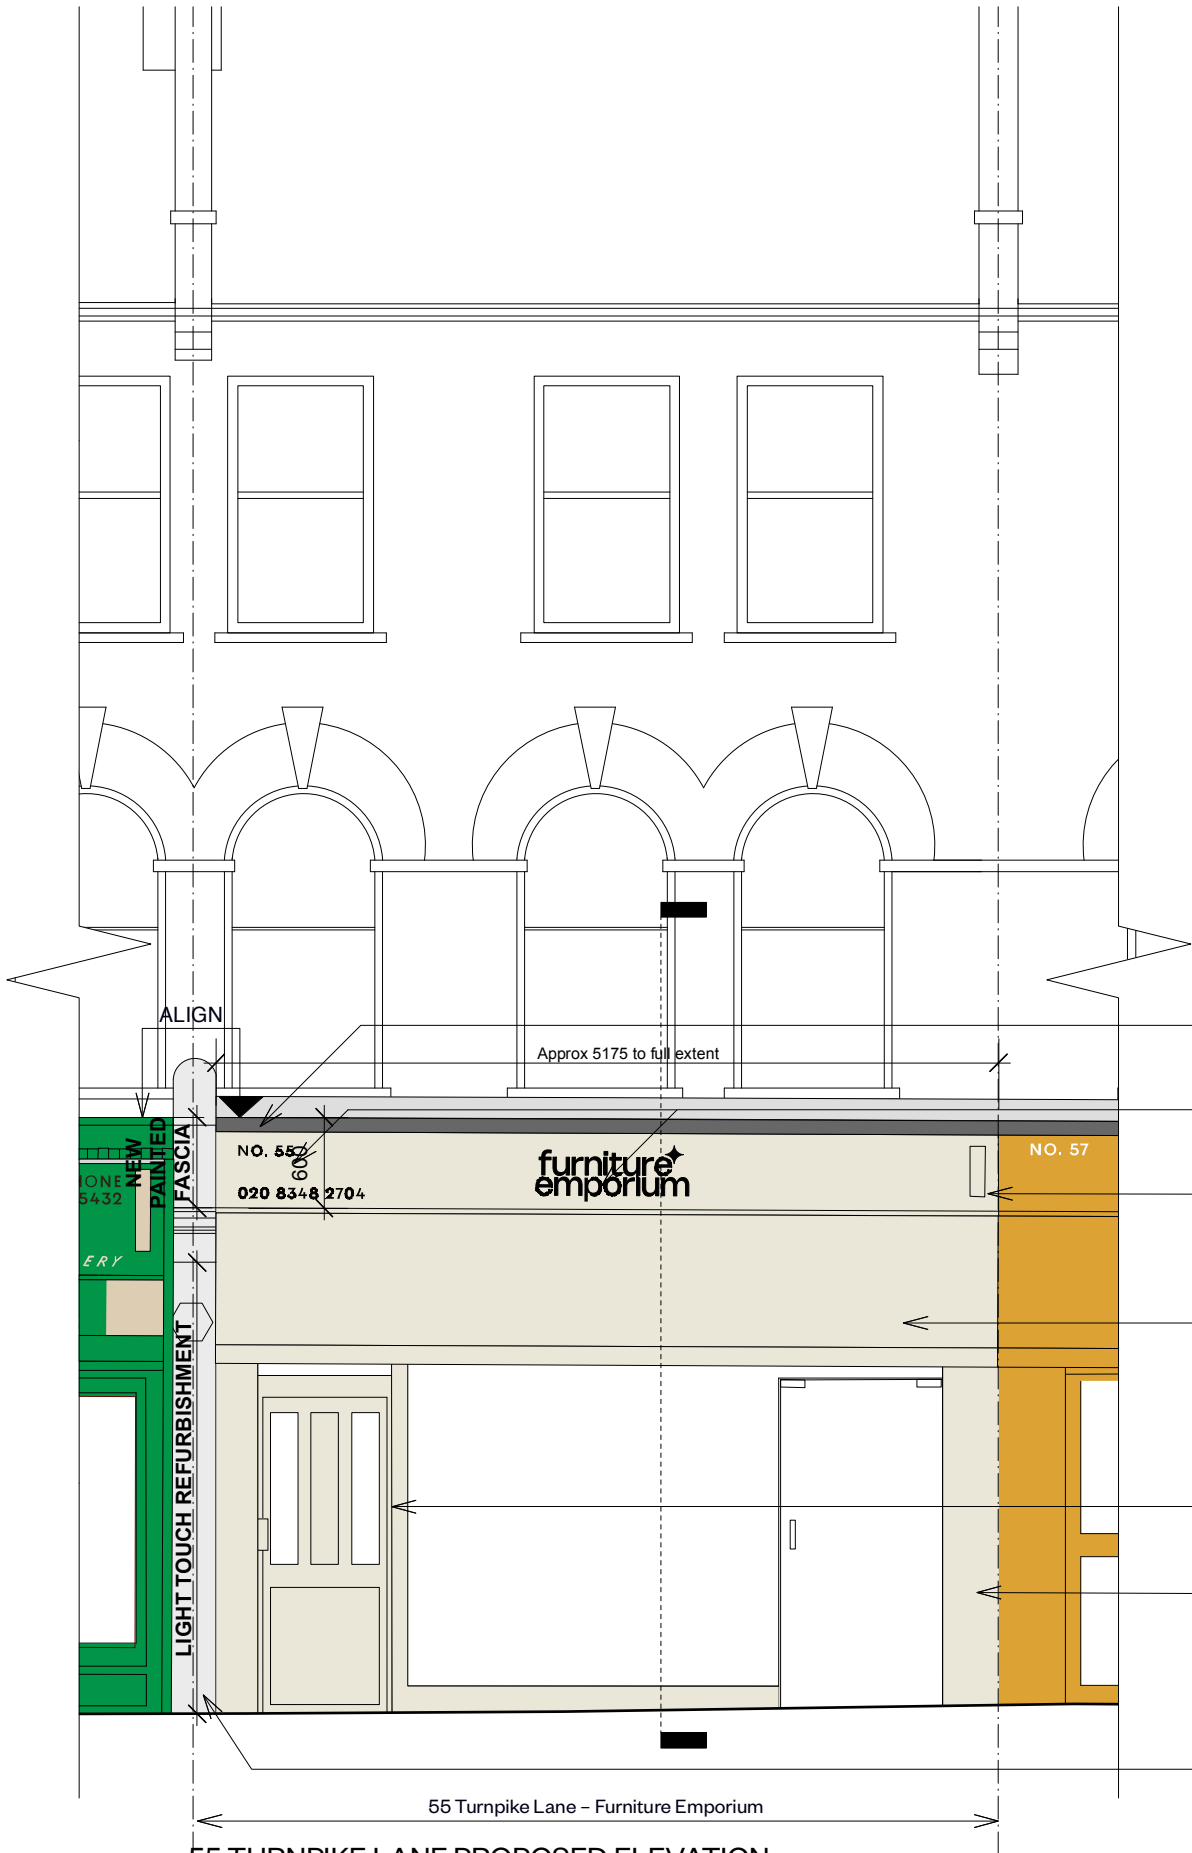

55 TURNPIKE LANE PROPOSED ELEVATION
SCALE 1:50

SEE DD-102P



Projecting sign dimensions to be confirmed on site with new fascia heights

55 TURNPIKE LANE PROPOSED PROJECTING SIGN
TYPE A

New fascias across Emporium and Sabha Jewellers to be consistent heights and level with top of existing coping to Shania Supermarket


New Medite Tricoya painted fascia signboard with illuminated lettering
Spec Ref: N91 120FA
PPC aluminium lettering. Larger text illuminated
Spec Ref: N91 120FA
New projecting sign with illuminated lettering
Spec ref: N91 120G

New projecting awning with illuminated arms
Spec ref: L20 612C

Existing door to be repainted to match proposed colour of shopfront
Spec ref: M60
Vinyl lettering to doors to be removed and replaced
Spec ref: N91 405

Repainted shopfront & shutter
Spec ref: L10 25

Pilaster to be repainted
Spec ref: M60 10

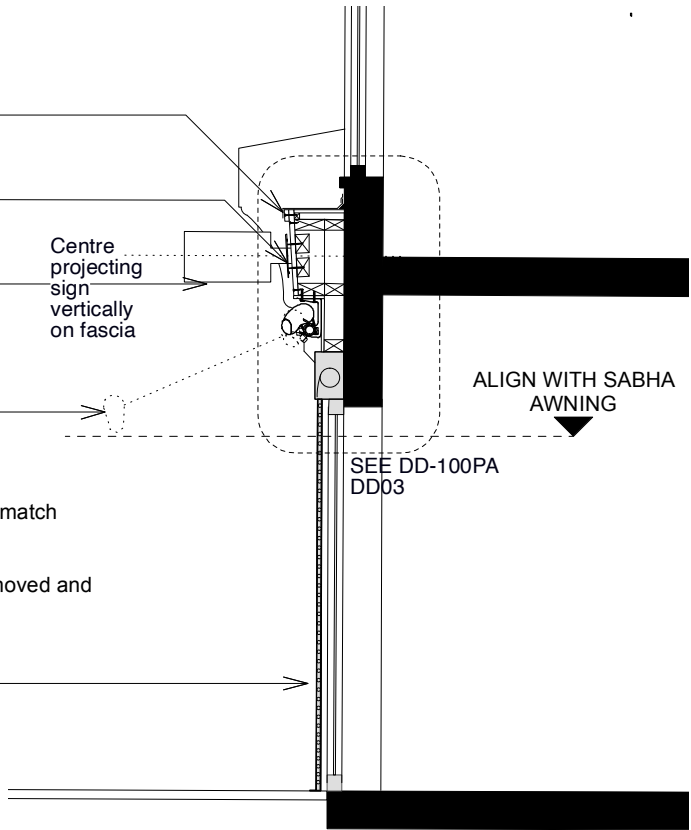

55 TURNPIKE LANE PROPOSED SECTION
SCALE 1:50