



We Made That

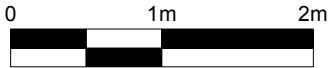

Notes

LOCATION PLAN
Scale 1:1000

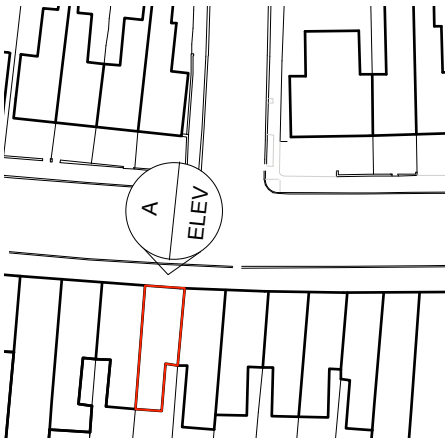

Project
TURNPIKE LANE IMPROVEMENTS

Drawing No. 203-SI-108P rev. B

Title Paradise Halal (no. 31) - Proposed elevation

Scale 1:50

Date 18/07/2024


Revisions
A 03.10.2025 Updated for construction issue
B 19.02.2026 Updated for construction issue

Status
FOR CONSTRUCTION

Do not scale off drawings. Check all dimensions on site and report any apparent discrepancy immediately.
This drawing is copyright We Made That LLP

Projecting sign
dimensions
to be confirmed on
site with new
fascia heights

SEE DD-102P

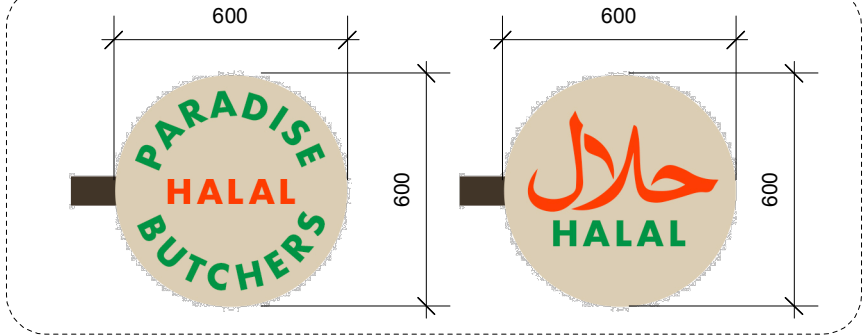

31 TURNPIKE LANE PROPOSED PROJECTING SIGN TYPE B

Fix new flashing into existing
flashing below window and pipe.
Detail to be agreed on site

New Medite Tricoya
painted fascia
signboard with
integral lighting
and spot lights to sign
Spec Ref: N91 120F

New projecting sign
Spec ref: N91 120H

New projecting
awning
Spec ref: L20 612B


Repainted
shopfront and
shutter
Spec ref: L10 25

Top of pilaster to be
repainted
Spec ref: M60 10, existing
tiles to lower section to be
cleaned and made good.
Bottom tiles to be painted

SEE DD-102P
DD01

2.4m from
External Ground

31 TURNPIKE LANE PROPOSED SECTION
SCALE 1:50

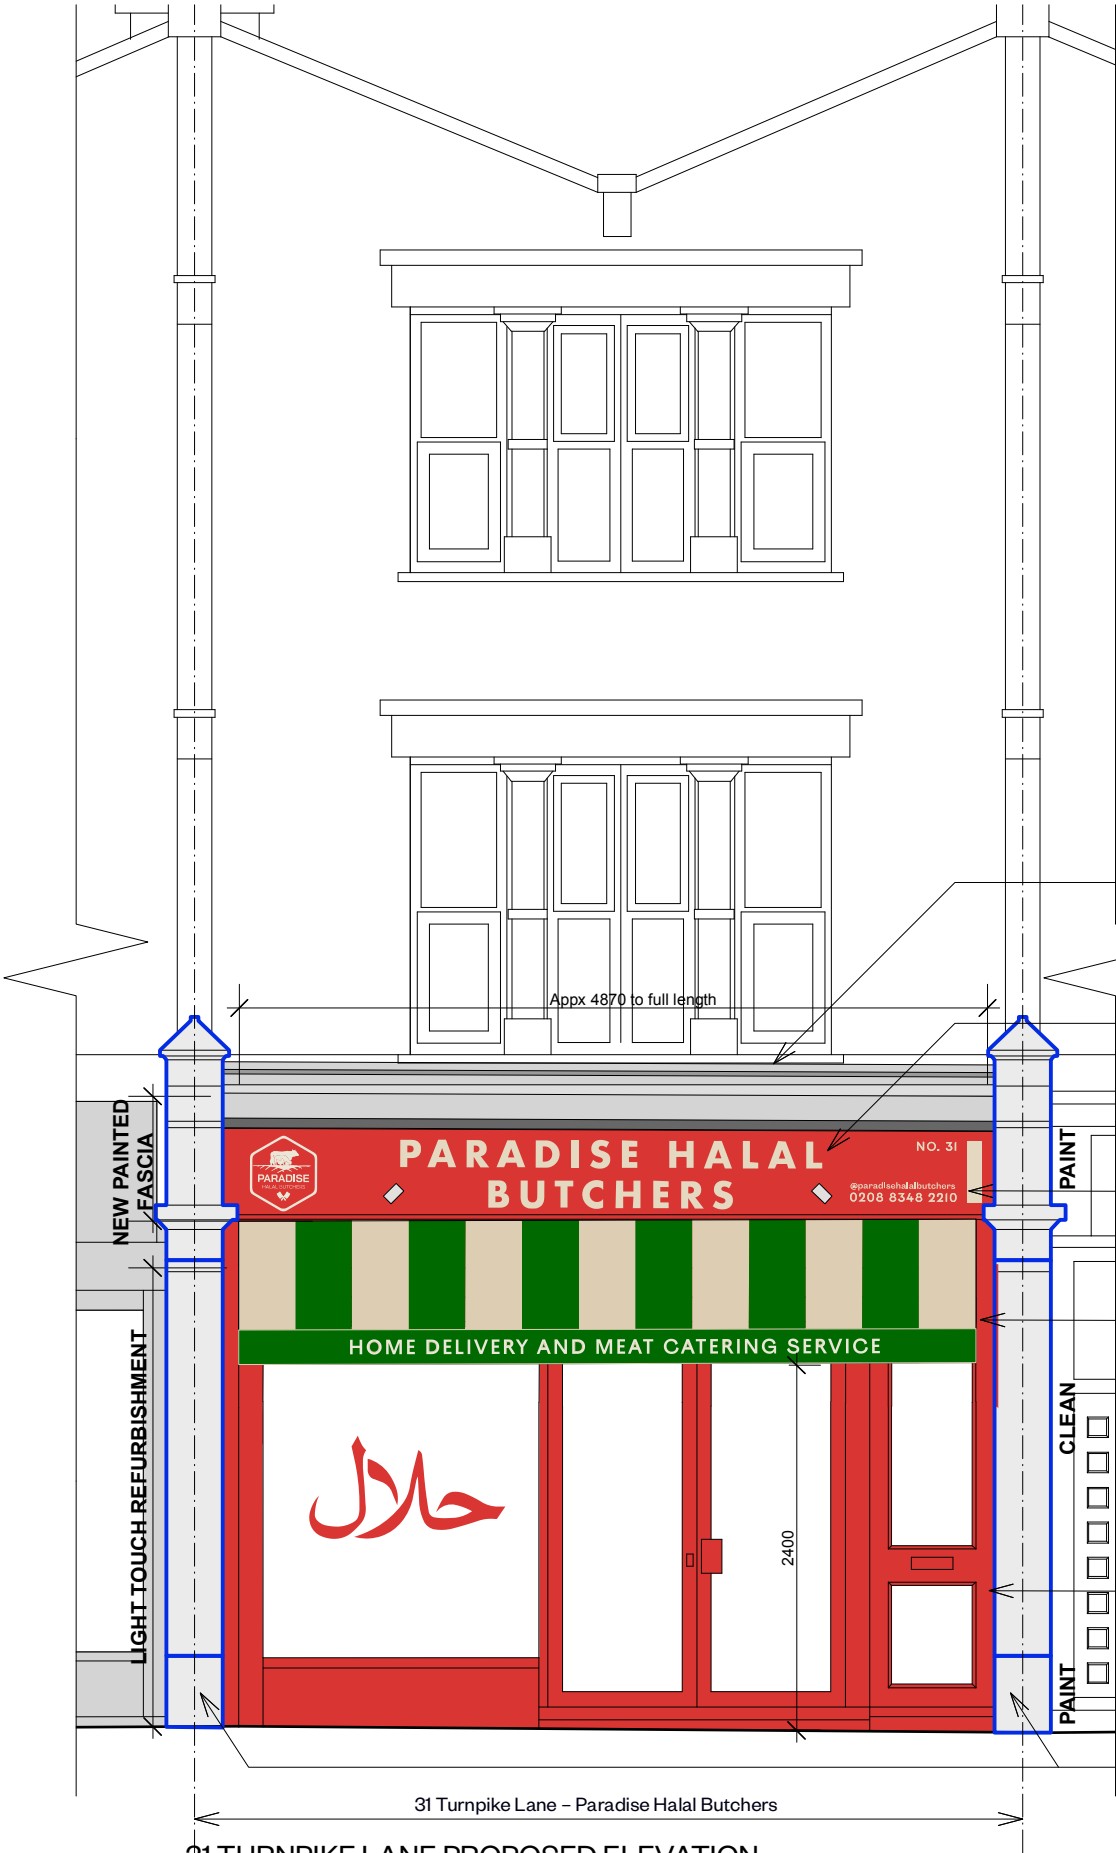

31 TURNPIKE LANE PROPOSED ELEVATION
SCALE 1:50