

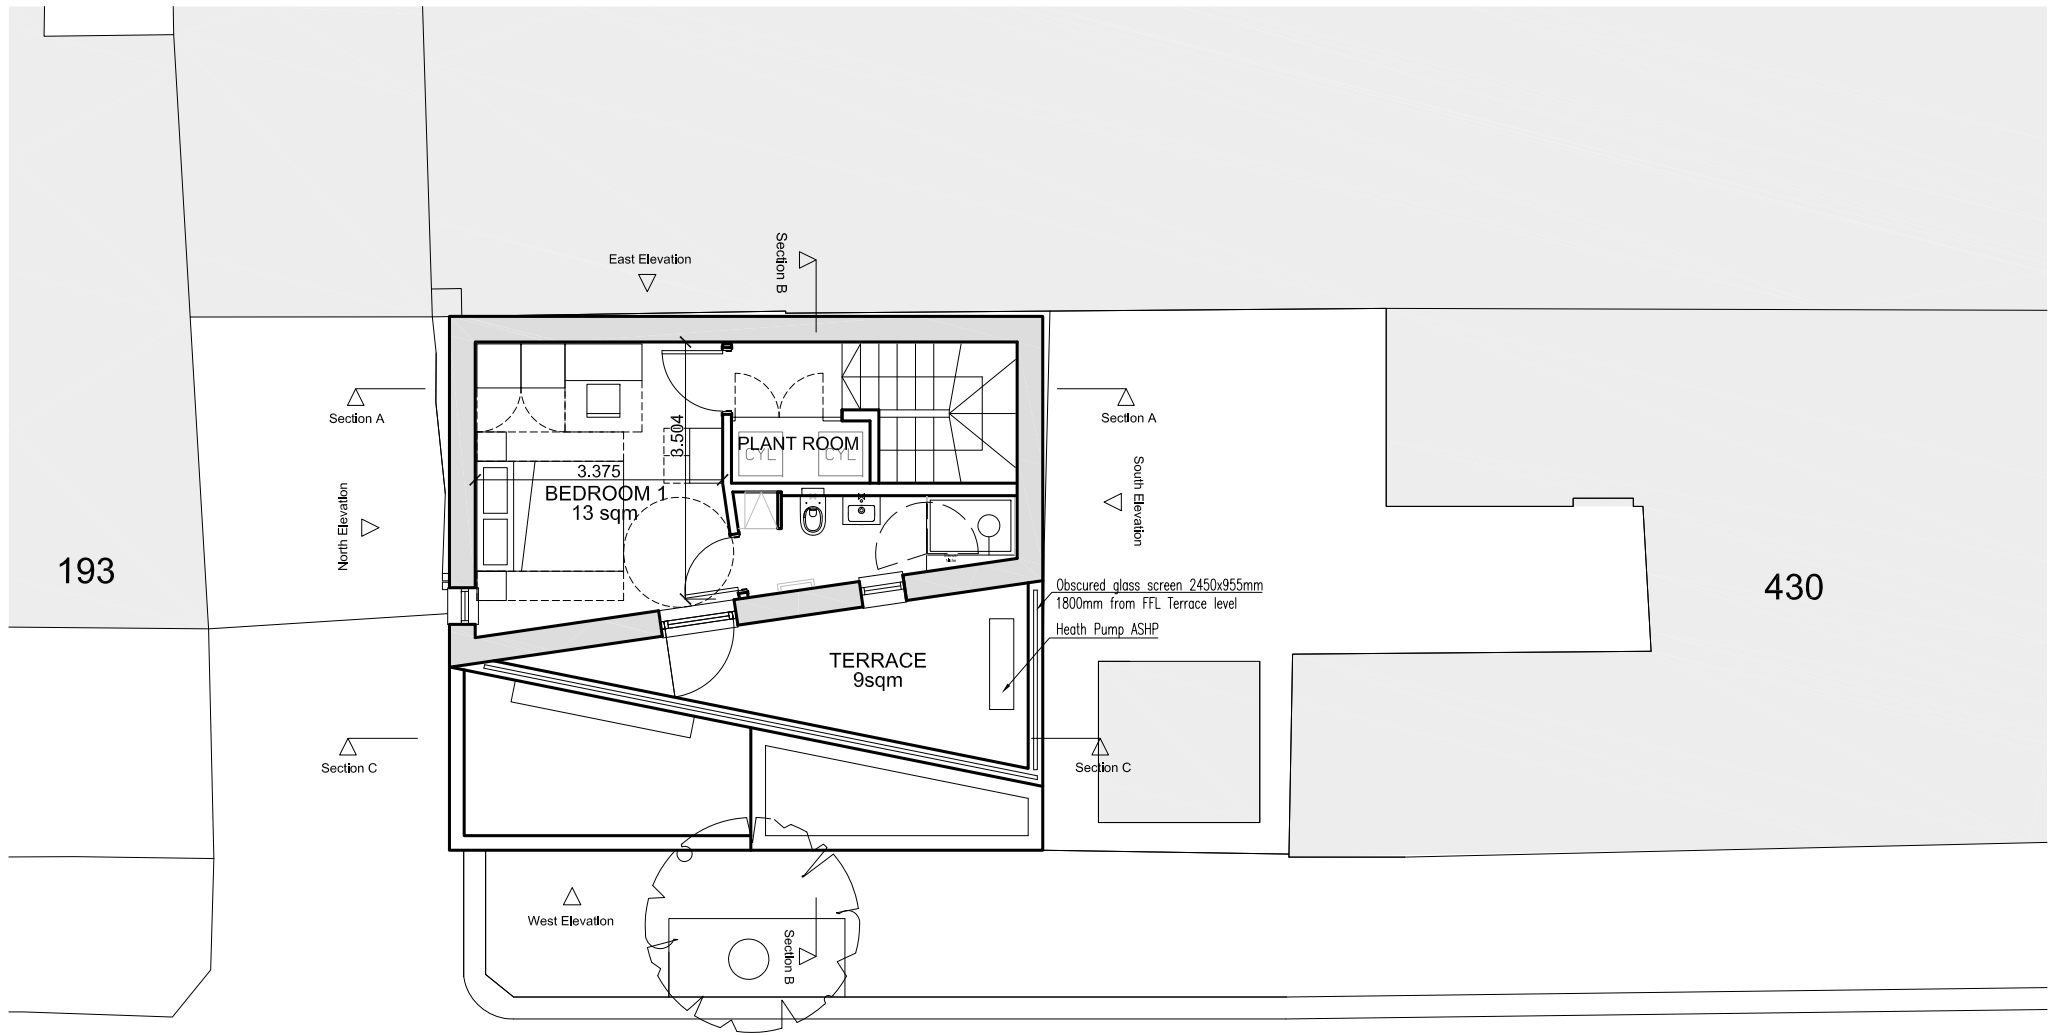


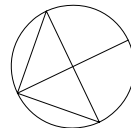

Second Floor

CARLINGFORD ROAD

11.05.2026 - Rev.A
The stair core has been revised. The plant room has been relocated to a new internal position. The former entrance to the plant room has been replaced with a new window serving the en-suite.

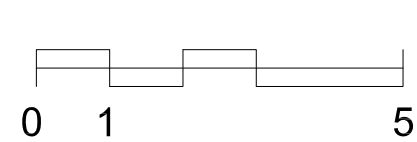

CONTRACTORS MUST VERIFY ALL DIMENSIONS ON SITE BEFORE COMMENCING ANY WORK OR SHOP DRAWINGS. FIGURED DIMENSIONS ARE TO BE USED IN PREFERENCE TO SCALED DIMENSIONS. IF THIS DRAWING EXCEEDS THE QUANTITIES TAKEN IN ANY WAY, THE ARCHITECTS ARE TO BE INFORMED BEFORE THE WORK IS INITIATED. IF...ARCHITECTURE COPYRIGHT			
if...architecture West Yard House Guildford Grove Greenwich London SE10 8JT studio@ifarchitecture.co.uk www.ifarchitecture.co.uk	CLIENT	Hillvale Estates Ltd	SCALE A4 @ 1:100
	JOB	430 WEST GREEN ROAD N15 3PU	DATE July 2025
	TITLE	PROPOSED 2nd Floor Plan	DRAWING.NO IF 25-01/102
			REVISION.NO A