



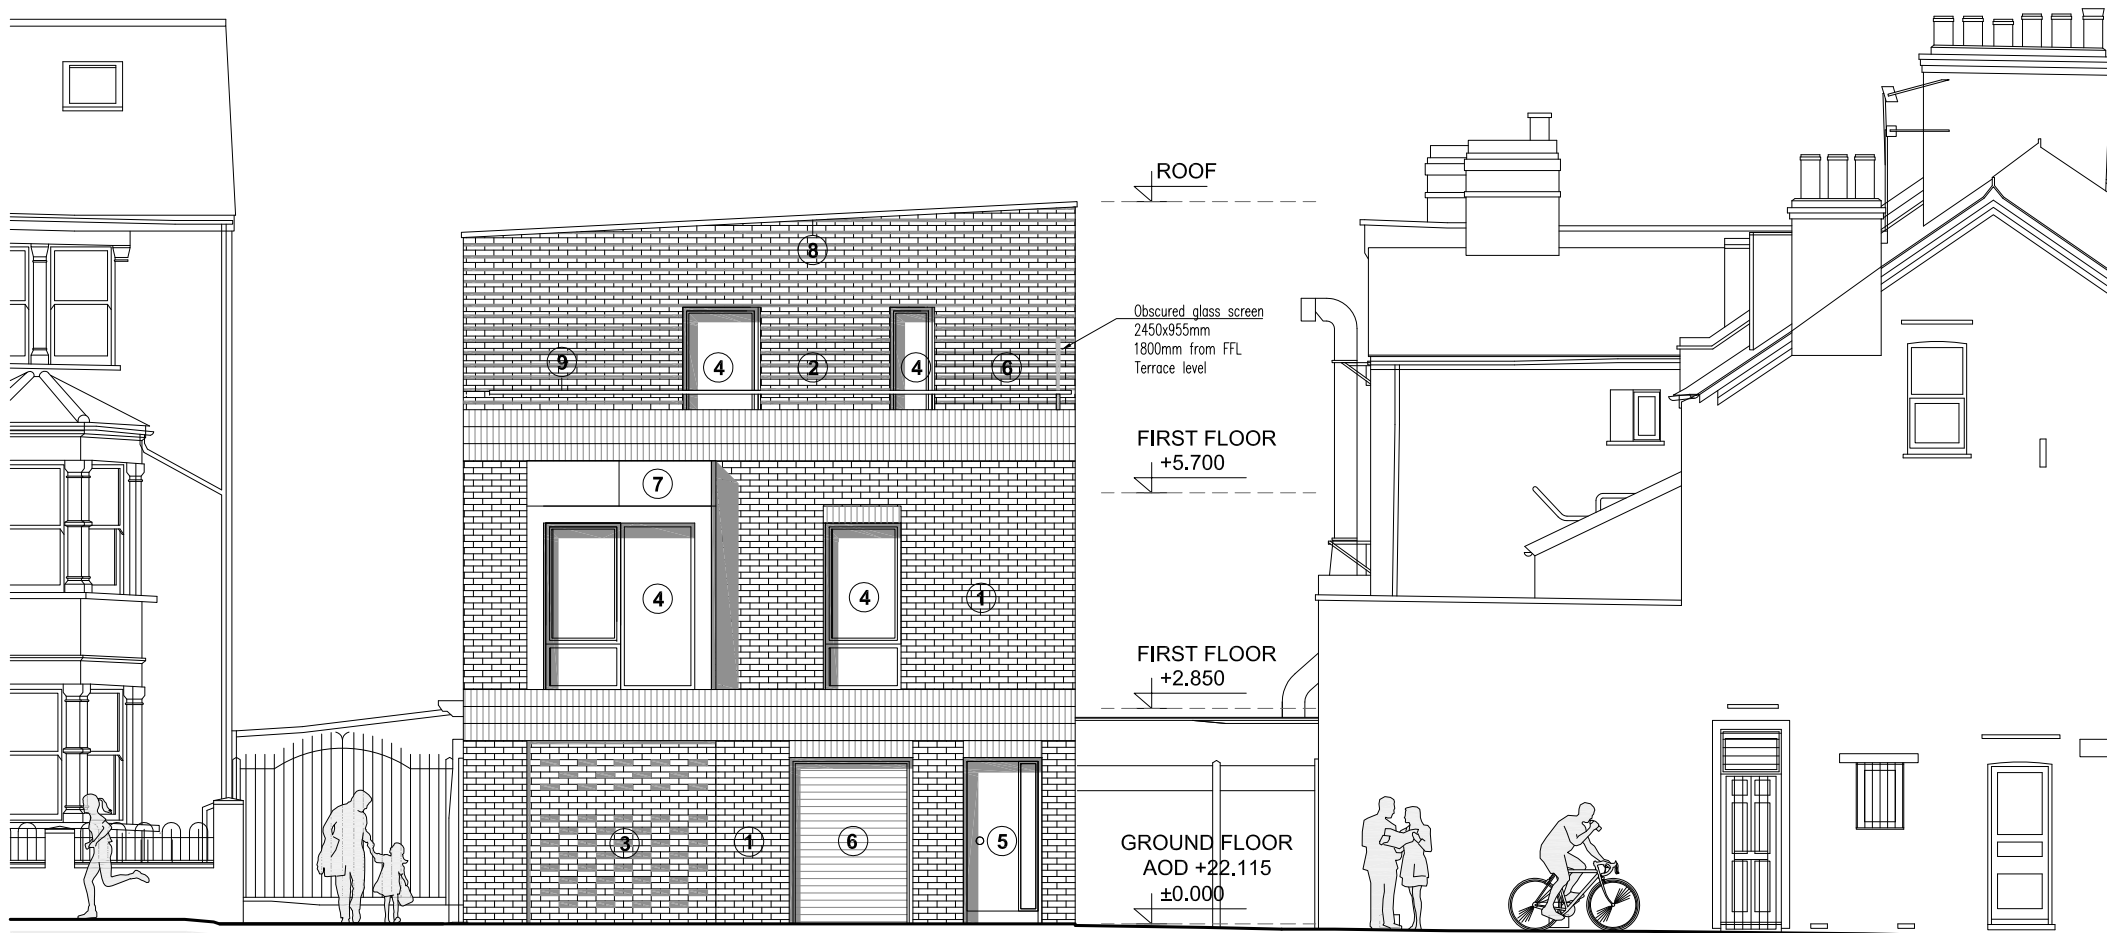

West Elevation

11.05.2026 - Rev.A

Minor changes are proposed to the ground floor and second floor elevations, with no impact on the overall massing. The bin storage position is swapped with the entrance position. The former entrance to the plant room has been replaced with a new window serving the en-suite on 2nd Floor.

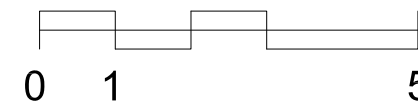

MATERIALS:

1 - BRICK VANDERSANDEN - ANTRO / REGA OR SIMILAR WITH MEDIUM LIGHT MORTAR

2 - BRICKWORK WITH ALTERNATE RECESSED COURSES
BRICK VANDERSANDEN - ANTRO / REGA OR SIMILAR WITH MEDIUM LIGHT MORTAR

3 - HIT AND MISS BRICKWORK
BRICK VANDERSANDEN - ANTRO / REGA OR SIMILAR WITH MEDIUM LIGHT MORTAR

4 - DOUBLE GLAZED UNIT
INTHERMALLY BROKEN ALUMINIUM FRAME
COLOUR - AMBER / BRONZE
POWERCOATED FINISH
CLEAR GLASS

5 - ALUMINIUM ENTRANCE DOOR
COLOUR - AMBER / BRONZE
POWERCOATED FINISH WITH
OBSCURED GLAZED SIDE PANEL

6 - ALUMINIUM REFUSE / PLANT
ROOM ROLLER SHUTTER DOOR,
COLOUR - AMBER / BRONZE
POWERCOATED FINISH

7 - METAL CLADDING
COLOUR - AMBER / BRONZE

8 - METAL COPING DETAIL
COLOUR - AMBER / BRONZE

9 - METAL RAILING
COLOUR - AMBER / BRONZE
TO MATCH WINDOW COLOUR

CONTRACTORS MUST VERIFY ALL DIMENSIONS ON SITE BEFORE COMMENCING ANY WORK OR SHOP DRAWINGS. FIGURED DIMENSIONS ARE TO BE USED IN PREFERENCE TO SCALED DIMENSIONS. IF THIS DRAWING EXCEEDS THE QUANTITIES TAKEN IN ANY WAY, THE ARCHITECTS ARE TO BE INFORMED BEFORE THE WORK IS INITIATED. IF...ARCHITECTURE COPYRIGHT

if...architecture

West Yard House
Guildford Grove
Greenwich
London SE10 8JT
studio@ifarchitecture.co.uk
www.ifarchitecture.co.uk

CLIENT
JOB

Hillvale Estates Ltd
430 WEST GREEN ROAD
N15 3PU

TITLE

PROPOSED
West Elevation

SCALE A4 @ 1:100

DATE July 2025

DRAWING.NO IF 25-01/200

REVISION.NO A