

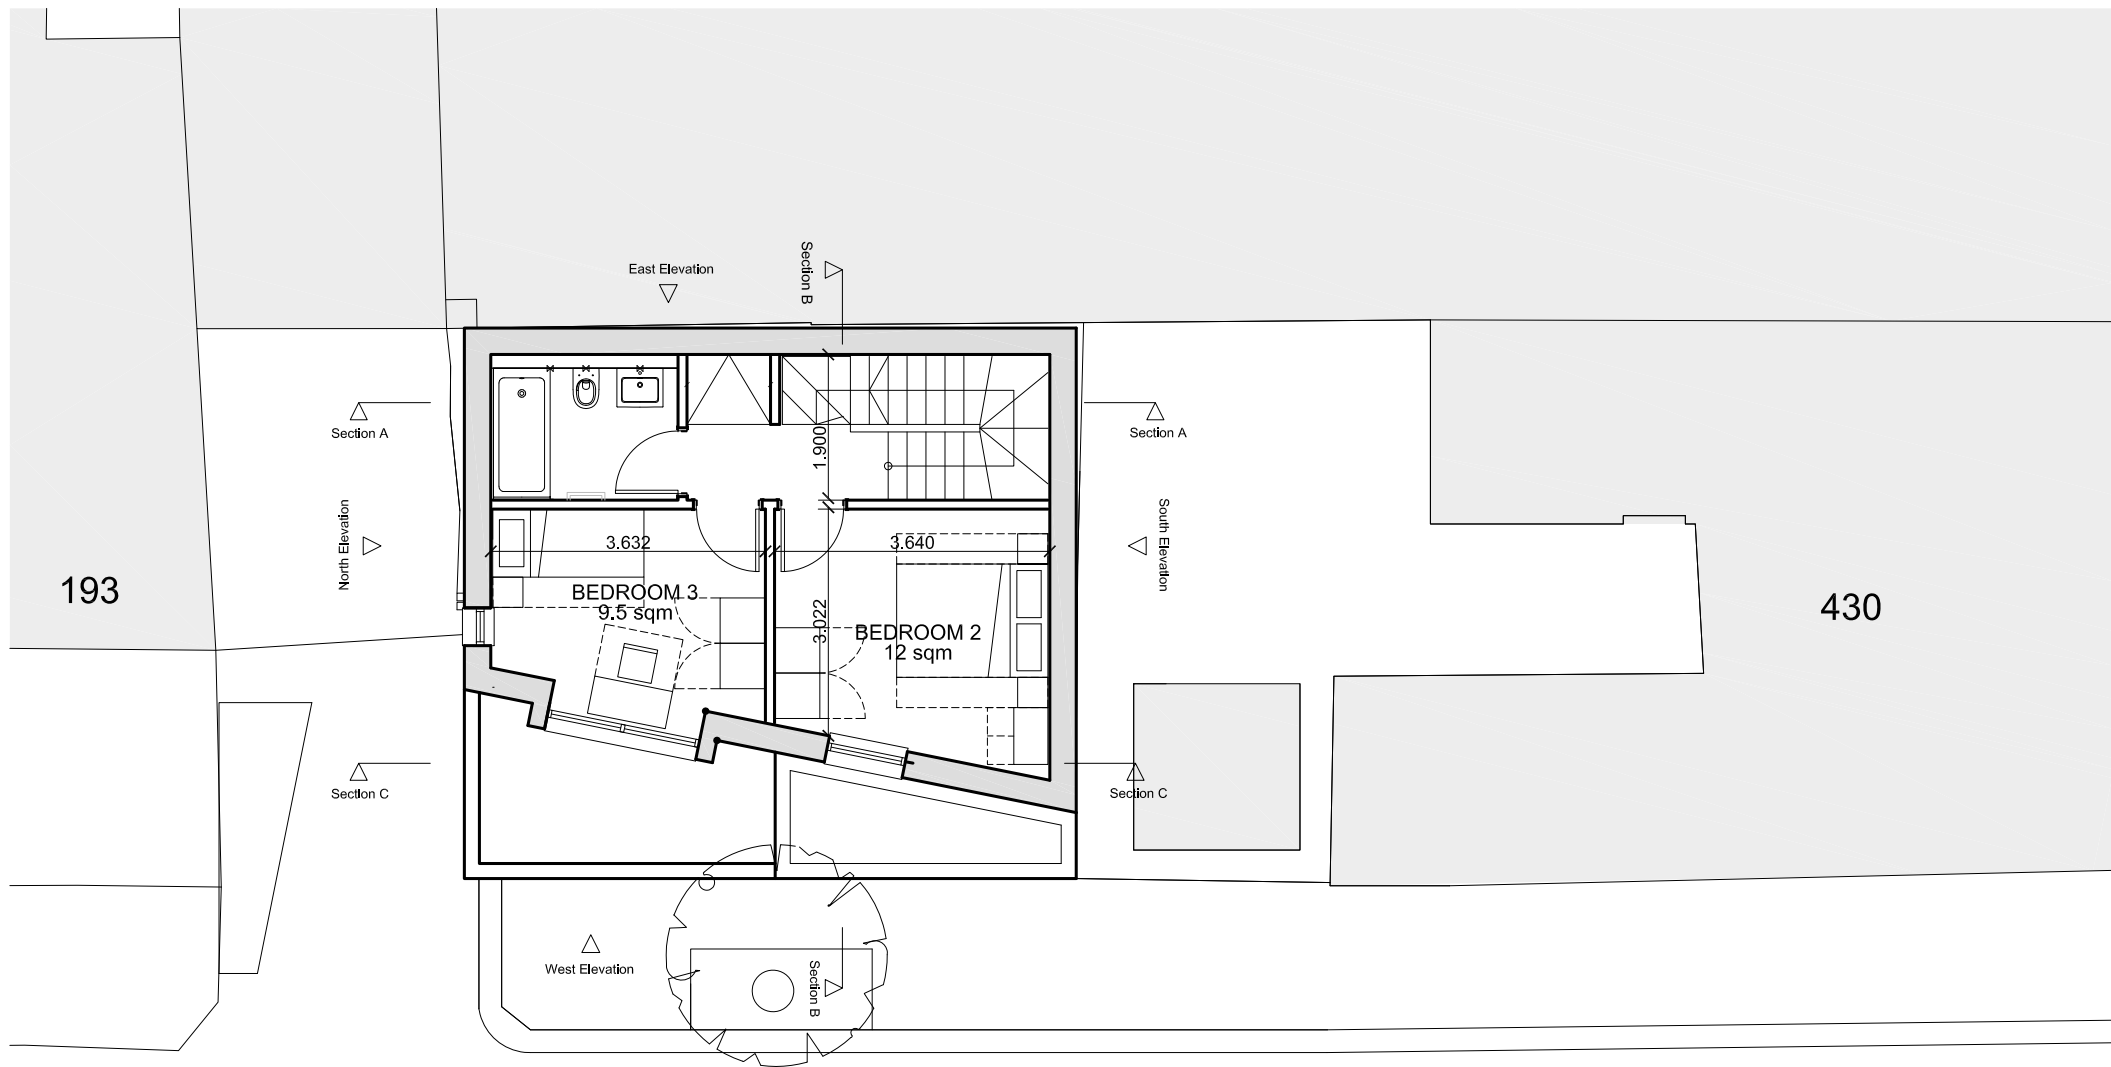


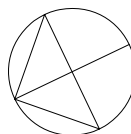

First Floor

CARLINGFORD ROAD

11.05.2026 - Rev.A
The stair core has been revised

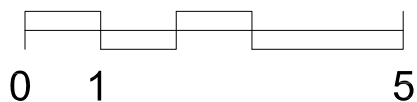

CONTRACTORS MUST VERIFY ALL DIMENSIONS ON SITE BEFORE COMMENCING ANY WORK OR SHOP DRAWINGS. FIGURED DIMENSIONS ARE TO BE USED IN PREFERENCE TO SCALED DIMENSIONS. IF THIS DRAWING EXCEEDS THE QUANTITIES TAKEN IN ANY WAY, THE ARCHITECTS ARE TO BE INFORMED BEFORE THE WORK IS INITIATED. IF...ARCHITECTURE COPYRIGHT

if...architecture

West Yard House
Guildford Grove
Greenwich
London SE10 8JT
studio@ifarchitecture.co.uk
www.ifarchitecture.co.uk

CLIENT	Hillvale Estates Ltd
JOB	430 WEST GREEN ROAD N15 3PU
TITLE	PROPOSED 1st Floor Plan

SCALE	A4 @ 1:100
DATE	July 2025
DRAWING.NO	IF 25-01/101
REVISION.NO	A