



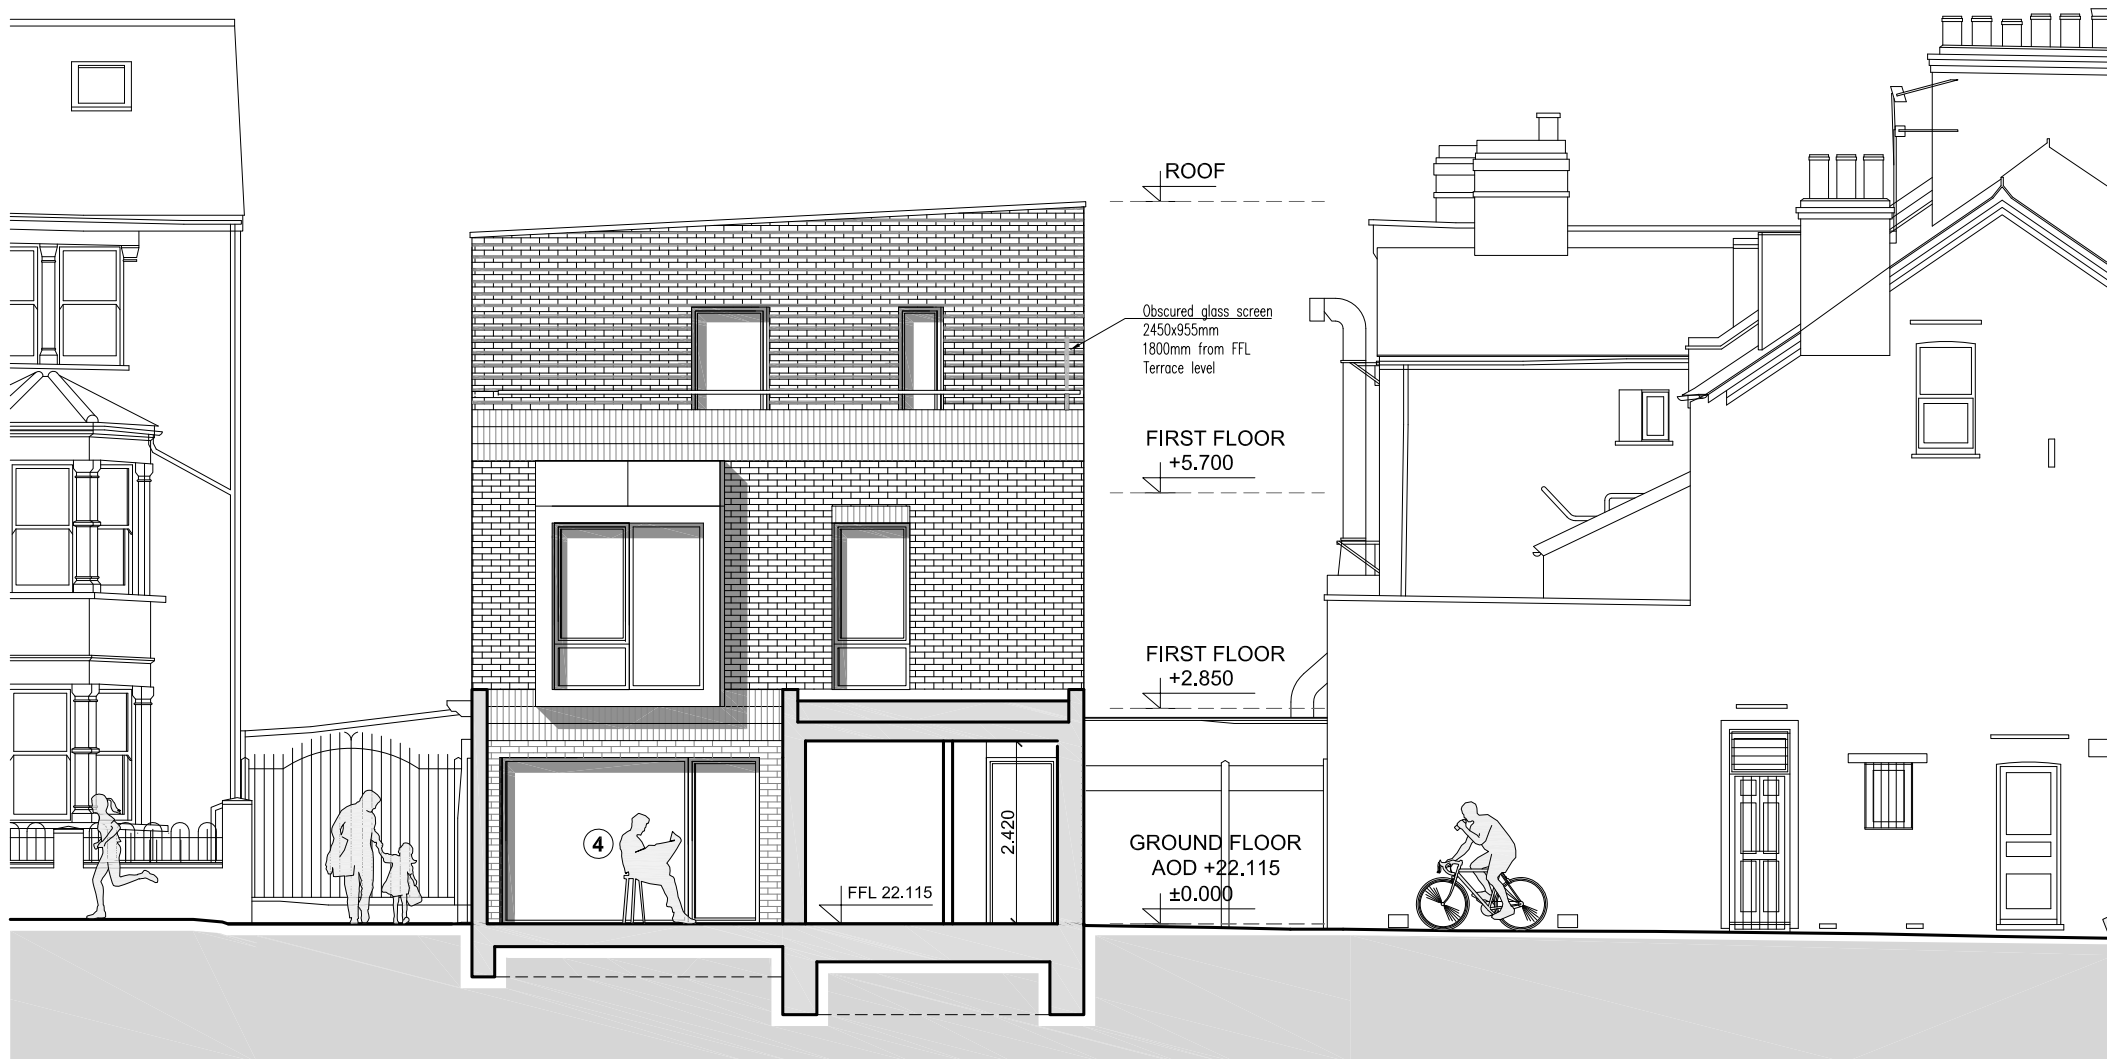

Section C-C

11.05.2026 - Rev.A

Minor changes are proposed to the ground floor and second floor elevations, with no impact on the overall massing. The former entrance to the plant room has been replaced with a new window serving the en-suite on 2nd Floor.

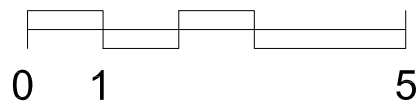

CONTRACTORS MUST VERIFY ALL DIMENSIONS ON SITE BEFORE COMMENCING ANY WORK OR SHOP DRAWINGS. FIGURED DIMENSIONS ARE TO BE USED IN PREFERENCE TO SCALED DIMENSIONS. IF THIS DRAWING EXCEEDS THE QUANTITIES TAKEN IN ANY WAY, THE ARCHITECTS ARE TO BE INFORMED BEFORE THE WORK IS INITIATED. IF...ARCHITECTURE COPYRIGHT

if...architecture

West Yard House
Guildford Grove
Greenwich
London SE10 8JT
studio@ifarchitecture.co.uk
www.ifarchitecture.co.uk

CLIENT
JOB
TITLE

Hillvale Estates Ltd
430 WEST GREEN ROAD
N15 3PU
PROPOSED
Section C-C

SCALE A4 @ 1:100
DATE July 2025
DRAWING.NO IF 25-01/302
REVISION.NO A