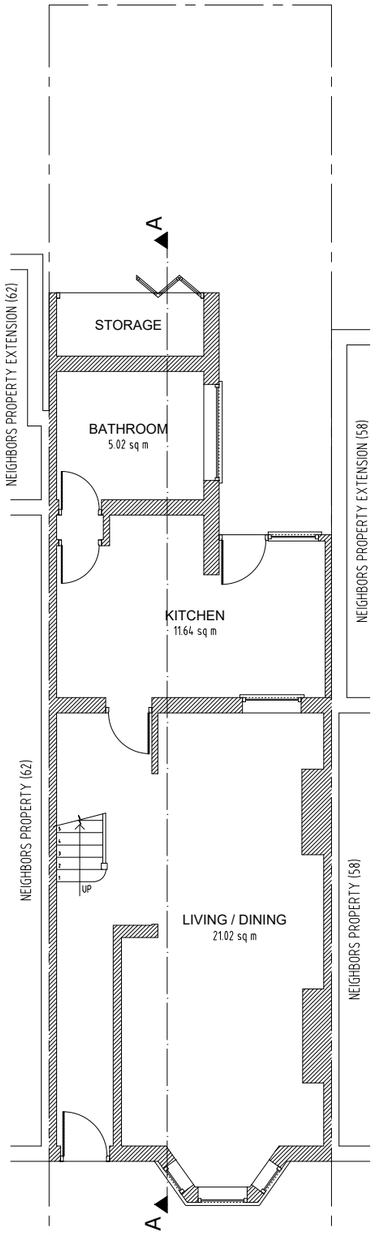

Existing Ground Floor
Scale 1:100

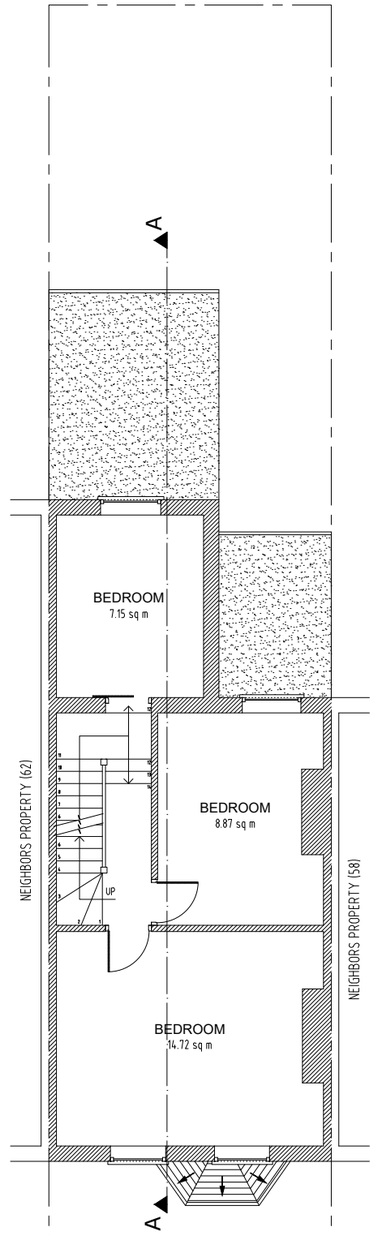

Existing First Floor
Scale 1:100

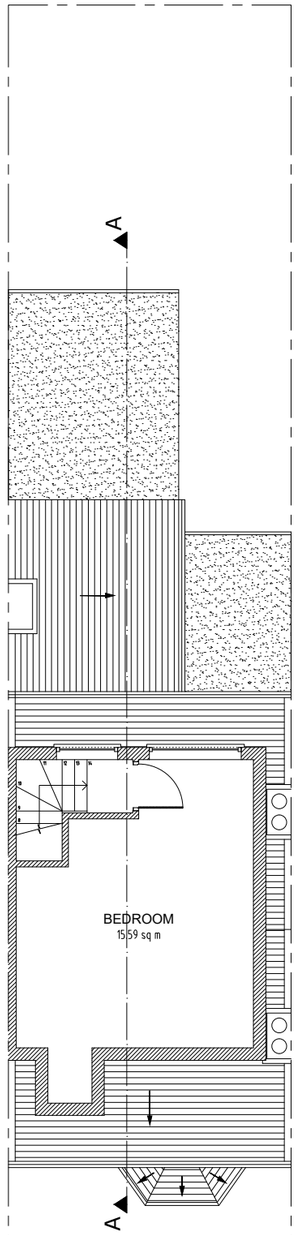

Existing Loft Floor
Scale 1:100

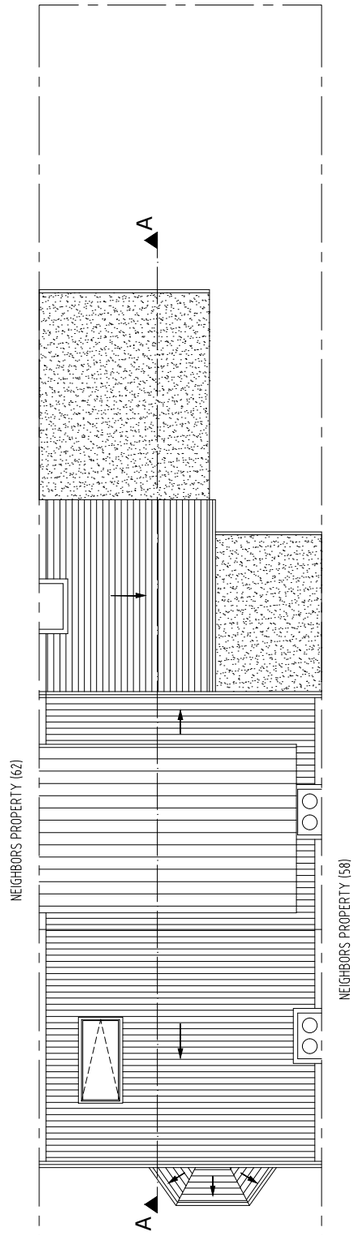

Existing Roof Plan
Scale 1:100

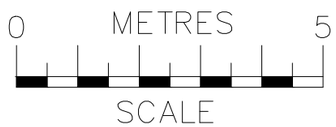

ajs Planning
info@ajsplanning.co.uk
020 81501820

NOTES
The contractors are to check all the dimensions, levels,drain runs and general condition of the site before works commence.

All works are to be carried out in accordance with current Building Regulations, British Standards, Code of Practice and Local Authority Requirements.

Project:
60 Craven Park Road,
London N15 6AB

Title: Existing Floor Plans
Ground; First; Loft And Roof

Date: 11.03.26
Scale: 1:100 @ A3

Dwg. No. CPR.60.EX.101
Rev: 0

Existing Front Elevation
Scale 1:100

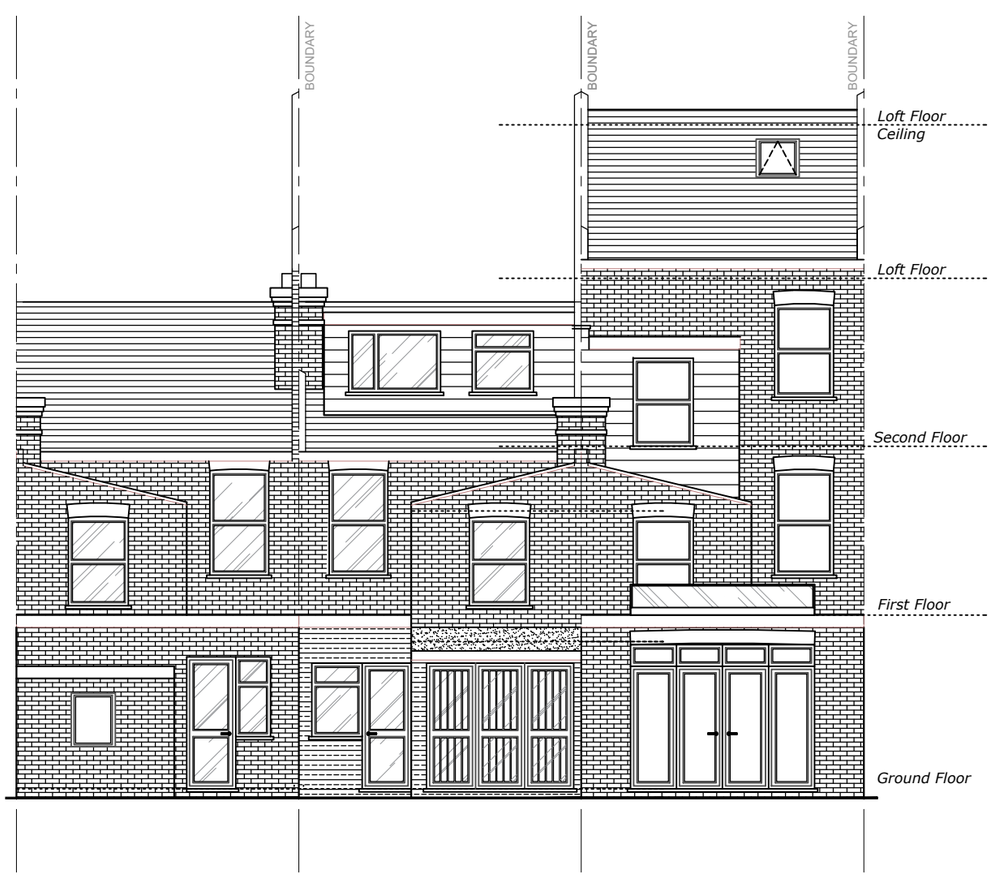

Existing Rear Elevation
Scale 1:100

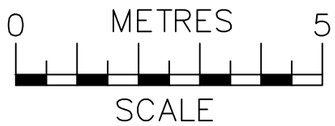

ajs Planning
info@ajsplanning.co.uk
020 81501820

NOTES
The contractors are to check all the dimensions, levels,drain runs and general condition of the site before works commence.

All works are to be carried out in accordance with current Building Regulations, British Standards, Code of Practice and Local Authority Requirements.

Project:
60 Craven Park Road, London N15 6AB

Title: Existing *Front & Rear Elevations*

Date: 11.03.26

Scale: 1:100 @ A3

Dwg. No. CPR.60.EX.102

Rev: A

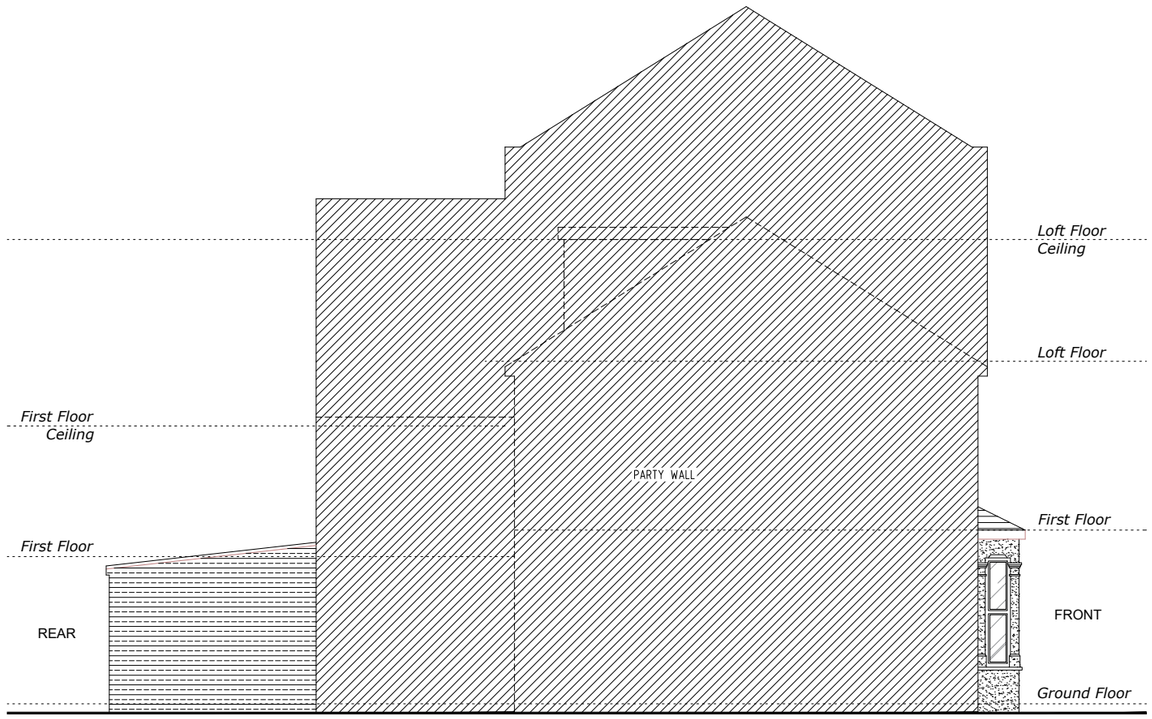

Existing Side 1 Elevation
Scale 1:100

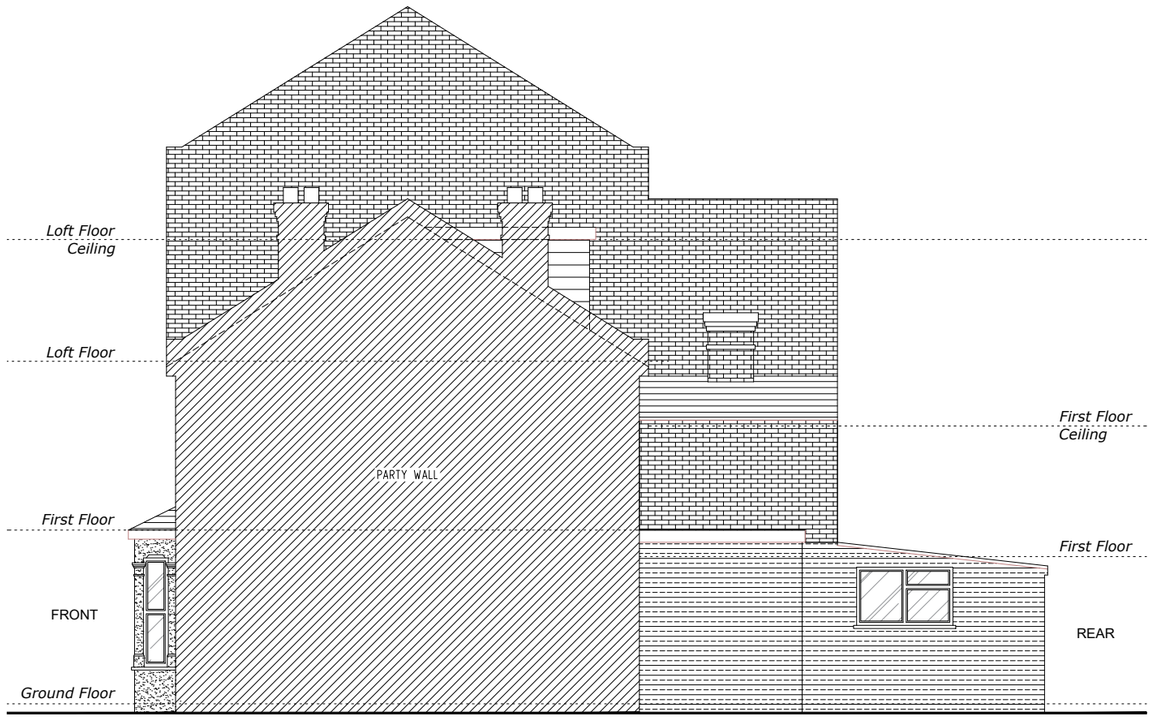

Existing Side 2 Elevation
Scale 1:100

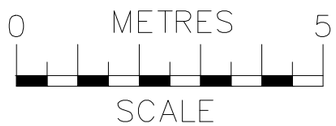

ajs Planning
info@ajsplanning.co.uk
020 81501820

NOTES
The contractors are to check all the dimensions, levels,drain runs and general condition of the site before works commence.

All works are to be carried out in accordance with current Building Regulations, British Standards, Code of Practice and Local Authority Requirements.

Project:
60 Craven Park Road,
London N15 6AB

Title: Existing
Side Elevations (1 & 2)

Date:	Scale:
11.03.26	1:100 @ A3

Dwg. No.	Rev:
CPR.60.EX.103	0

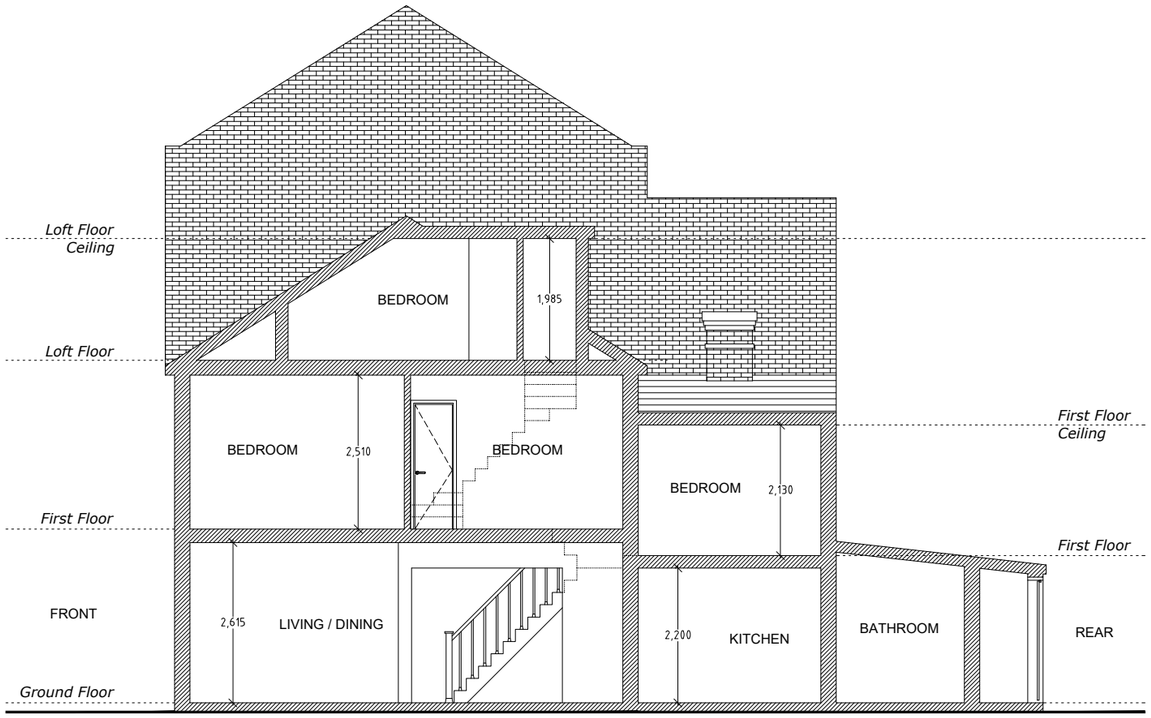

Existing Section A-A

Scale 1:100

ajs Planning

info@ajsplanning.co.uk

020 81501820

NOTES

The contractors are to check all the dimensions, levels,drain runs and general condition of the site before works commence.

All works are to be carried out in accordance with current Building Regulations, British Standards, Code of Practice and Local Authority Requirements.

Project:

60 Craven Park Road, London N15 6AB

Title: Existing *Section A-A*

Date: 11.03.26

Scale: 1:100 @ A3

Dwg. No. CPR.60.EX.104

Rev: 0