


Location Plan

Site Address: 1b, Vale Road, Tottenham, London, N4 1QA

Date Produced: 19-May-2026

Scale: 1:1250 @A4

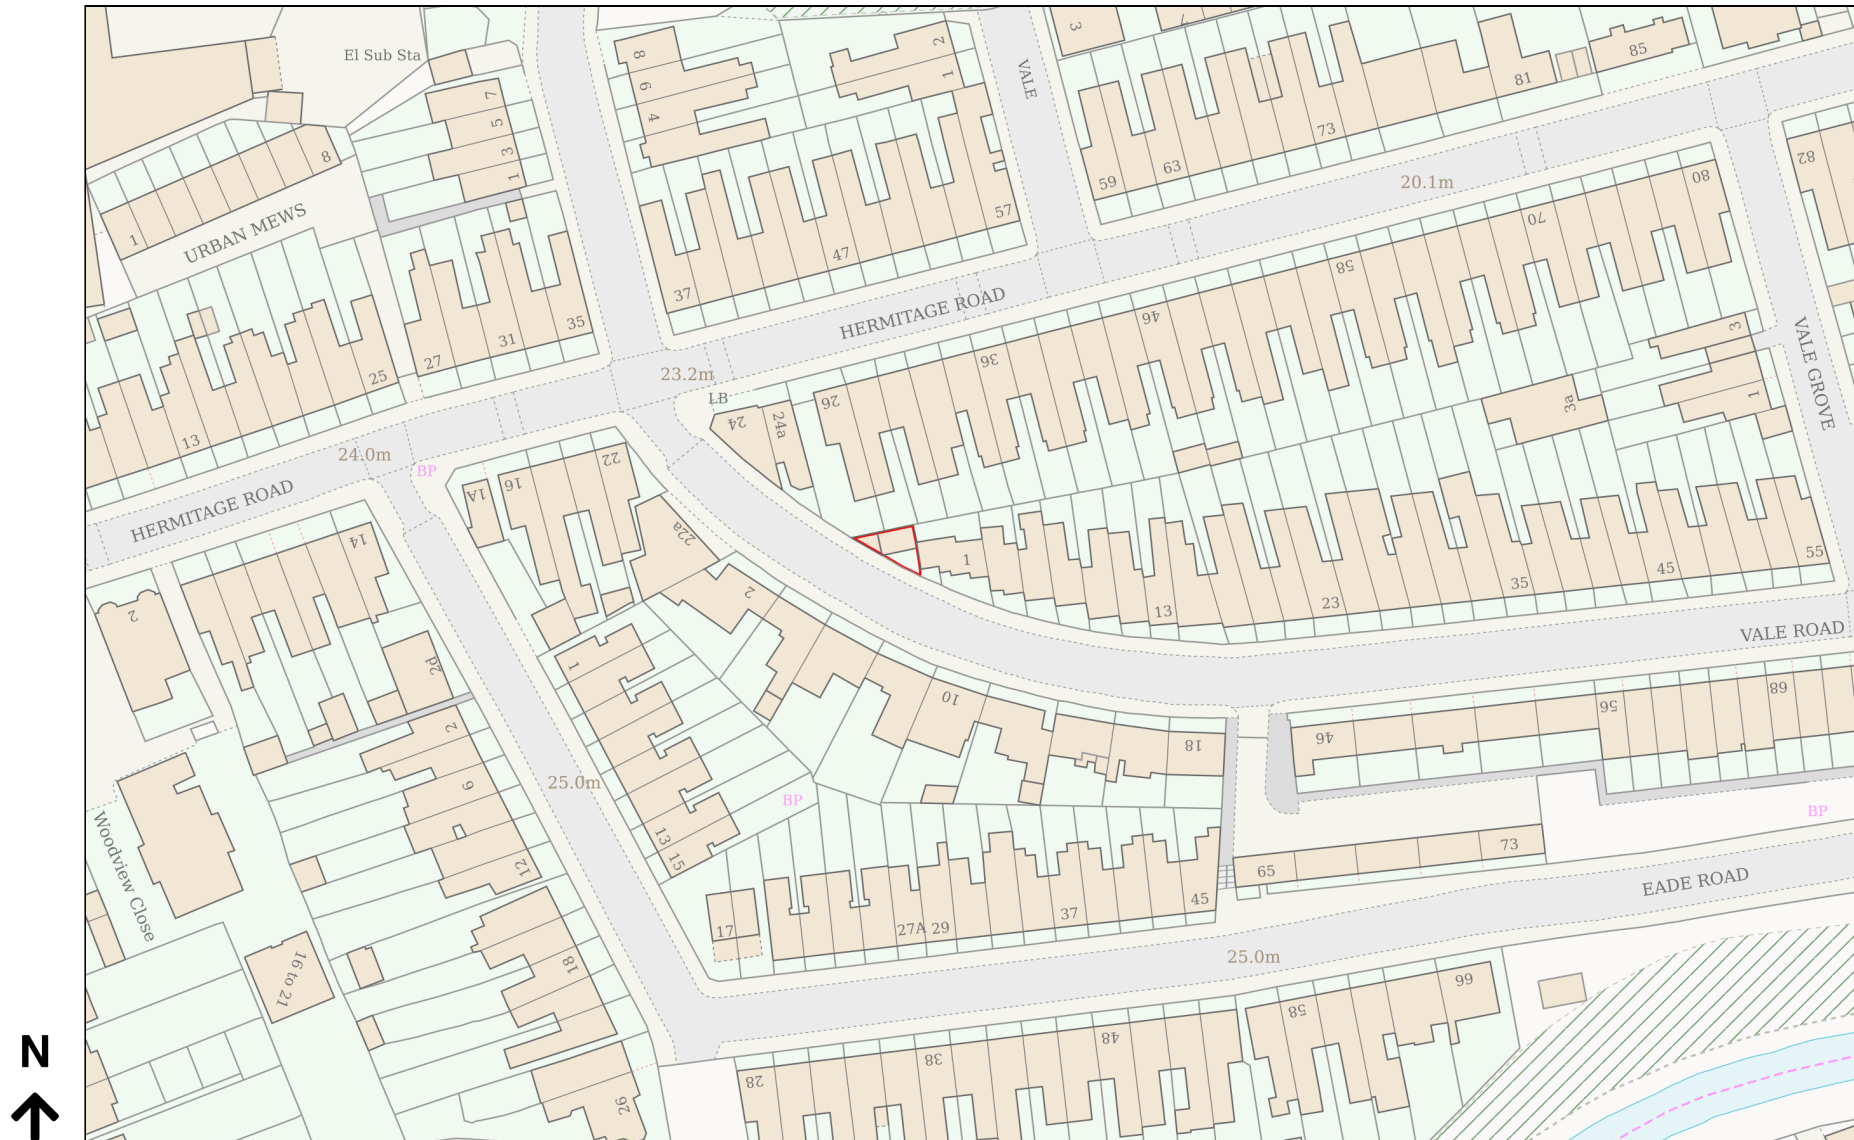

Planning Portal Reference: PP-14891180v2

