


Proposed location for air conditioning condenser unit on roof

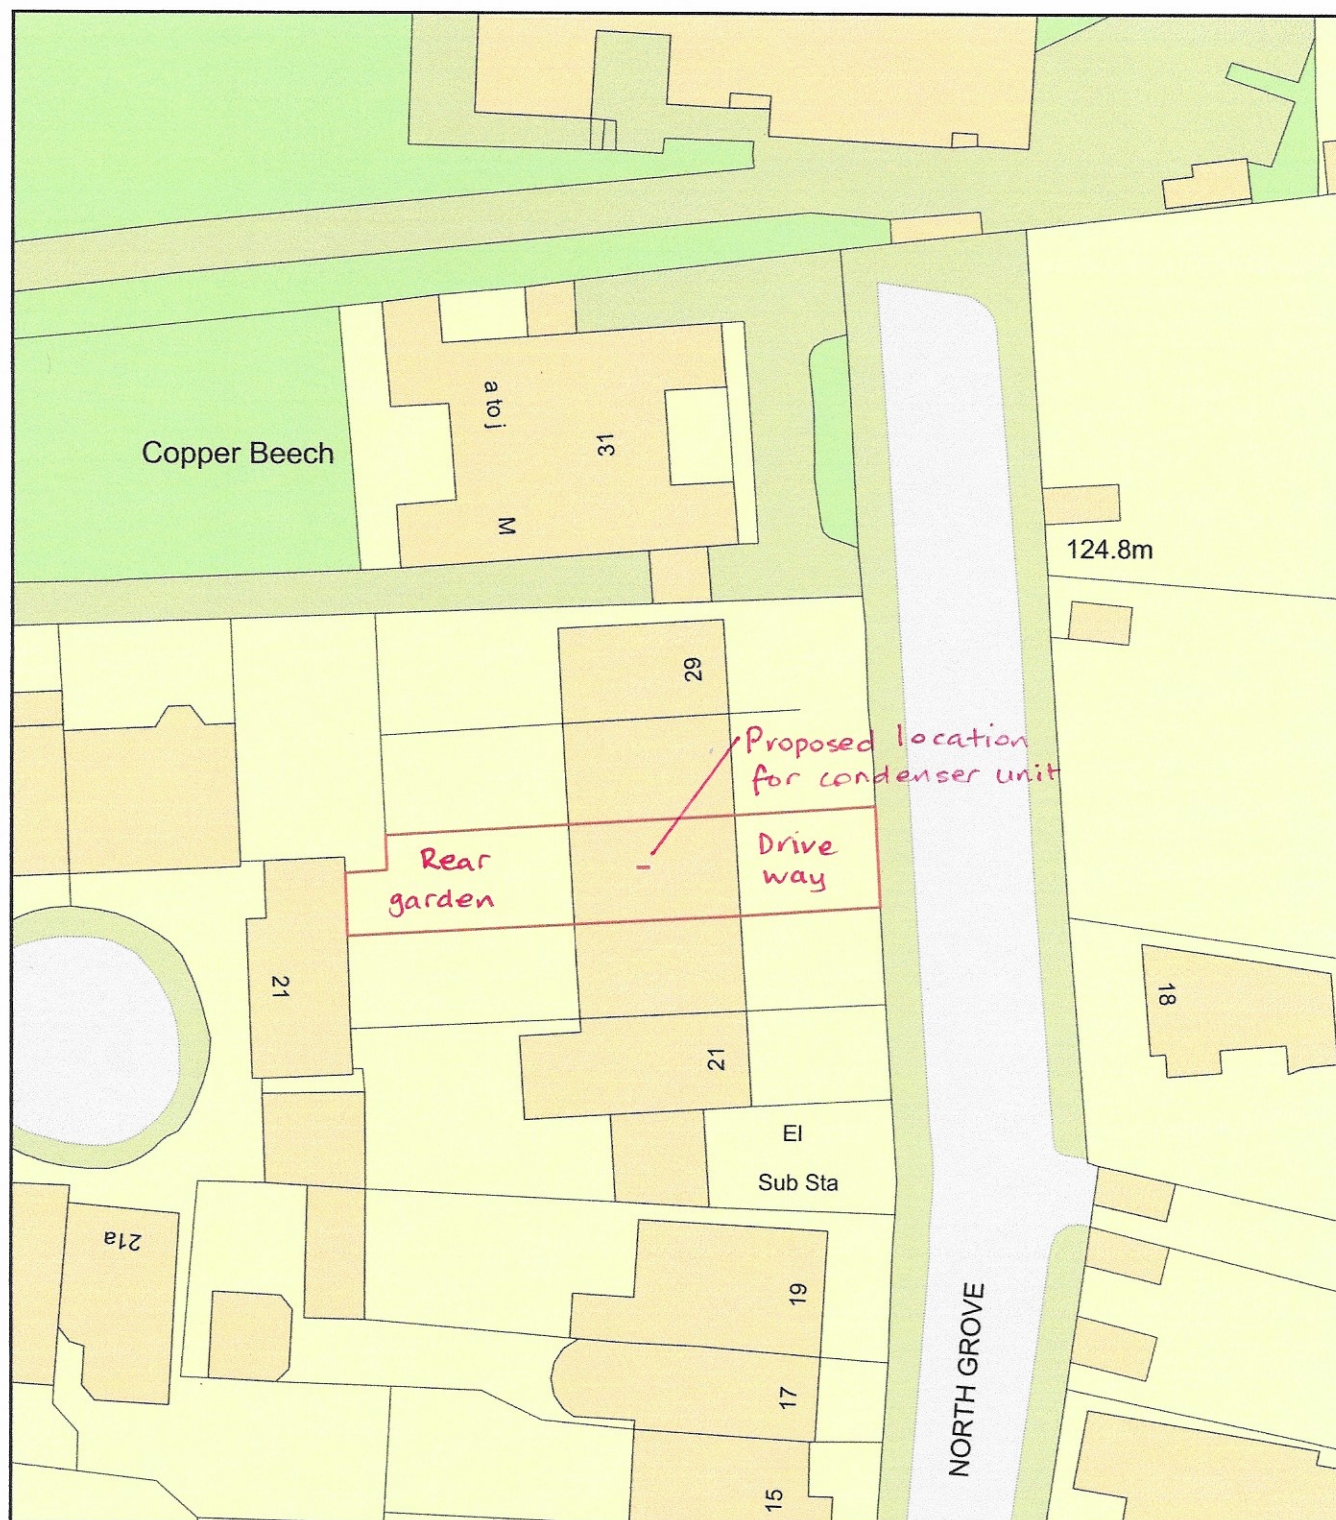

0 20
Metres



Plan Produced for: Cerian McArthur

Date Produced: 08 Apr 2026 *revised 19th May 2026 - annotations added*

Plan Reference Number: TQRQM26098092522201

Scale: 1:500 @ A4