


Drawing pack for planning application
19th May 2026


Site address: 25 North Grove, London, N6 4SH

Drawing Number	Drawing title
25NG01	Location Plan
25NG02	Existing site plan
25NG03	Existing street elevation
25NG04	Existing roof plan
25NG05	Proposed street elevation
25NG06	Proposed roof plan
25NG07	Proposed section A

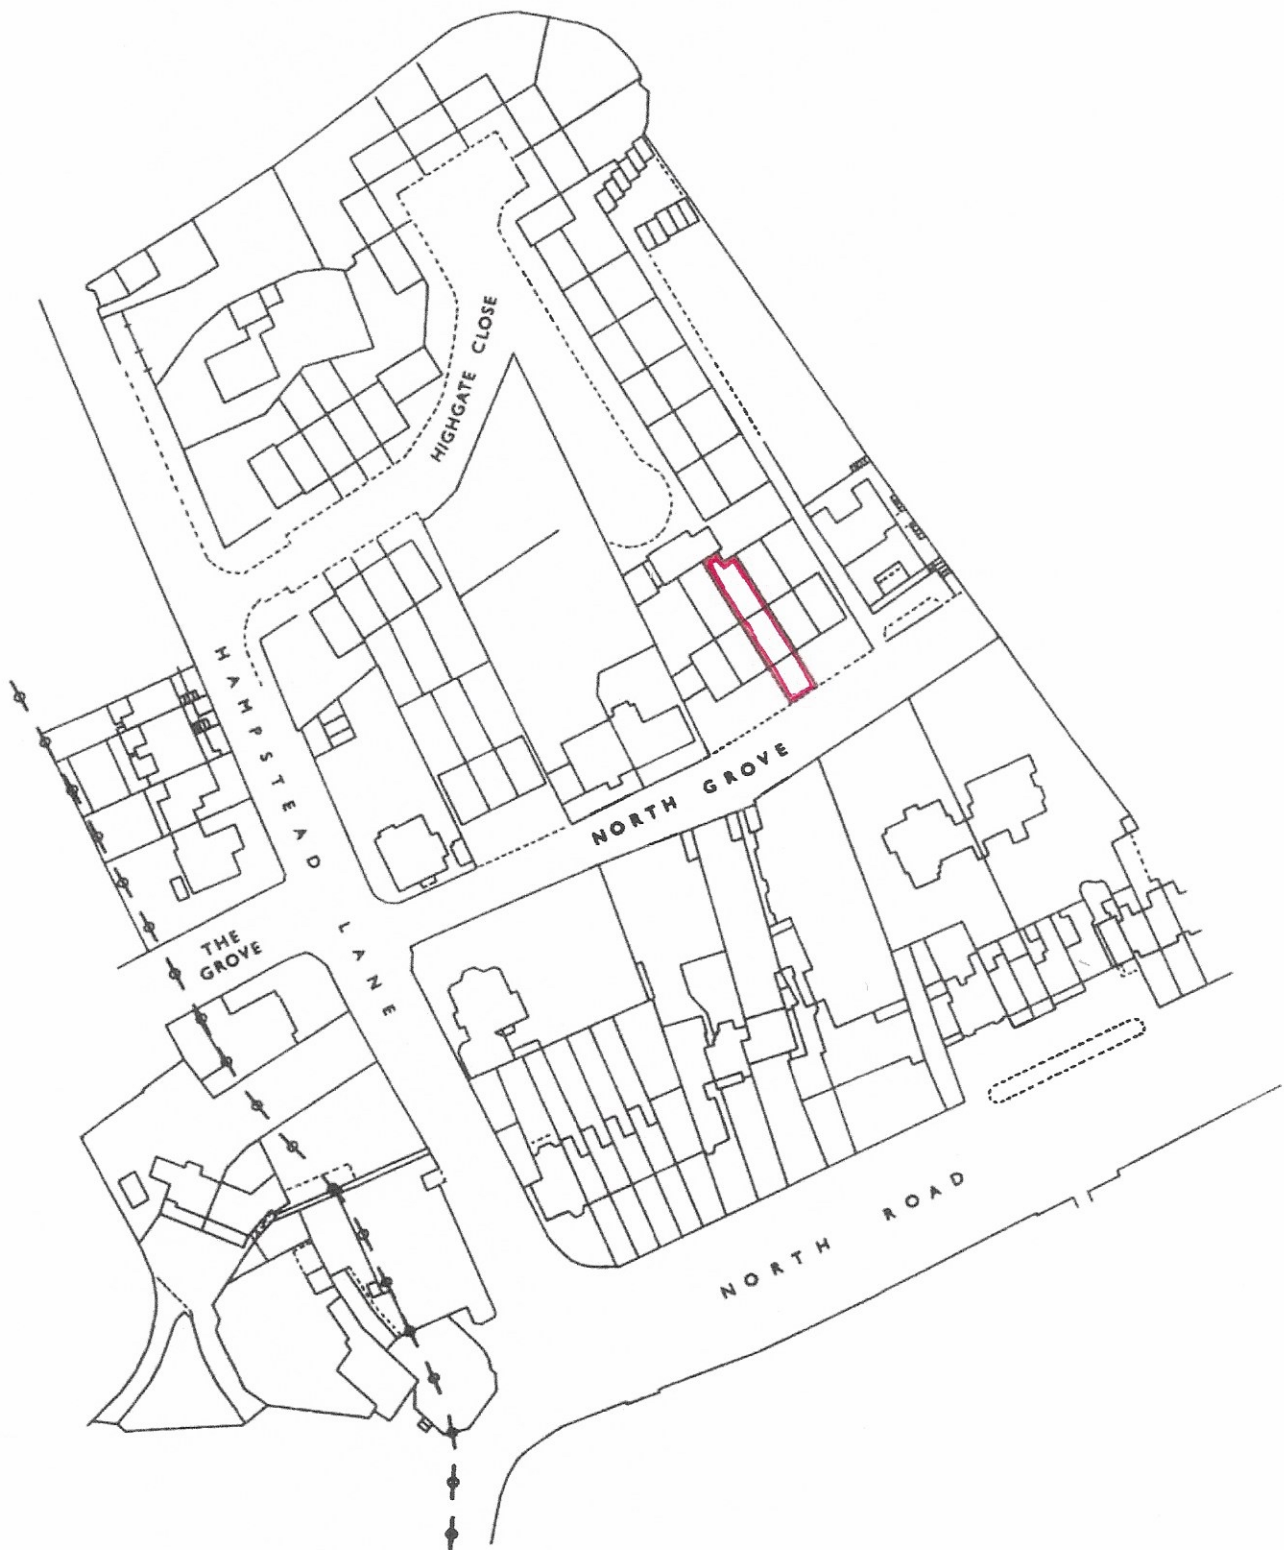

Location plan 1:1250 / A4

Drawing number 25 NQ01

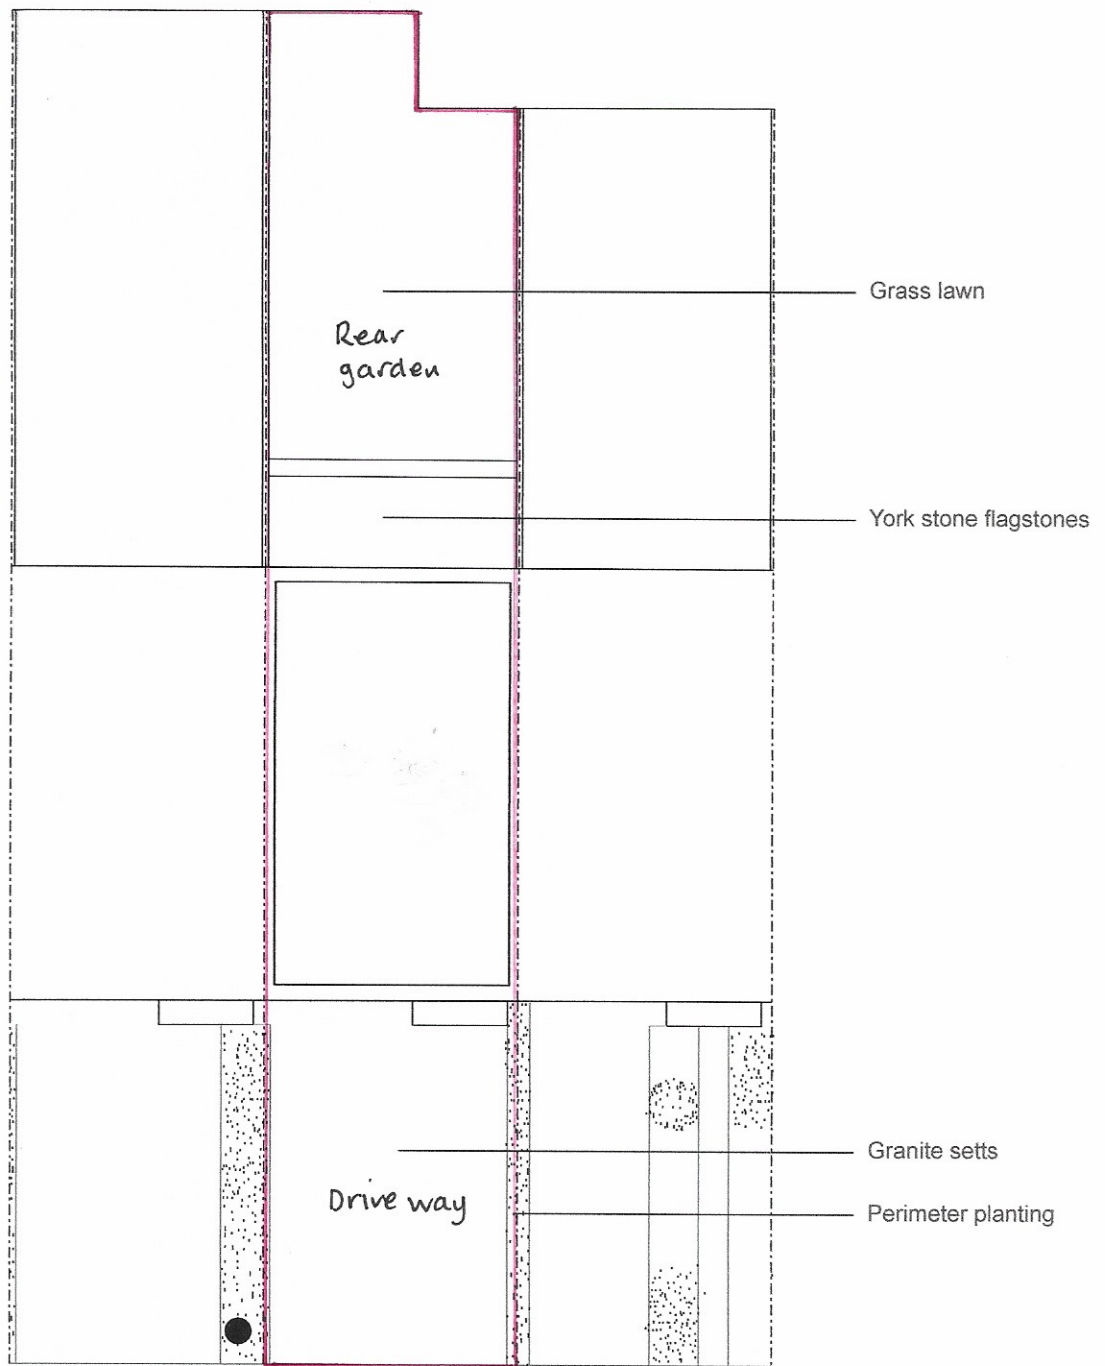

No. 23

No. 25

No. 27


6.35m



Existing site plan 1:200 / A4

Drawing number

25 NG 02

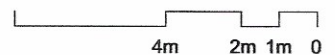




No. 23

No. 25

No. 27

A

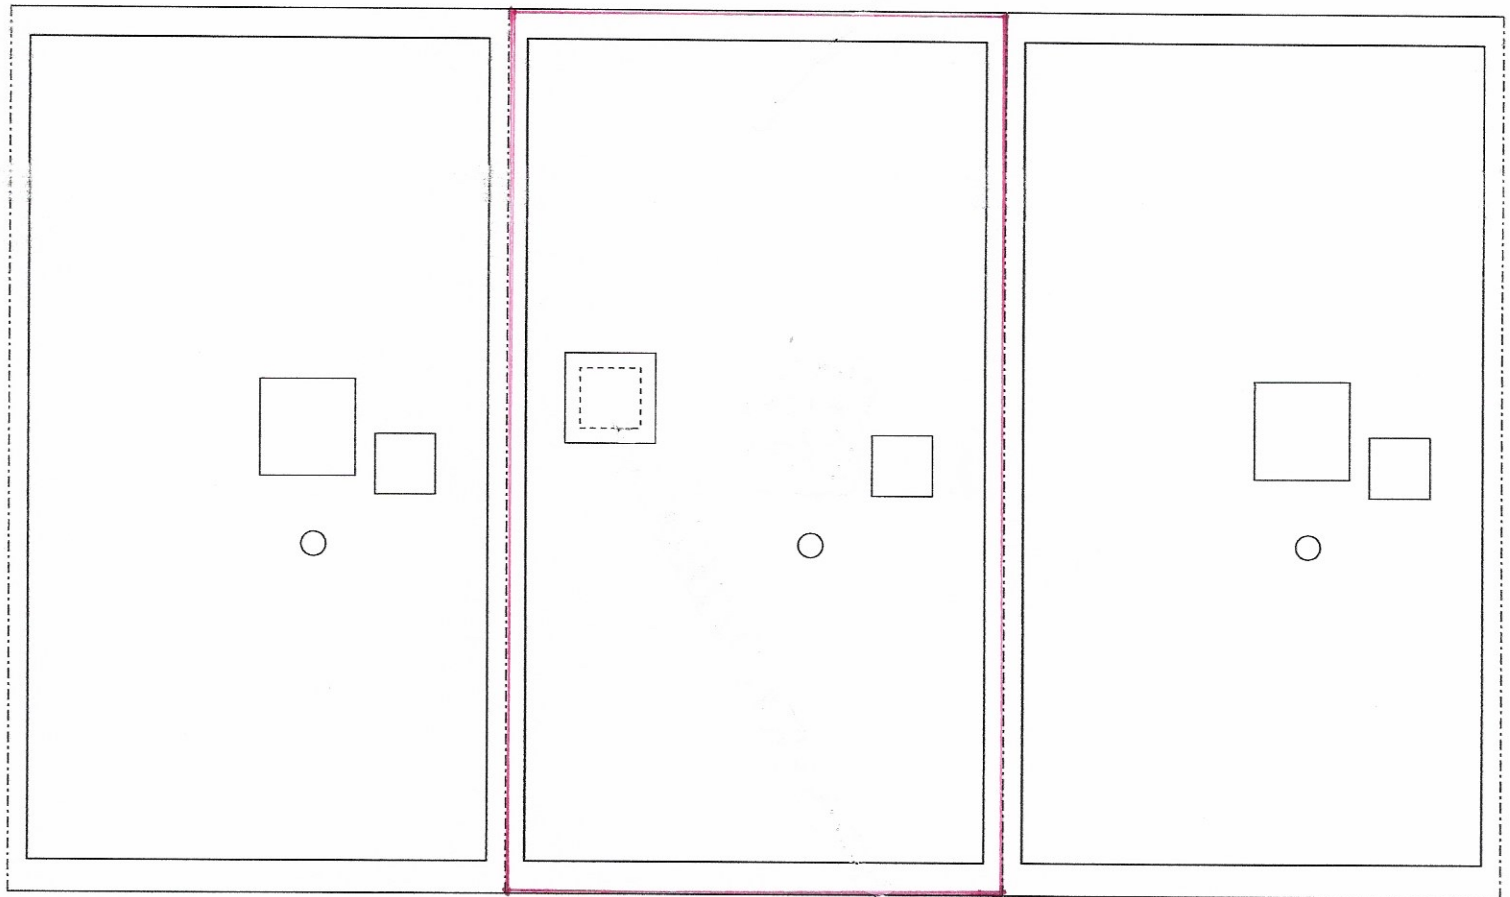

6.35 m

No. 23

No. 25

No. 27


L
A



Existing roof plan 1:100 / A4

Drawing number

25NG04

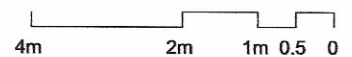




A

Proposed location of
condenser unit

H 734 mm
D 408 mm
W 974 mm

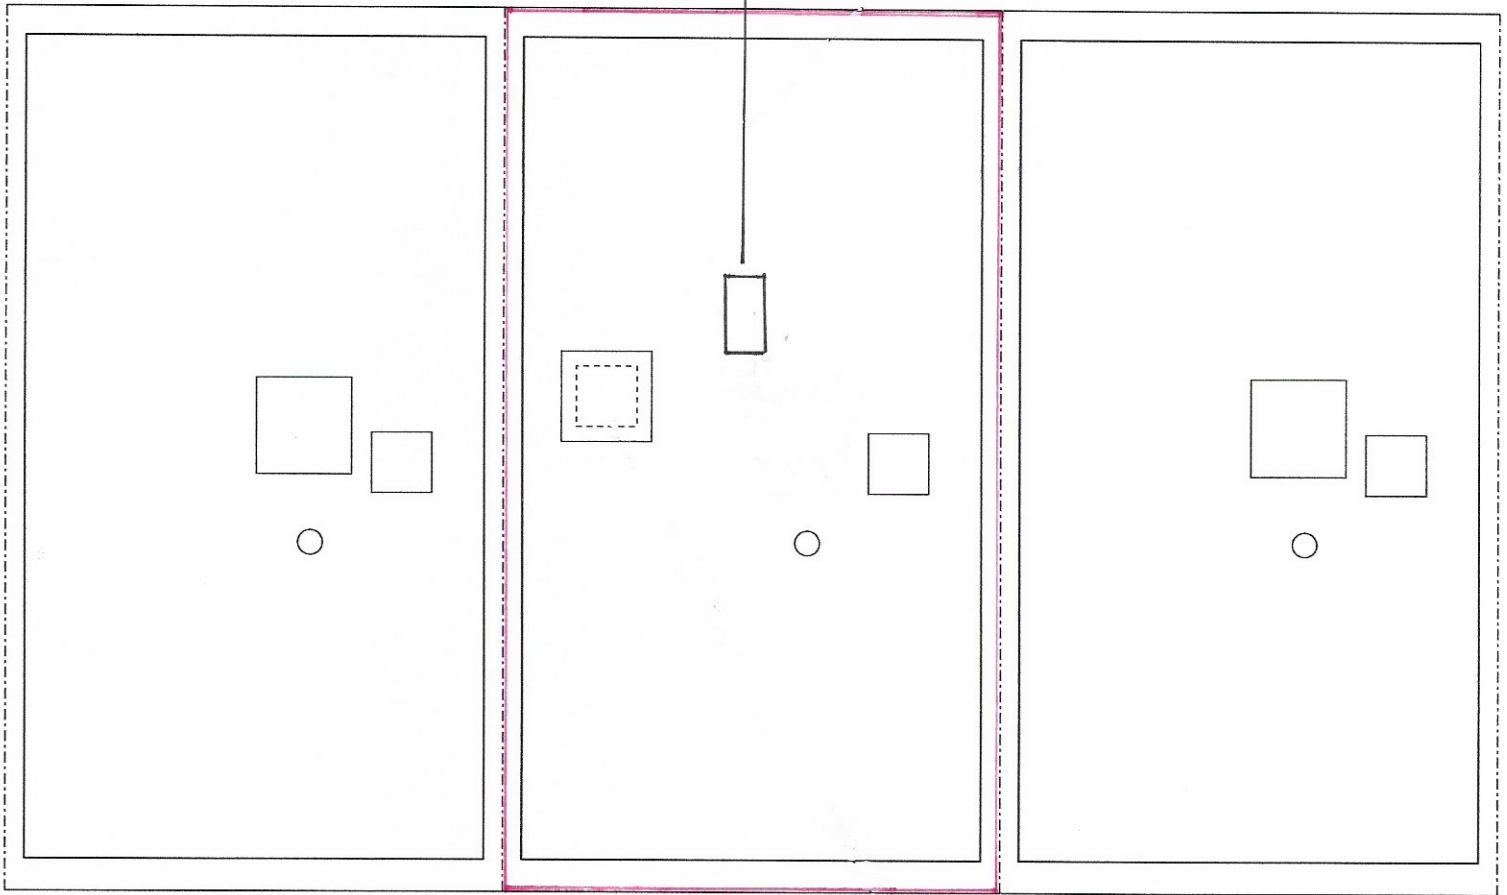

6.35m

No. 23

No. 25

No. 27

A



Proposed roof plan 1:100 / A4

Drawing number

25NG06

4m 2m 1m 0.5 0

Proposed location
of condenser unit

H 734 mm
D 408 mm
W 974 mm

Driveway

Rear
garden