


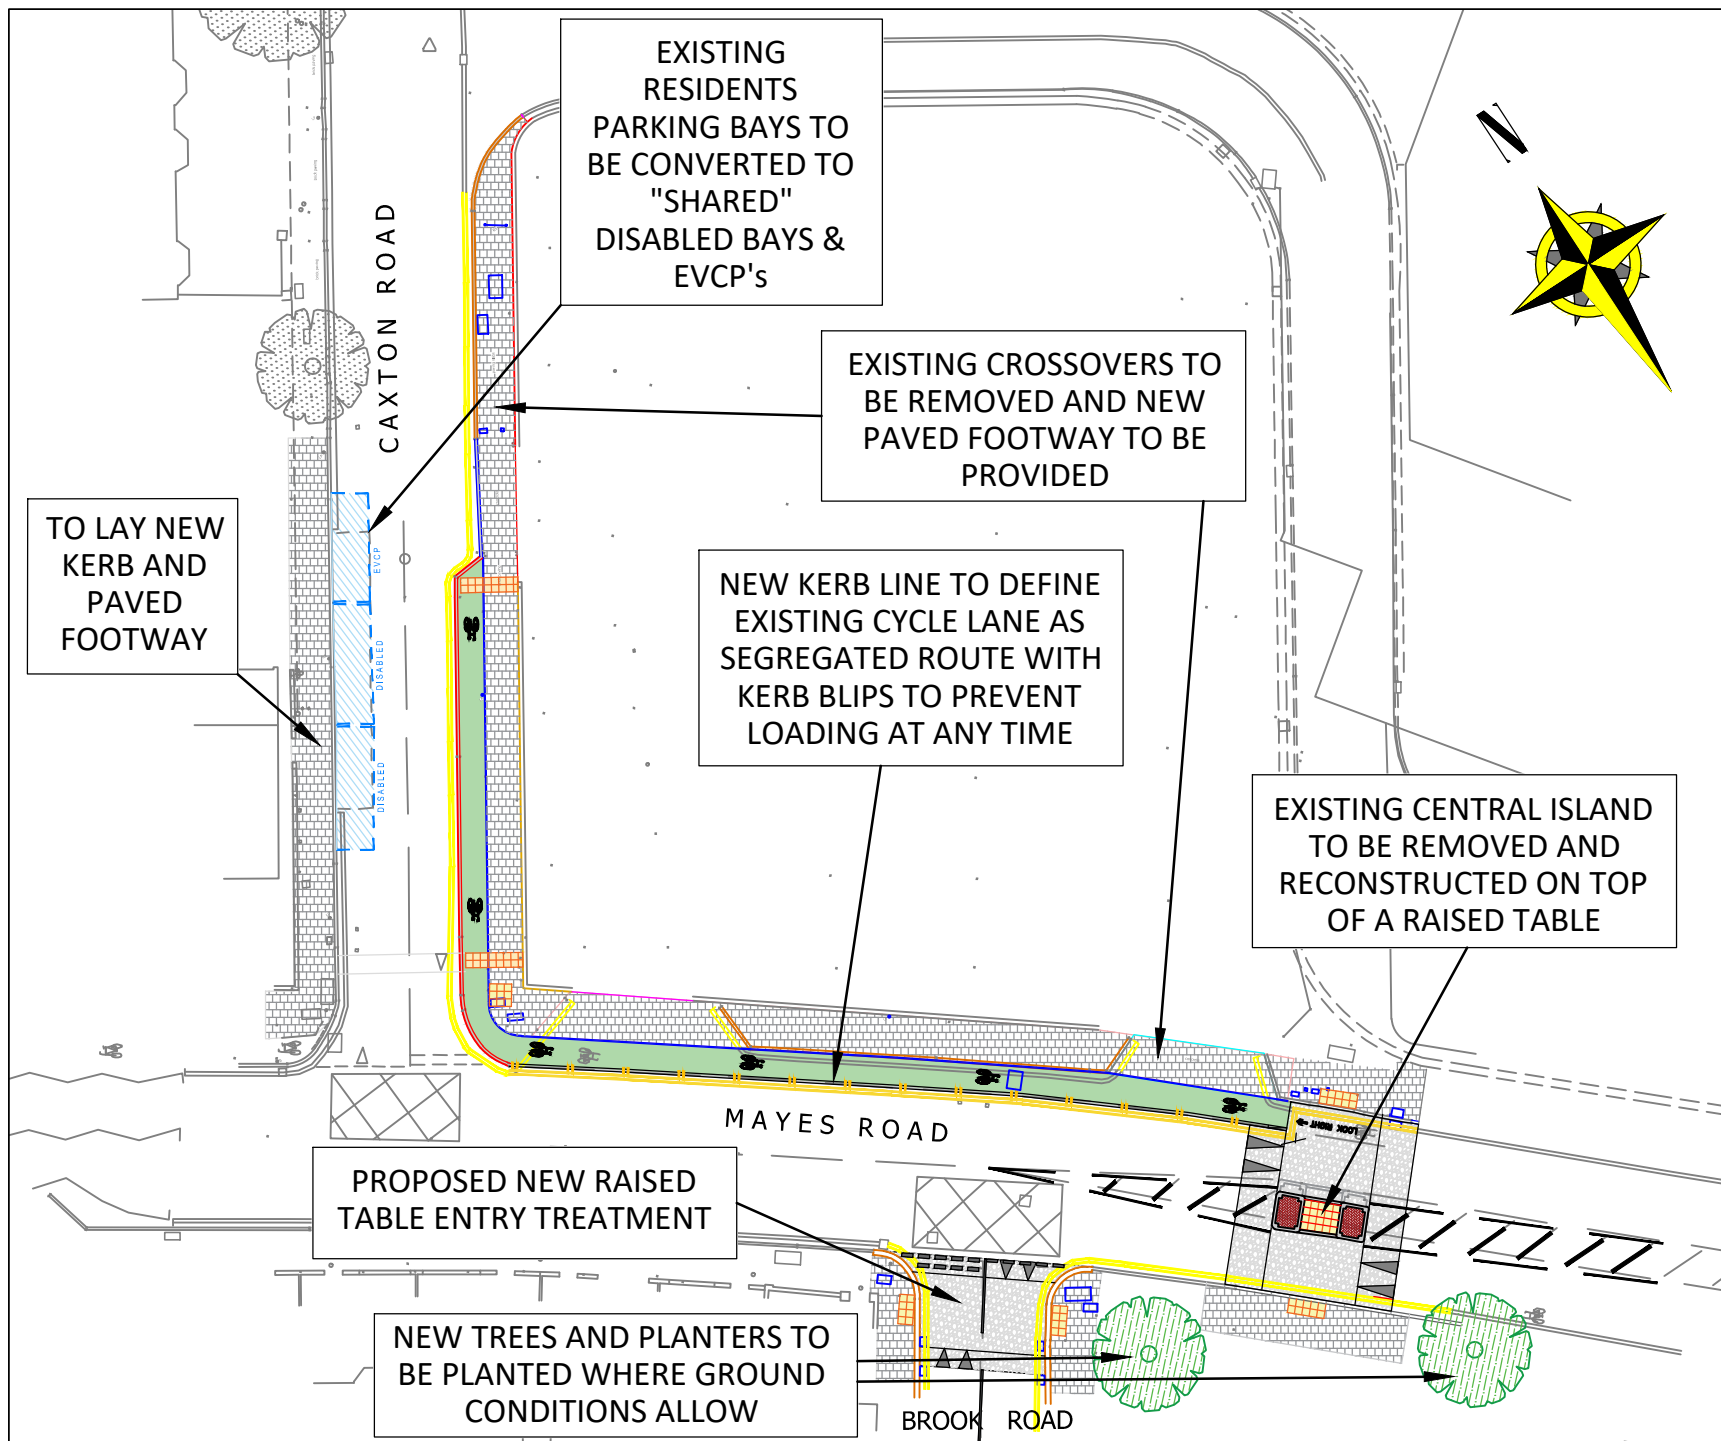

This product includes mapping data licensed from Ordnance Survey with the permission of HMSO © Crown Copyright LBH 2020. All rights reserved.
License number 100019199.

NOTES:

DRAFT
FOR COMMENT

Rev	Description	Checked	Date

Project: S278 DEVELOPMENT
CAXTON ROAD
Former Petrol Station Site

Title: PROPOSED S278 HIGHWAY WORKS

Path:

Designed: JXD	Drawn: JXD	Checked: DG
---------------	------------	-------------

Scale: NTS	Date Drawing Created: NOV.'20
------------	-------------------------------

Org. No: LBH-JXD-CAXTONFPS-GA	Rev: -
-------------------------------	--------

COMMERCIAL & OPERATIONS OPERATIONS

1st Floor, River Park House, 225 High Road, Wood Green, London N22 7TR
Tel: 020 8489 0000 Fax: 020 8489 1251

Director: Stephen McDonnell

Haringey
LONDON

www.haringey.gov.uk