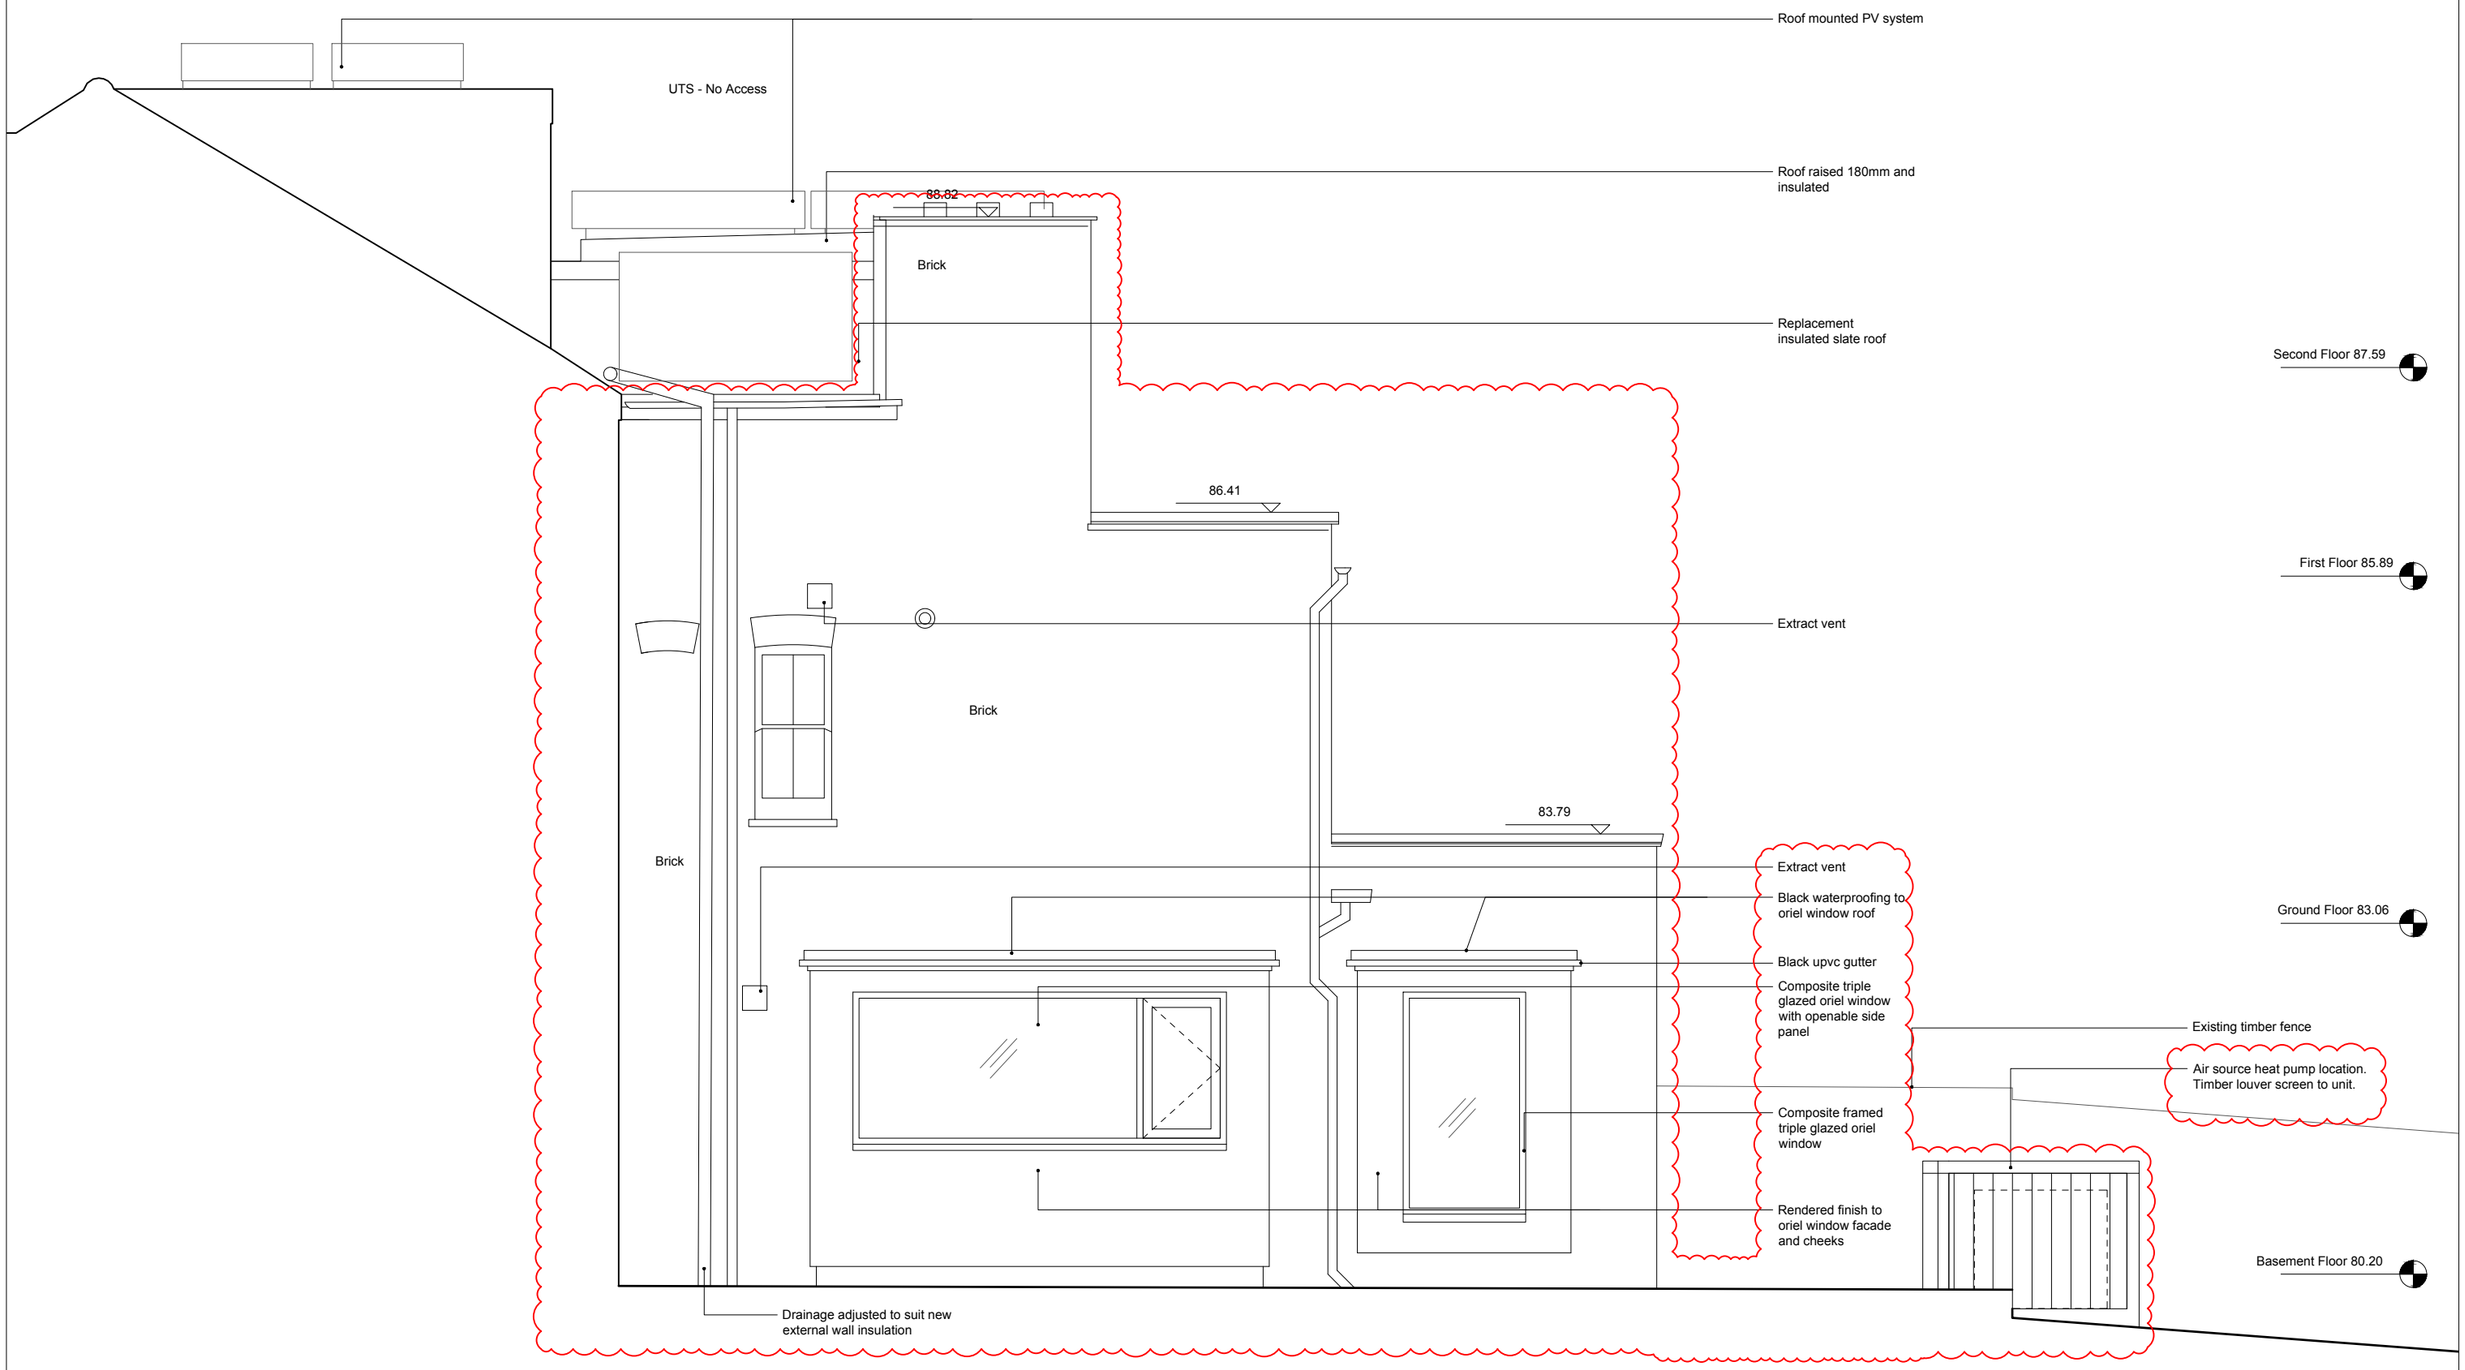

1 PROPOSED - SIDE
Scale 1:50

TYPE

www.typestudio.co.uk
contact@typestudio.co.uk

This drawing is prepared solely for design and planning submission purposes. It is not intended or suitable for either Building Regulations or Construction purposes and should not be used for such.

0 0.5 1 2 3 4
Scale 1:50

Revision	Date	Description	Drawn	Checked
-	07/06/23	ISSUED FOR PLANNING - NOT FOR CONSTRUCTION	OR	MC
A	10/11/23	EWI from 1st and 2nd floor rear outrigger facade removed and parapets reinstated. Pitched roof amended to slate	OR	MC
B	19/05/26	Non-material amendment - Omission of EWI, adjustment of oriel windows and associated items, relocation of heat pump.	OR	MC

Project
24 Curzon Road, London, N10 2RA

Drawing Number
098.220

Rev.
B

Drawing Title
Proposed Elevation - Side

Status
Planning

Scale
1:50@A3