


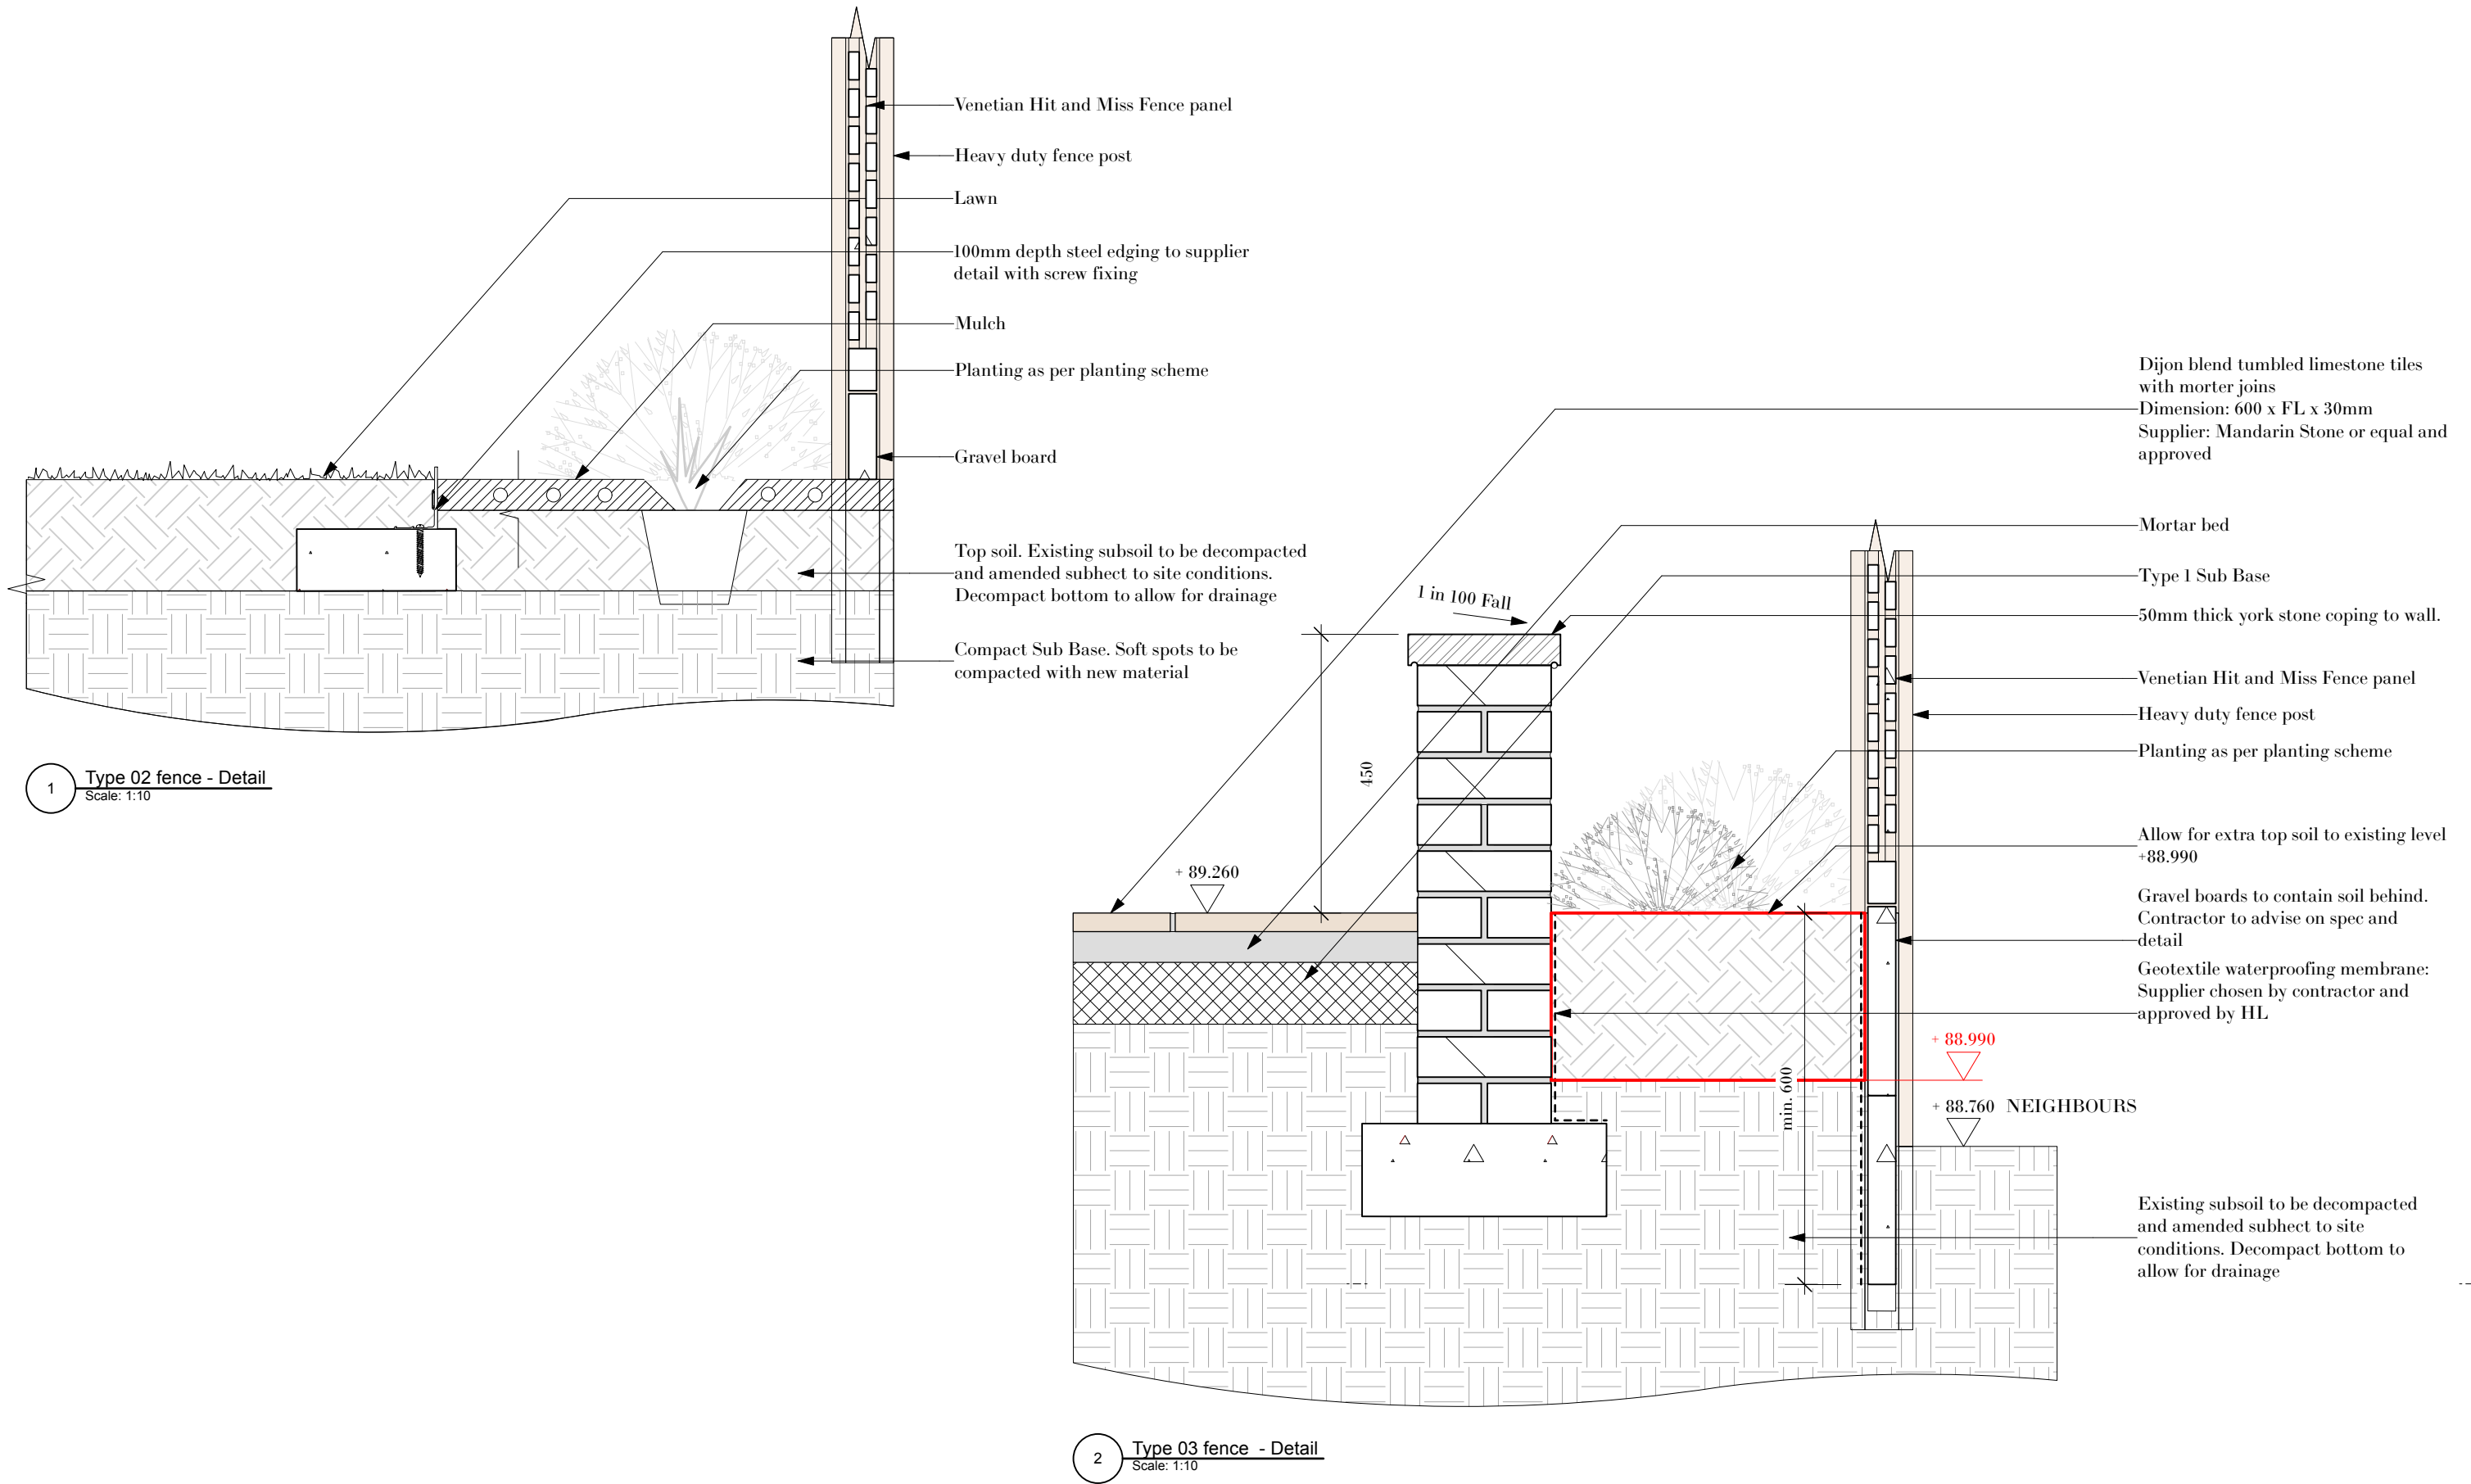

GENERAL NOTES

- No dimensions to be scaled from this drawings for construction purposes.
- This drawing is to be read in conjunction with all other consultants' drawings, specifications and schedules.
- Any discrepancies found between this drawings and other documents should be referred immediately to the landscape architect and consultants.
- This drawing should be removed from currency immediately after a revised version is issued.
- All dimensions are in millimeters.

| REV | DATE       | REASON FOR ISSUE | DRAWN |
|-----|------------|------------------|-------|
| A   | 02.12.2025 | PLANNING         | LM    |
|     |            |                  |       |
|     |            |                  |       |

| PROJECT                    | REVISION | DRAWING NO.  |
|----------------------------|----------|--------------|
| Methuen Park               | A        | HLS_2310_202 |
| DRAWING TITLE              | DRAWN    | JOB NO.      |
| Boundary treatment details | BH       | 2310         |
| WORKSTAGE                  | SCALE    | DATE         |
| Preliminary                | 1:10     | 30.07.25     |