




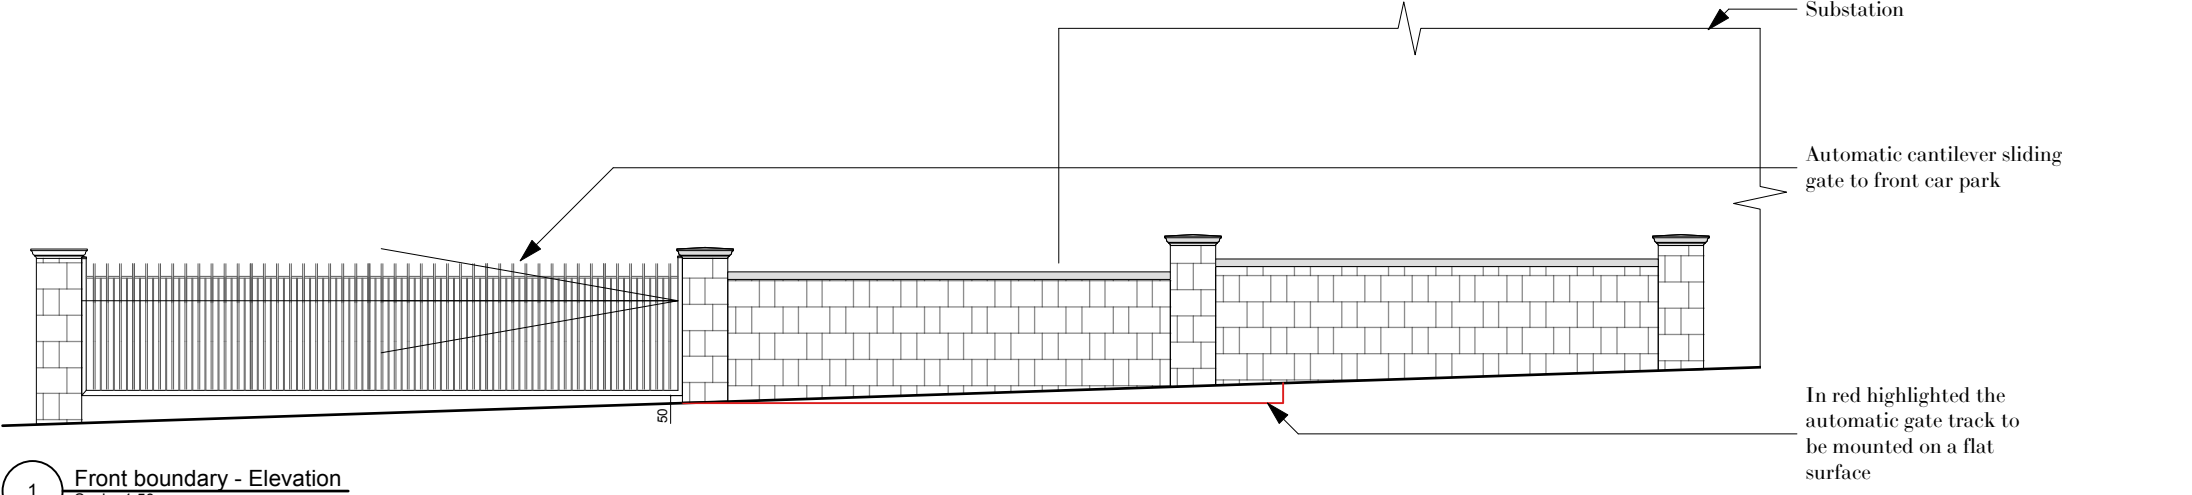


1 Front boundary - Elevation
Scale: 1:50

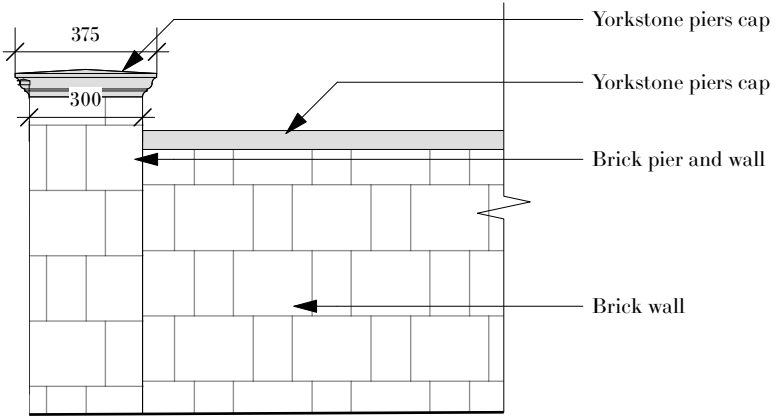


3 Boundary wall - Typical detail
Scale: 1:20

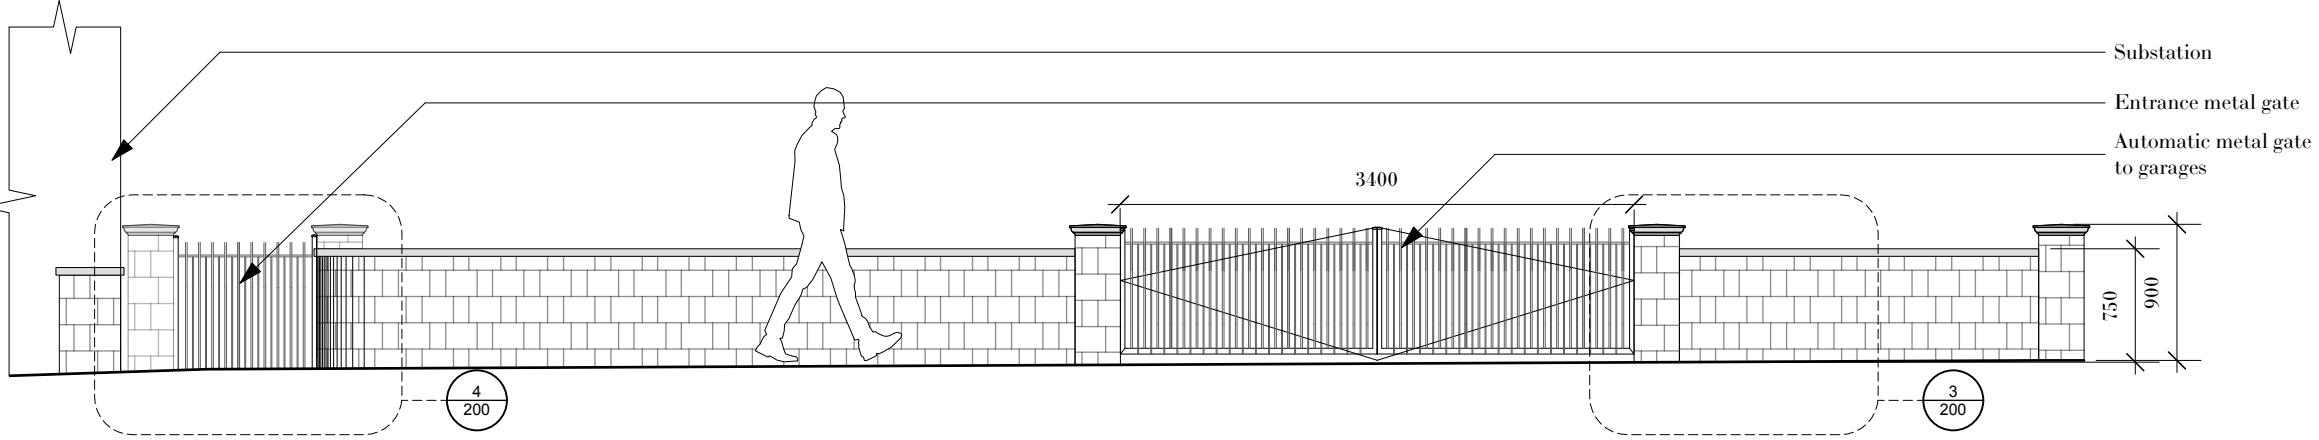

2 Front boundary - Elevation
Scale: 1:50

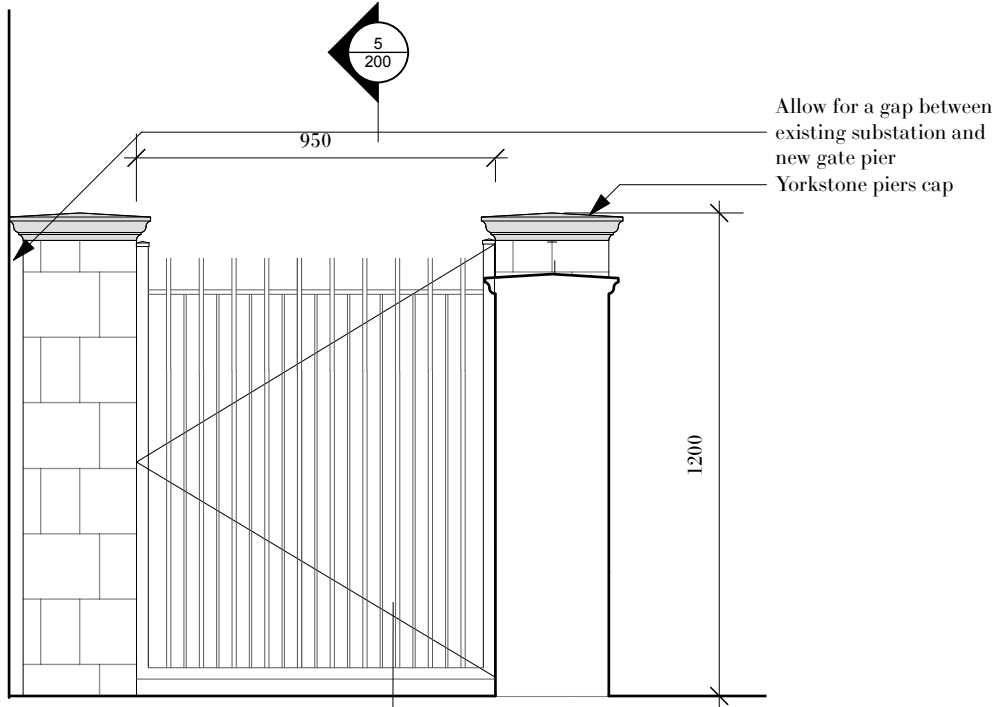

4 Metal gate - Elevation
Scale: 1:20

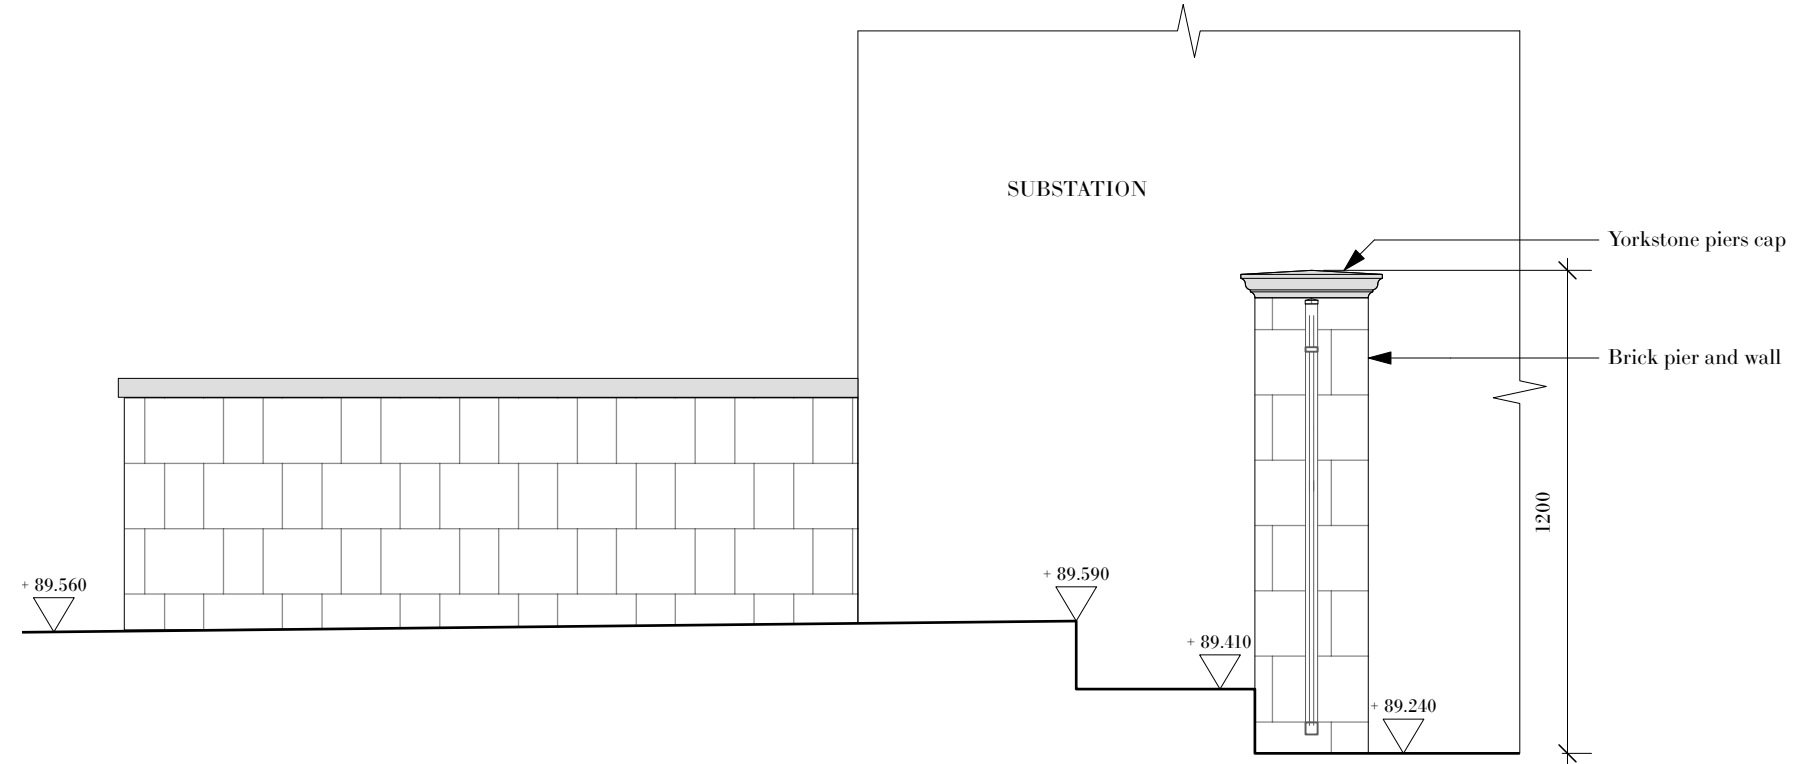

5 Metal gate - Section
Scale: 1:20

REV	DATE	REASON FOR ISSUE	DRAWN
A	02.12.2025	PLANNING	LM
B	14.04.2026	PLANNING. Updated height of railing	LM
C	12.05.2026	PLANNING. Updated boundaries	LM

PROJECT	REVISION	DRAWING NO.
Methuen Park	C	HLS_2310_200
DRAWING TITLE	DRAWN	JOB NO.
Boundary treatment details	BH	2310
WORKSTAGE	SCALE	DATE
Planning	varies	30.07.25