



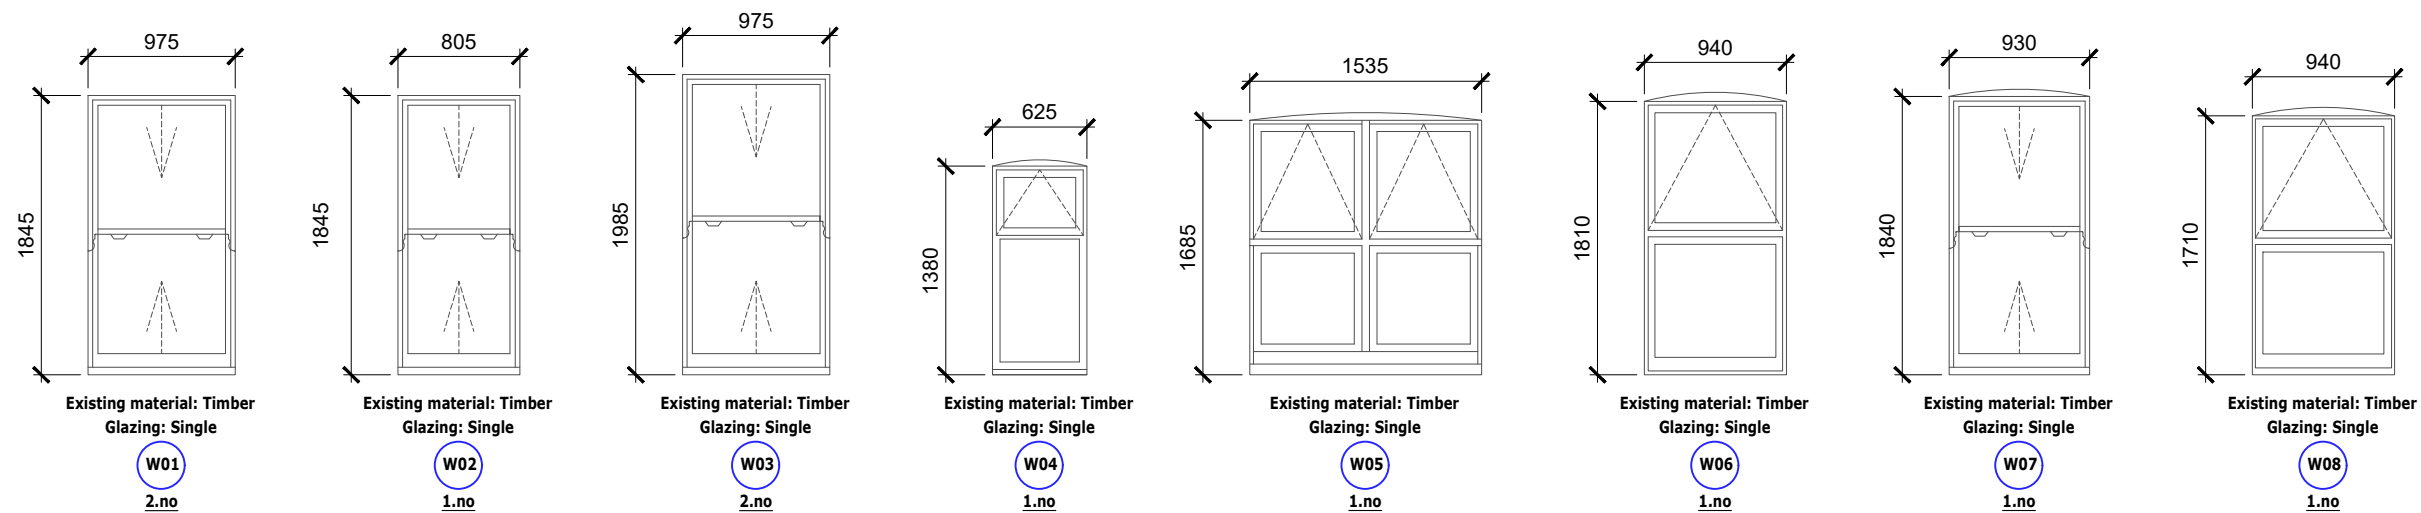

1 Existing Window Schedule

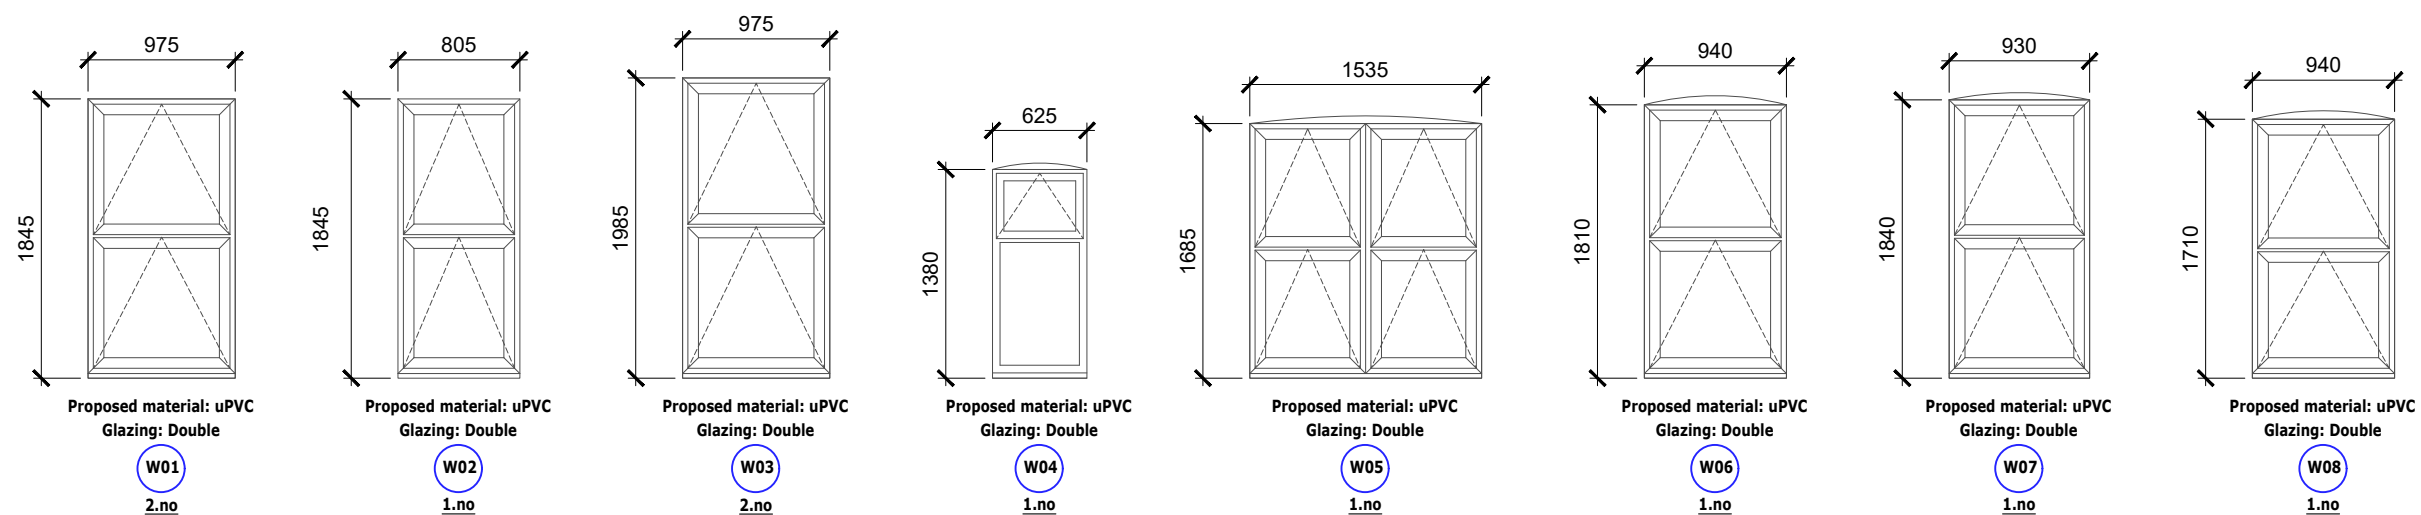

2 Proposed Window Schedule



P1	Planning	TVS	DM	13.05.26
Rev	Description	By	QA	DD.MM.YY

© This drawing and any design hereon is the copyright of Potter Raper and must not be reproduced without their written consent. All drawings remain the property of Potter Raper. Figured dimension only to be taken from this drawing. All dimensions to be checked on site. Please inform Potter Raper immediately of any discrepancies before work proceeds.

Client
Wates / Clarion

Project Name
Capital Works 2026 / 27

Project Location
4 Lordsmead Road, Haringey,
London, N17 6EY

Sheet Name
Existing and Proposed
Window Schedules

Project Status
Planning

Drawing Nr.
12235-PR-LR_04-ZZ-DR-A-PL401

Scale
1:50 @ A3

**POTTER
RAPER**
Duncan House
1A Burnhill Road
Beckenham
Kent
BR3 3LA
Tel: 020 8658 3538