




FRONT ELEVATION

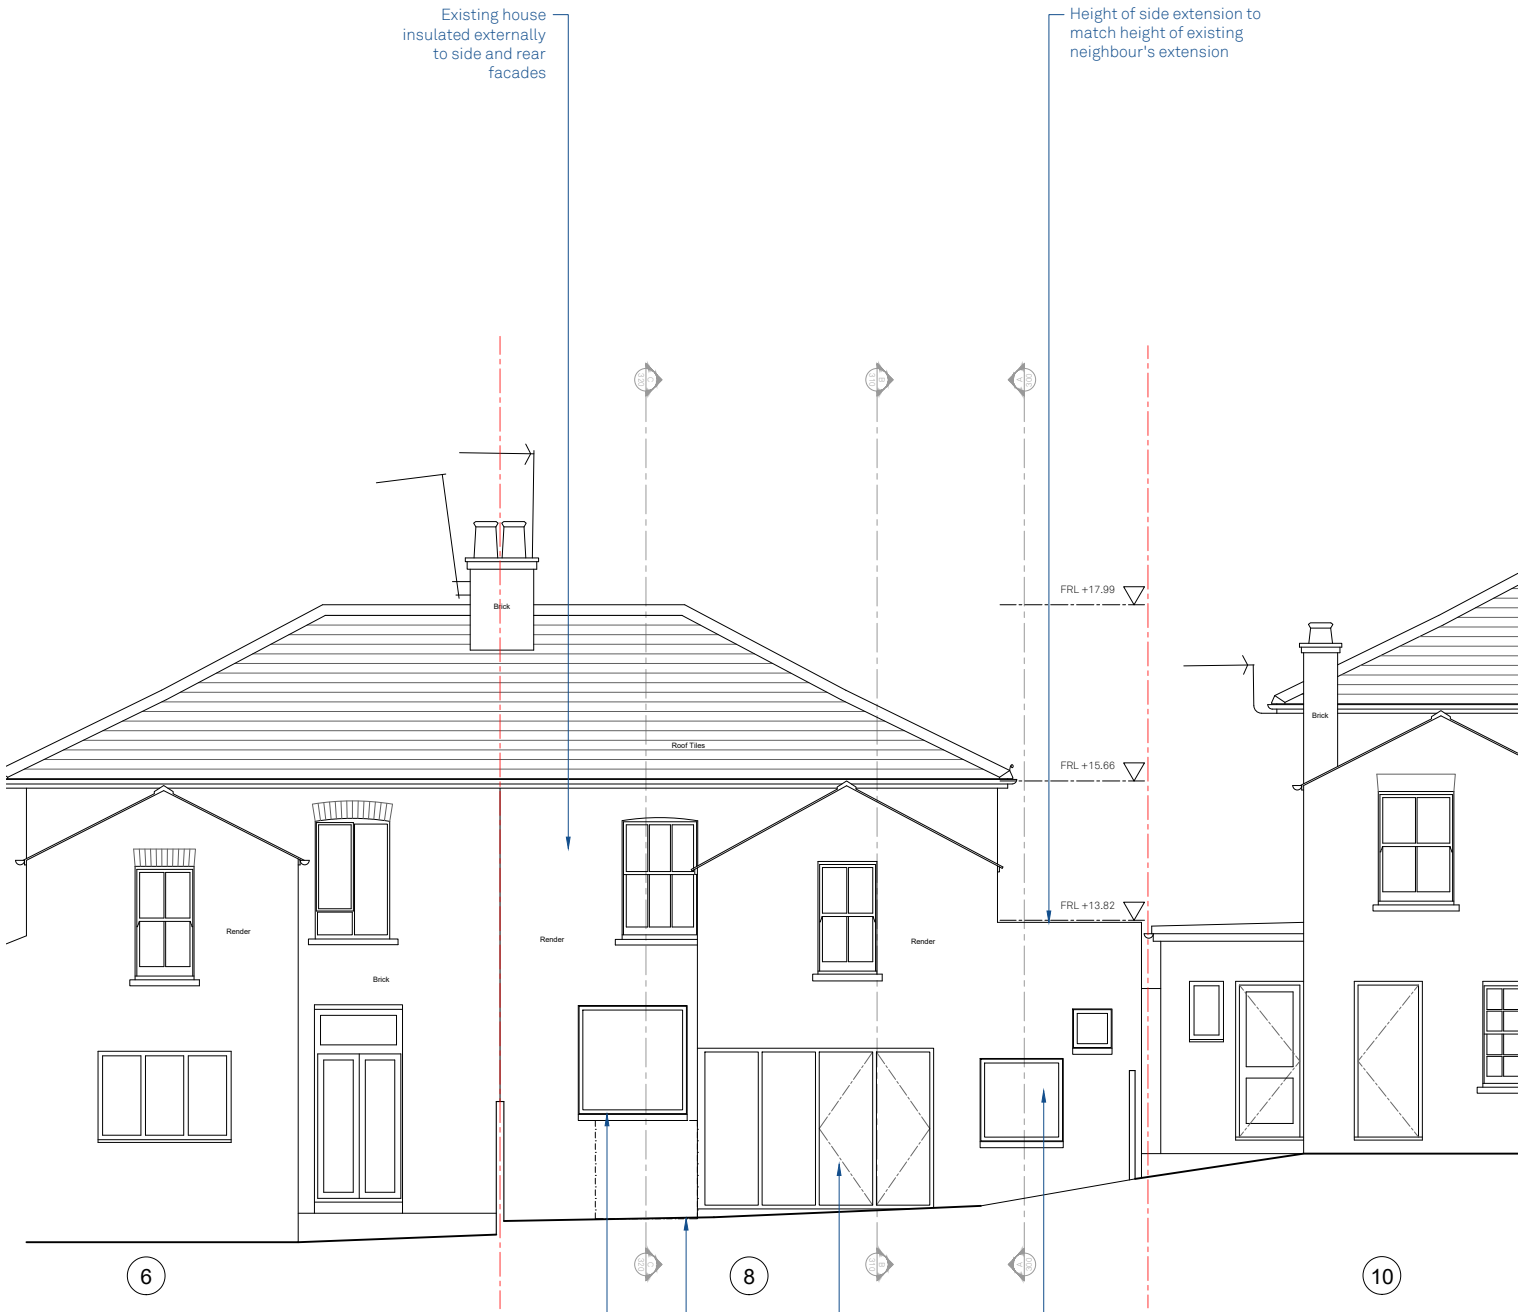

REAR ELEVATION

P5	23/07/25	JM/MMcK	PLANNING - revision
P4	26/06/25	JM/MMcK	PLANNING - revision
P3	30/05/25	MMcK	PLANNING - revision
P2	14/05/25	JM/MMcK	PLANNING - revision
P1	31/01/25	JM/MMcK	PLANNING - first issue
REV	DATE	DR/CH	DESCRIPTION