



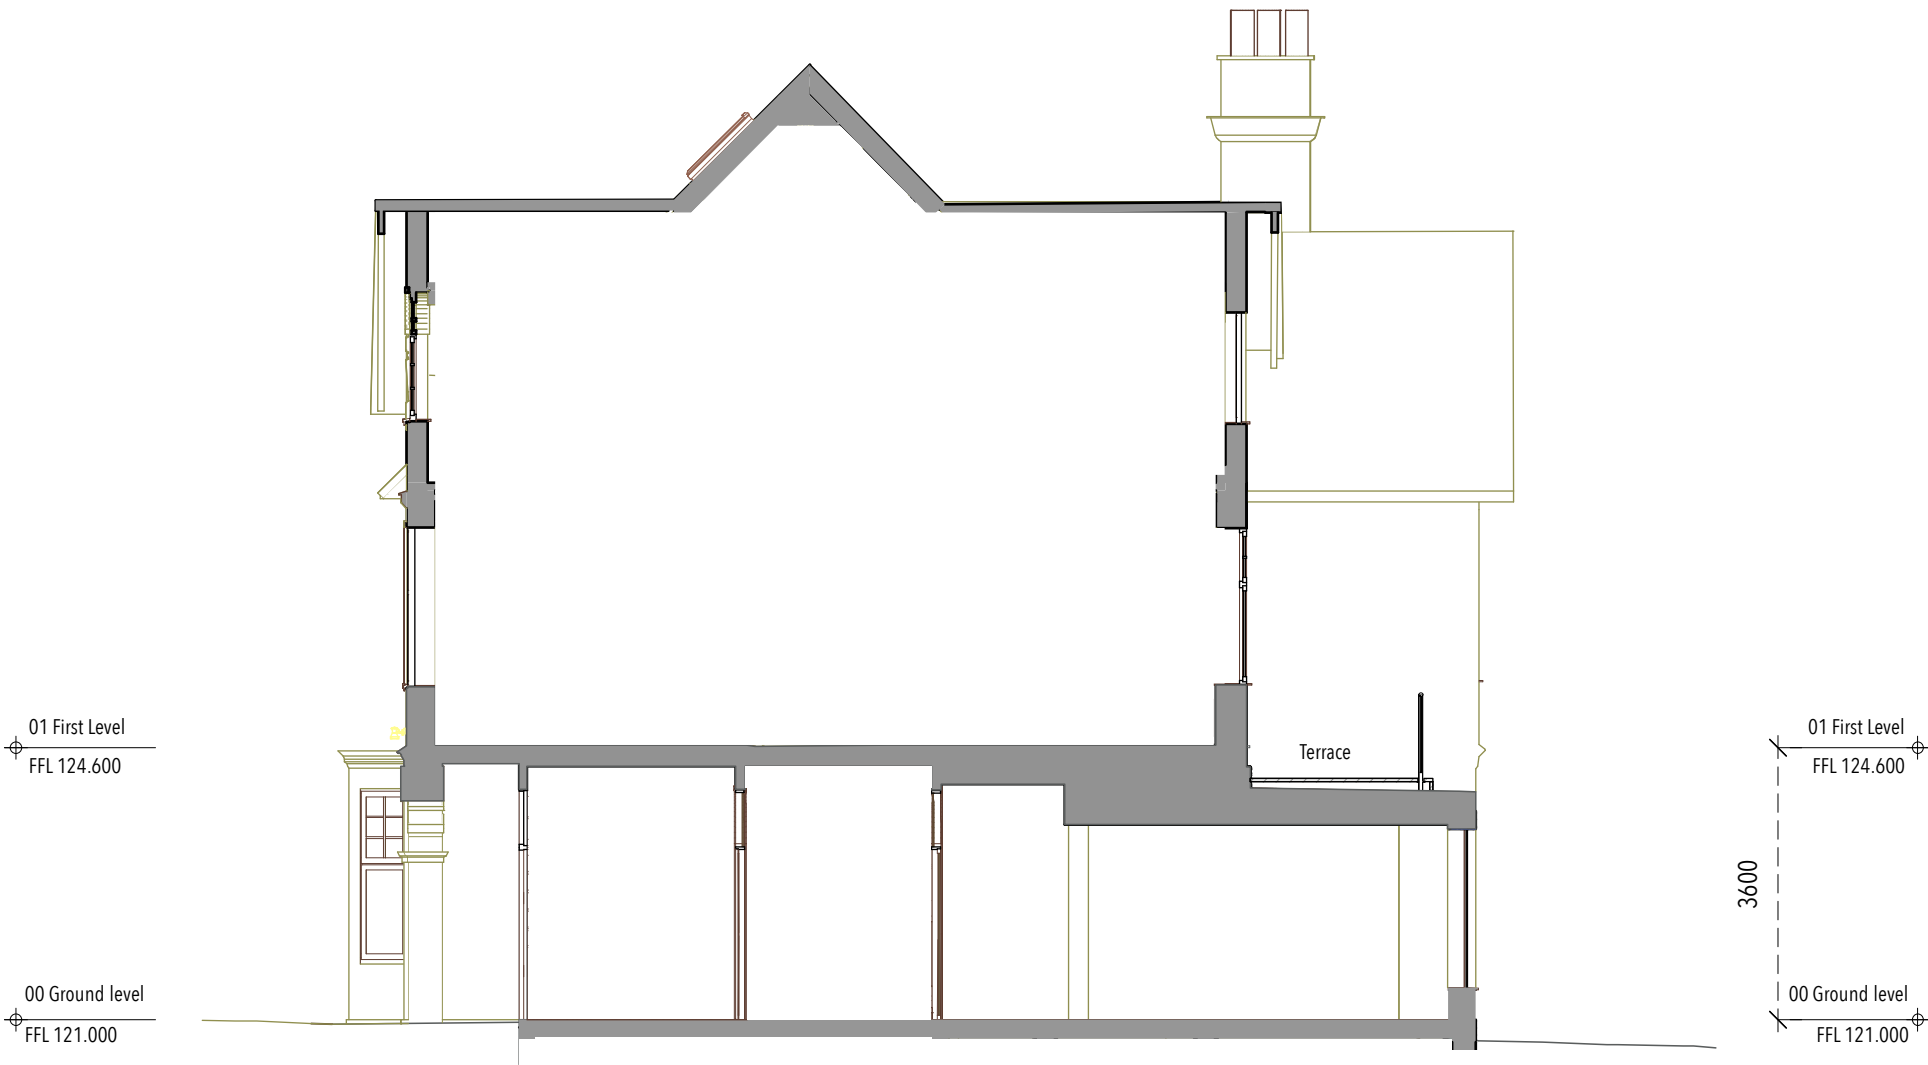

Proposed
Works: Terrace and balustrade

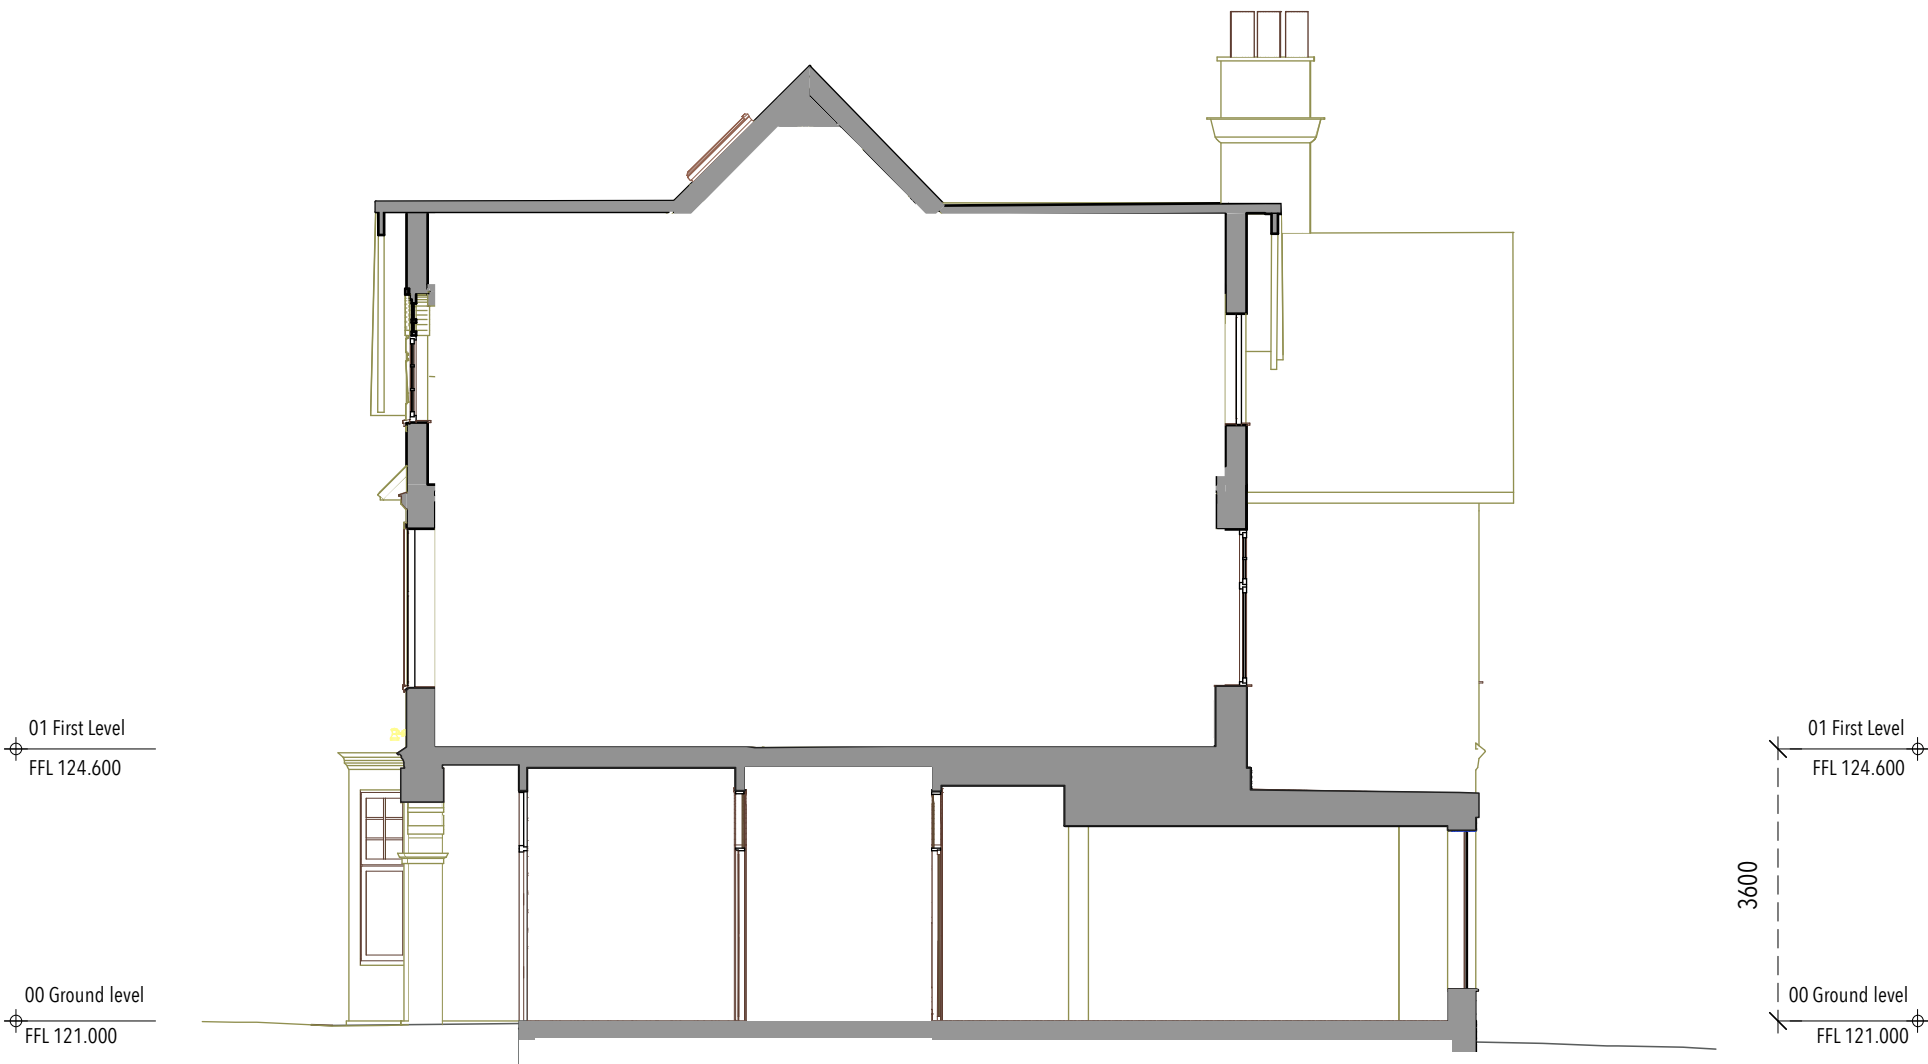

Existing Consented

Notes This drawing is intended for submission for planning permission only All dimensions to be verified on site In the event of discrepancy, inform Architect This document is copyright of C Tucker ARB registered

19 Broadlands Road N6 4AE Existing consented and proposed: Section