


Garden Outbuilding Proposal for 141 Ferme Park Road, Flat 1, London N8 9SG, UK


Proposal for a 5.0m x 3.0m garden outbuilding




Scale = 1:100

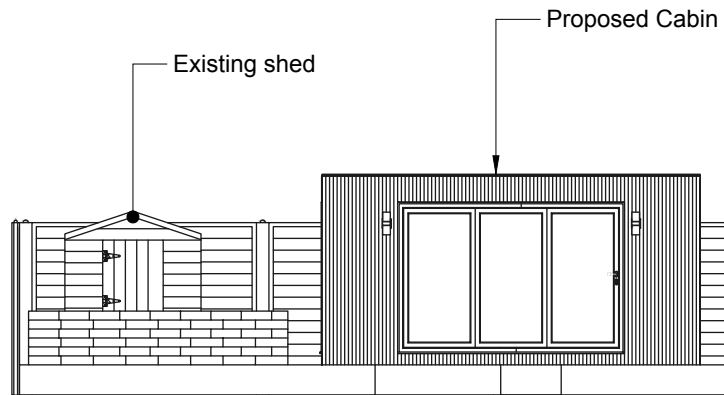


E1 East Elevation Proposed
A4 Scale: 1mm : 100mm

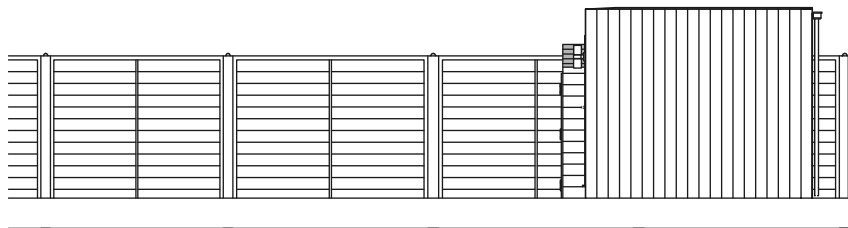

E3 North Elevation Proposed
A4 Scale: 1mm : 100mm

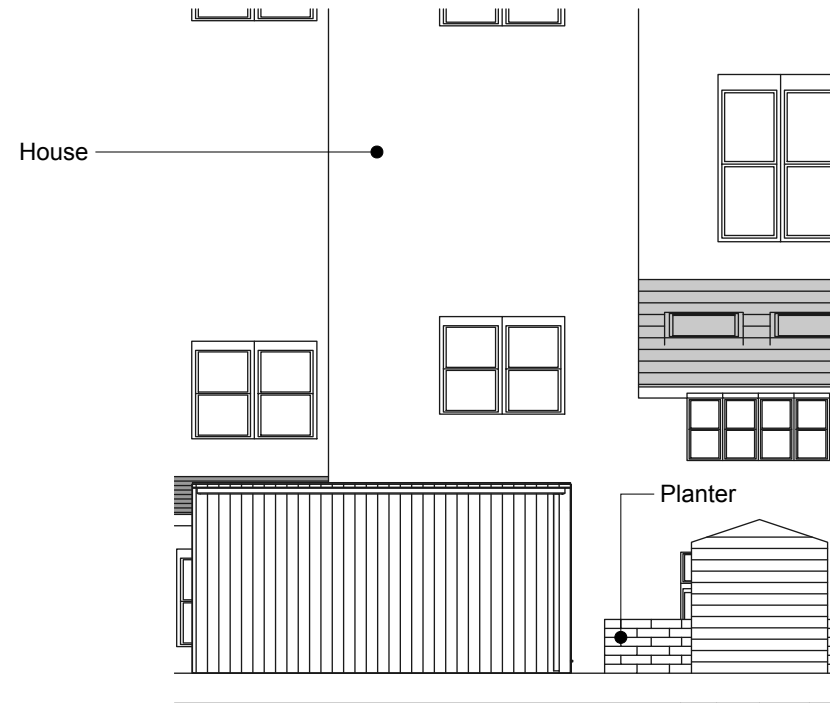

E2 West Elevation Proposed
A4 Scale: 1mm : 100mm

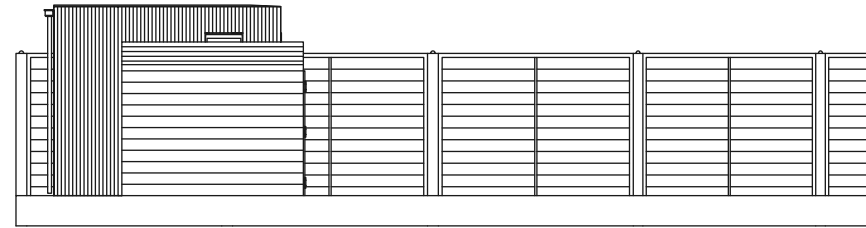

E4 South Elevation Proposed
A4 Scale: 1mm : 100mm



LONDON TOWN CABINS

LONDON TOWN CABINS
65 Rathcoole Avenue
London N8 9LY

CLIENT
Timothy Bennett
141 Ferme Park Road, Flat 1
London N8 9SG, UK

PROJECT
Garden Outbuilding
Proposal
5.0x 3.0m


ISSUE
18.05.26
DRAWN BY
DC

Proposed
Elevations

A.01




Scale = 1:100

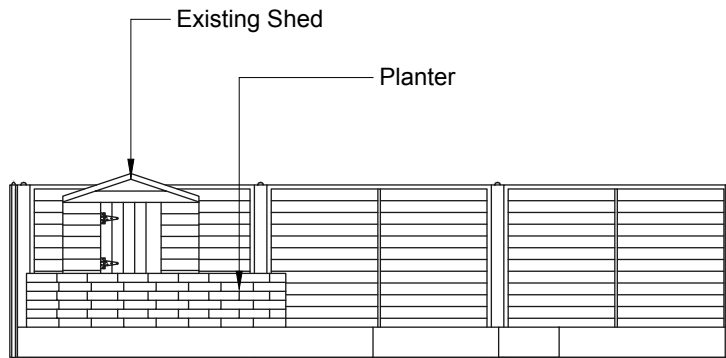


E5 East Elevation Existing

A4 Scale: 1mm : 100mm

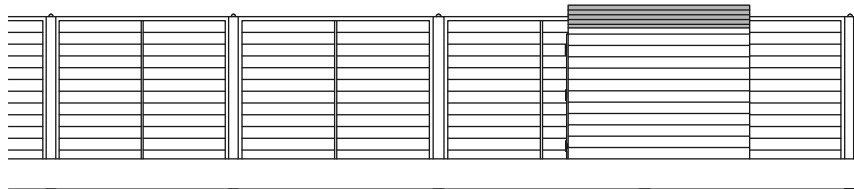


E7 North Elevation Existing

A4 Scale: 1mm : 100mm

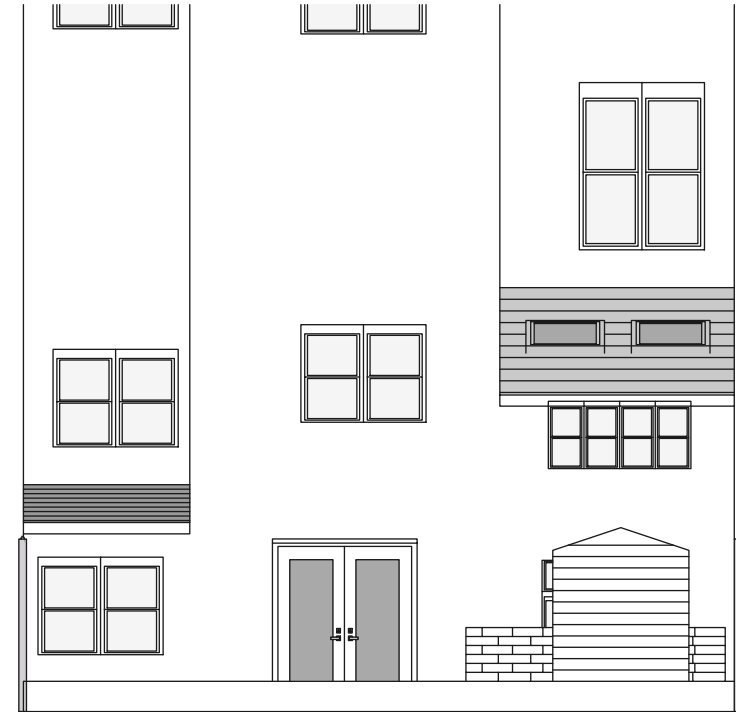

E6 West Elevation Existing

A4 Scale: 1mm : 100mm

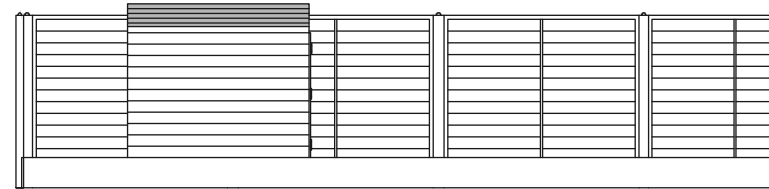

E8 South Elevation Existing

A4 Scale: 1mm : 100mm



LONDON TOWN CABINS

LONDON TOWN CABINS
65 Rathcoole Avenue
London N8 9LY


CLIENT
Timothy Bennett
141 Ferme Park Road, Flat 1
London N8 9SG, UK


PROJECT
Garden Outbuilding
Proposal
5.0x 3.0m

ISSUE
18.05.26
DRAWN BY
DC

**Existing
Elevations**

A.02

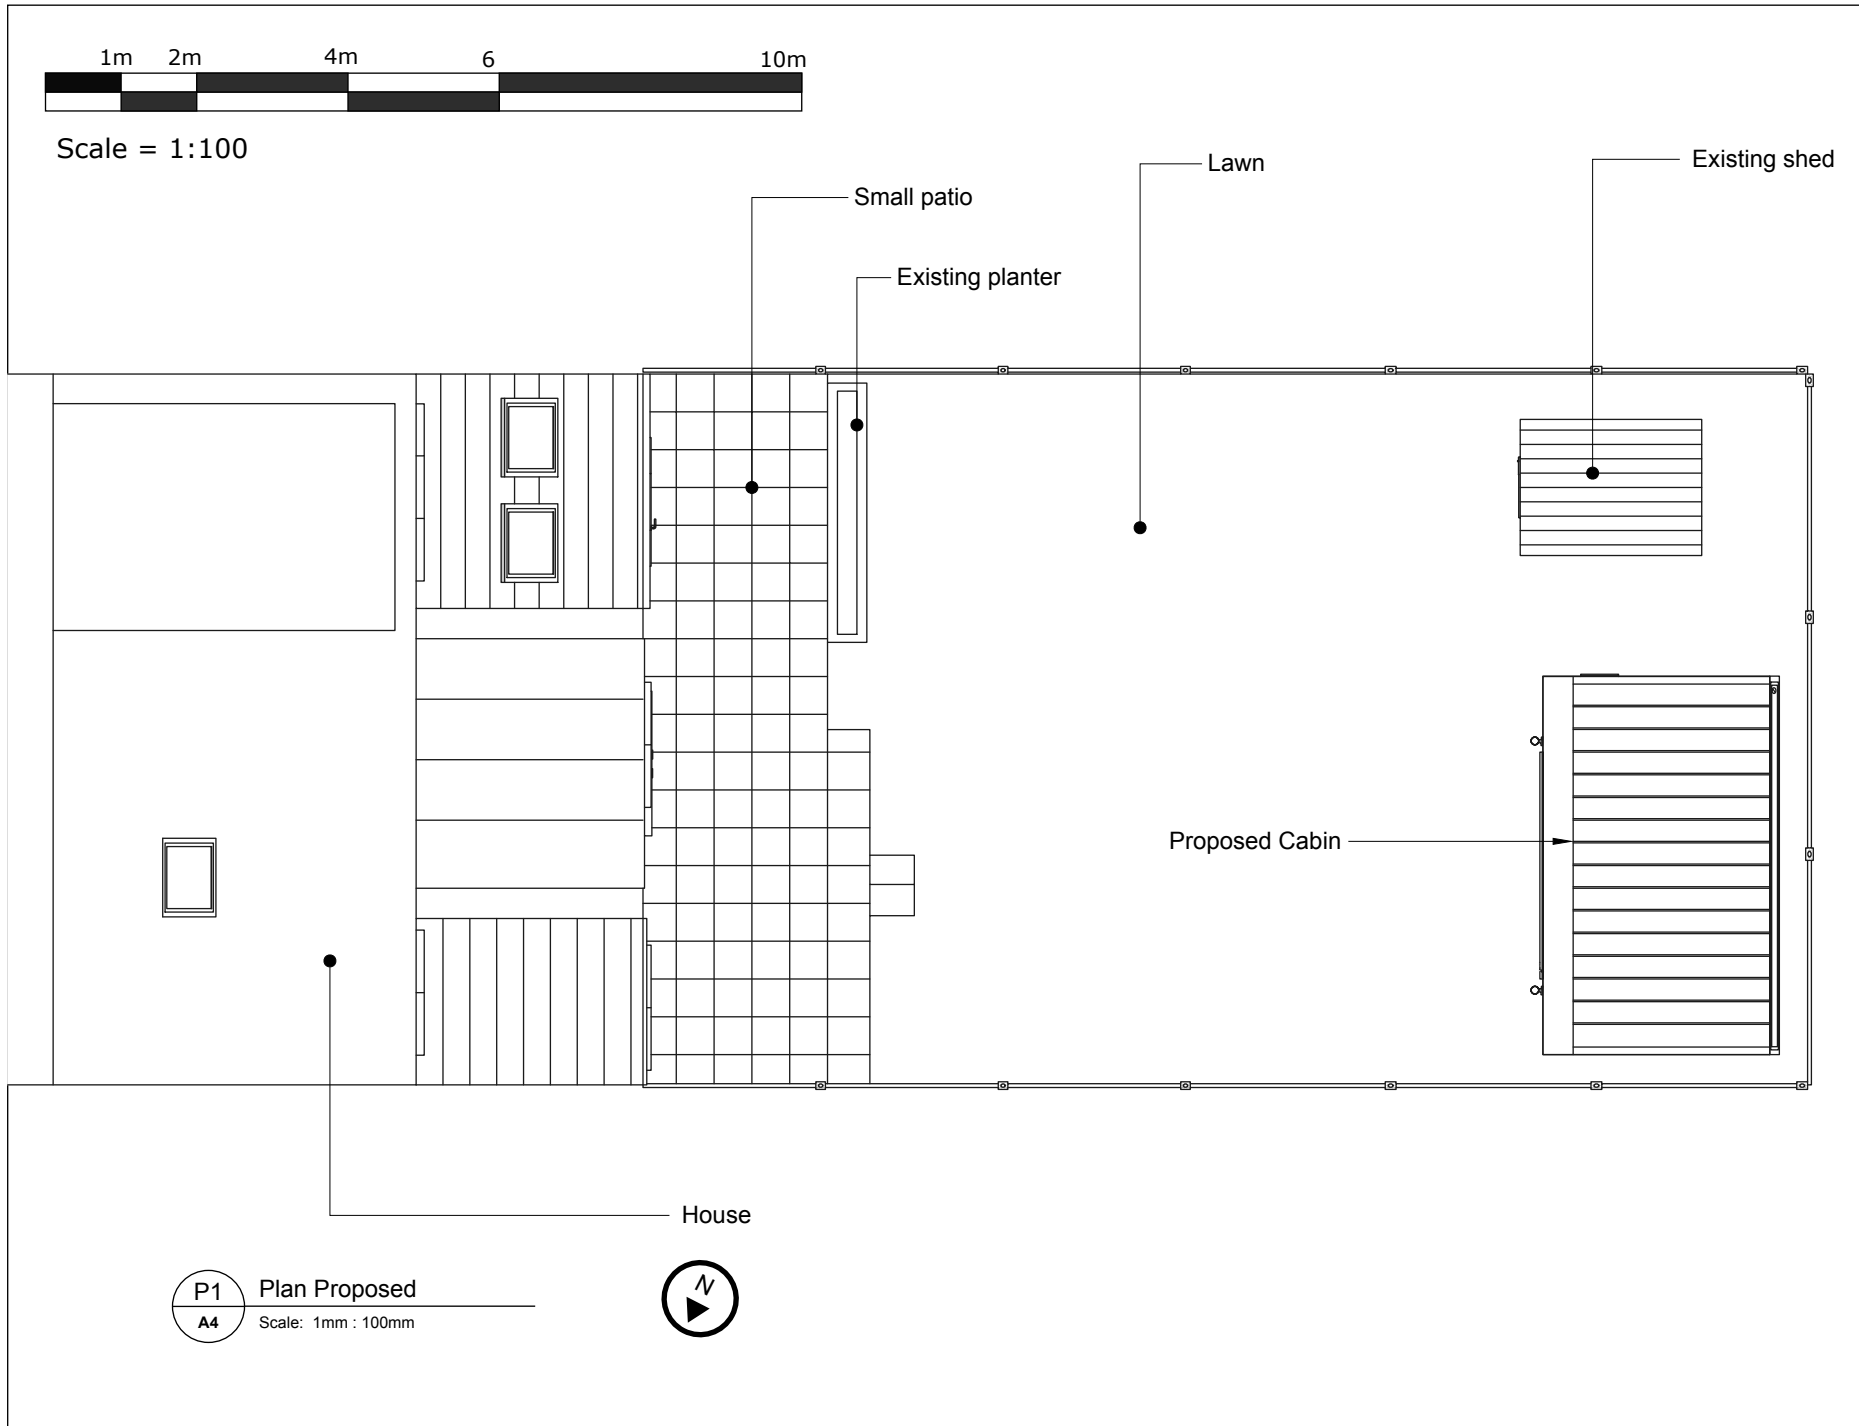

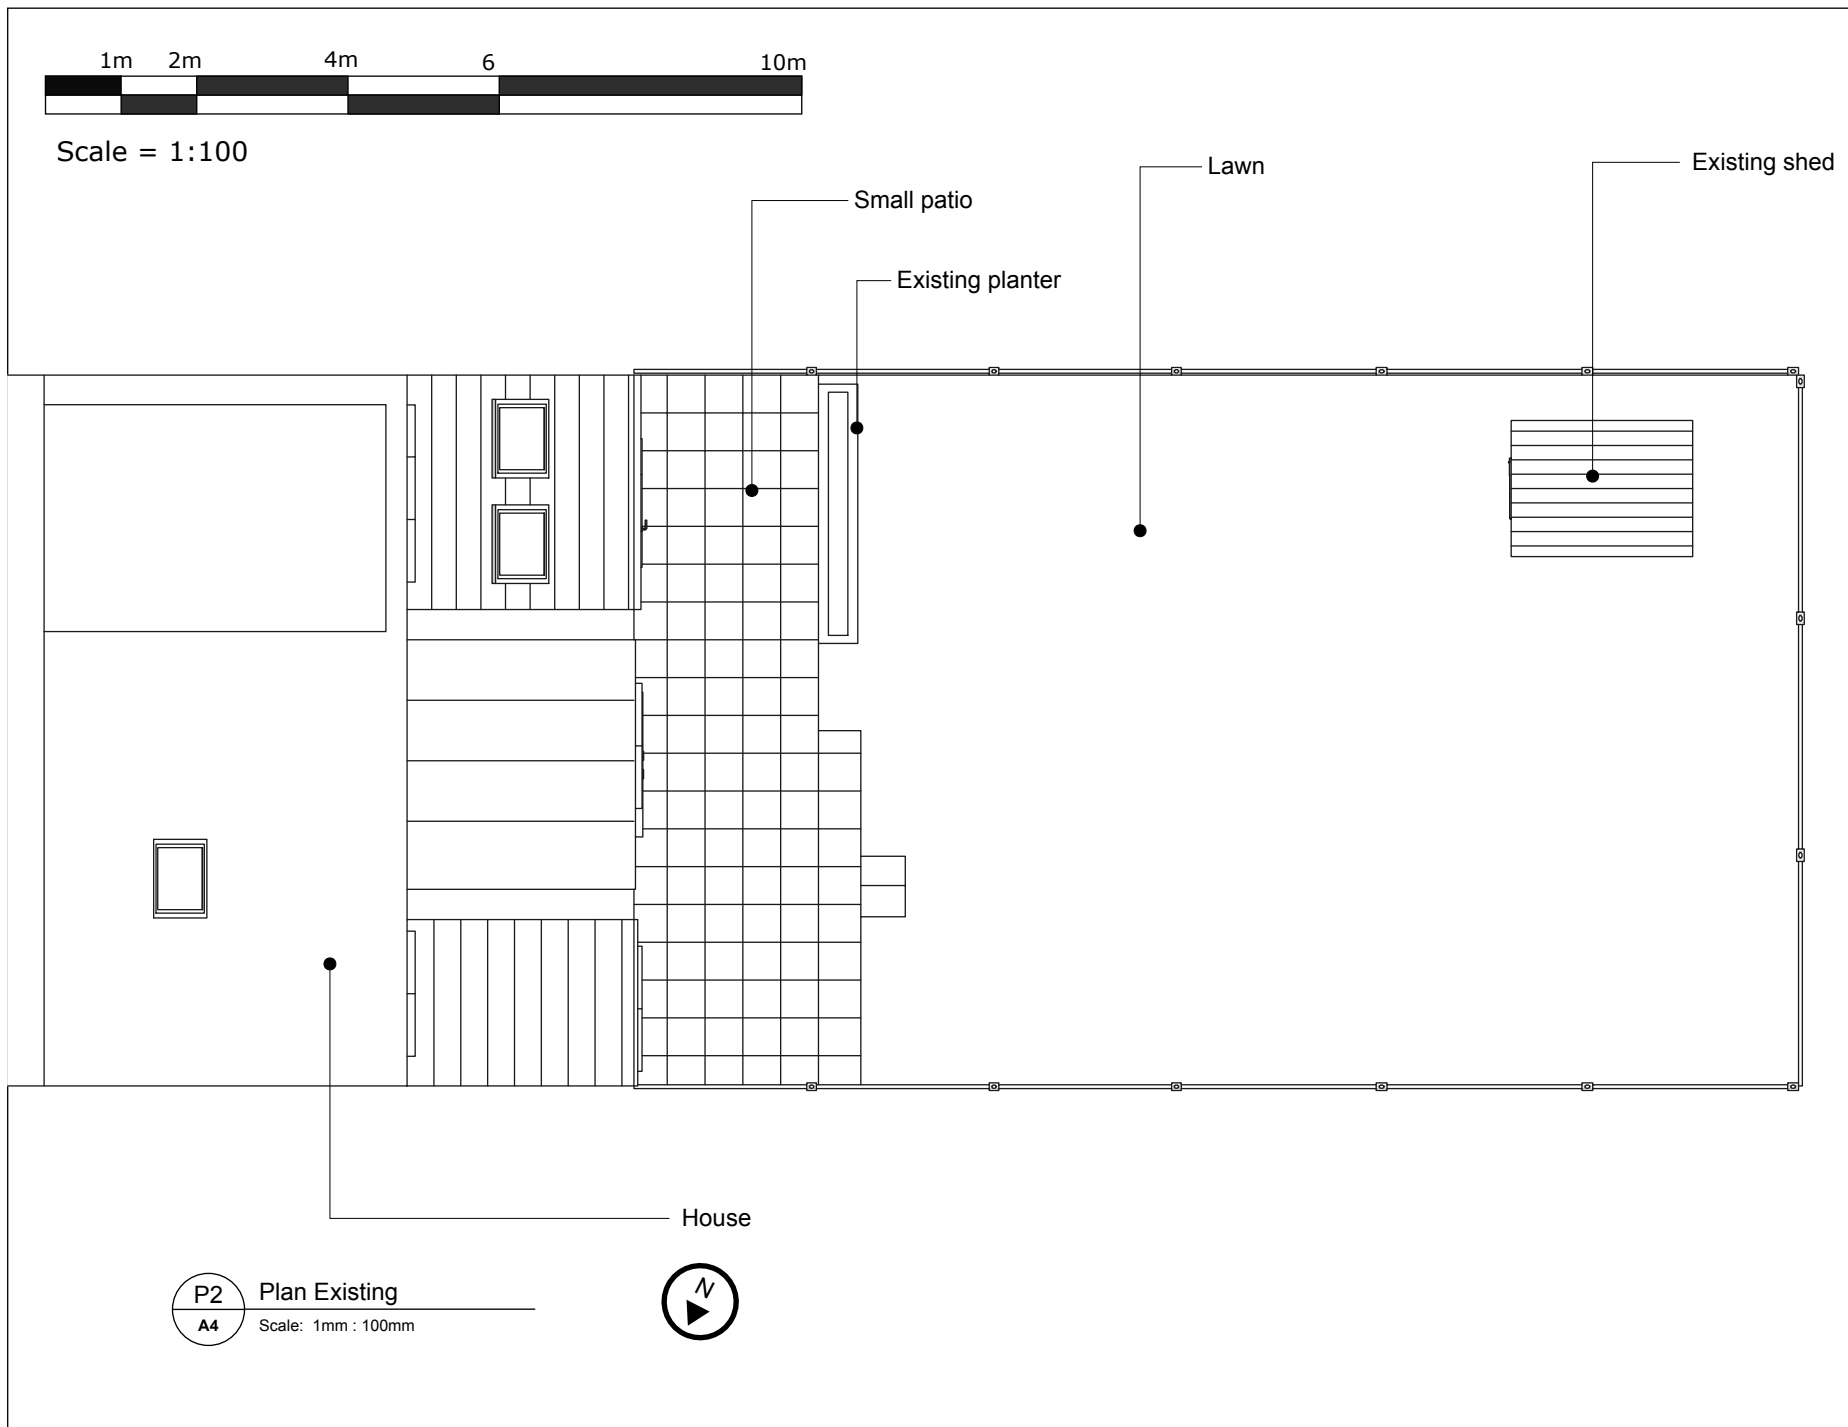



Scale = 1:100



E9 West Elevation Proposed
A4 Scale: 1mm : 100mm



E10 West Elevation Existing
A4 Scale: 1mm : 100mm



LONDON TOWN CABINS

LONDON TOWN CABINS
65 Rathcoole Avenue
London N8 9LY

CLIENT
Timothy Bennett
141 Ferme Park Road, Flat 1
London N8 9SG, UK

PROJECT
Garden Outbuilding
Proposal
5.0x 3.0m



ISSUE
18.05.26
DRAWN BY
DC

**East
Elevations**

A.05



Scale = 1:100

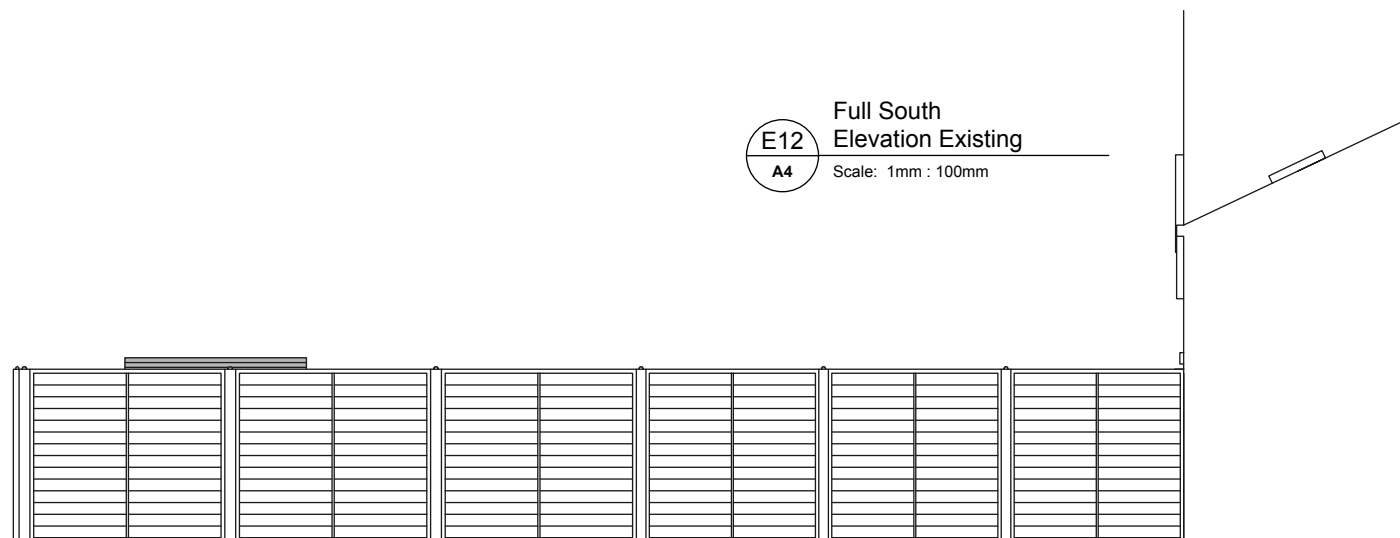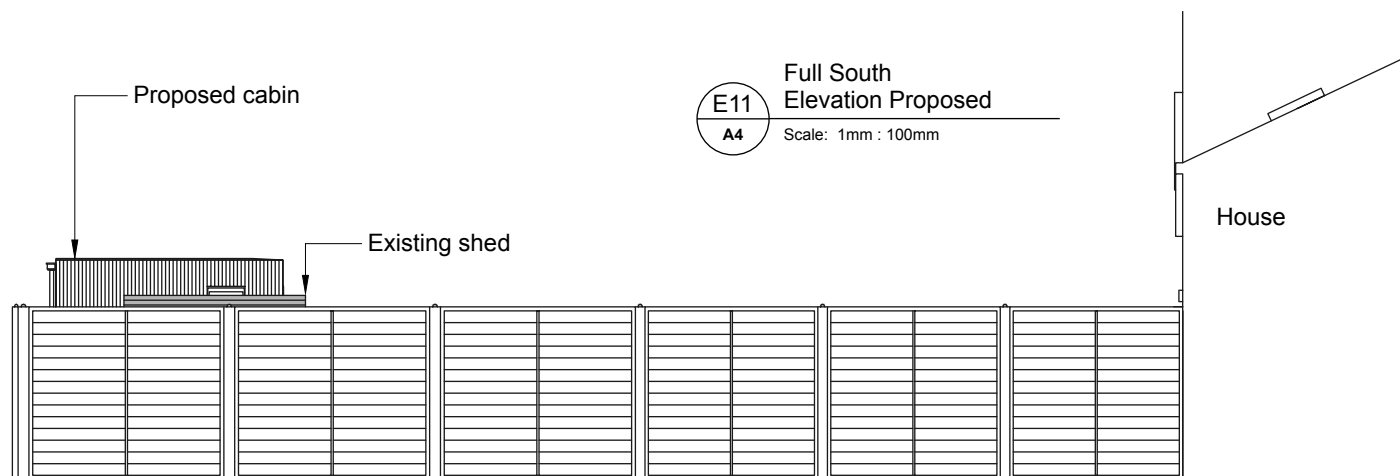

LONDON TOWN
CABINS

LONDON TOWN CABINS
65 Rathcoole Avenue
London N8 9LY

CLIENT
Timothy Bennett
141 Ferme Park Road, Flat 1
London N8 9SG, UK

PROJECT
Garden Outbuilding
Proposal
5.0x 3.0m

ISSUE
18.05.26
DRAWN BY
DC

Full South
Elevations

A.06



Scale = 1:100

E13
A4

Full North
Elevation Proposed
Scale: 1mm : 100mm

House

Proposed Cabin

E14
A4

Full North
Elevation Existing
Scale: 1mm : 100mm

Existing shed



LONDON TOWN
CABINS

LONDON TOWN CABINS
65 Rathcoole Avenue
London N8 9LY

CLIENT
Timothy Bennett
141 Ferme Park Road, Flat 1
London N8 9SG, UK

PROJECT
Garden Outbuilding
Proposal
5.0x 3.0m

ISSUE
18.05.26
DRAWN BY
DC

Full North
Elevations


A.07



Scale = 1:50

Garden room as incidental to the main property.

Primary use is an office

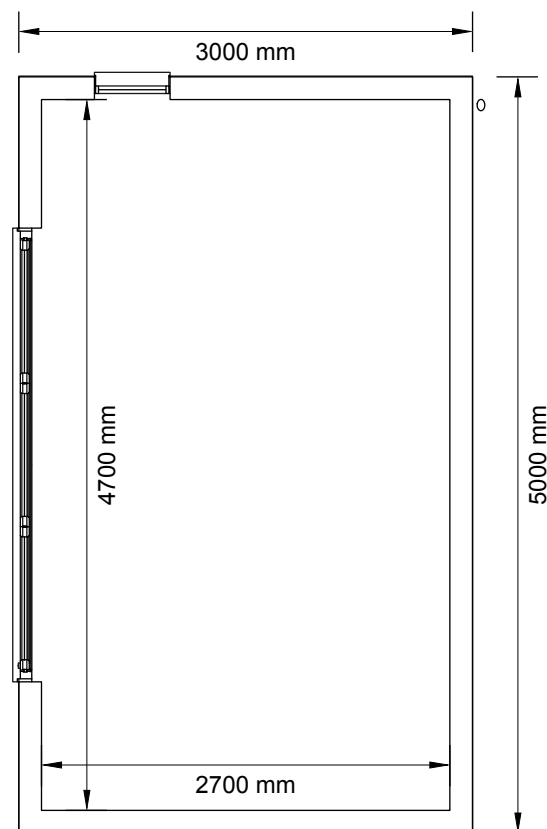


P3 Cabin Plan Proposed
A4 Scale: 1mm : 50mm



Scale = 1:50

Anthracite Grey steel trims,
to match roof panels

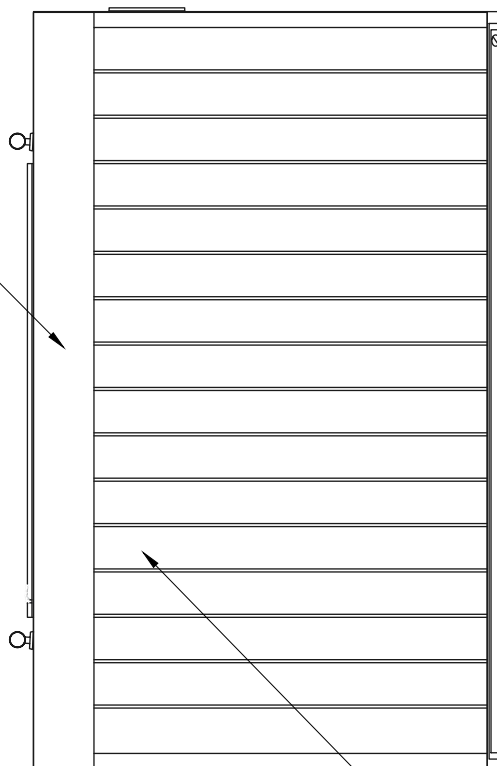

Black uPVC gutter,
outlet to lawn


Kingspan Quadcore
KS1000RW Roof panels
in Anthracite Grey




P3 Cabin Plan Proposed
A4 Scale: 1mm : 50mm




Scale = 1:50

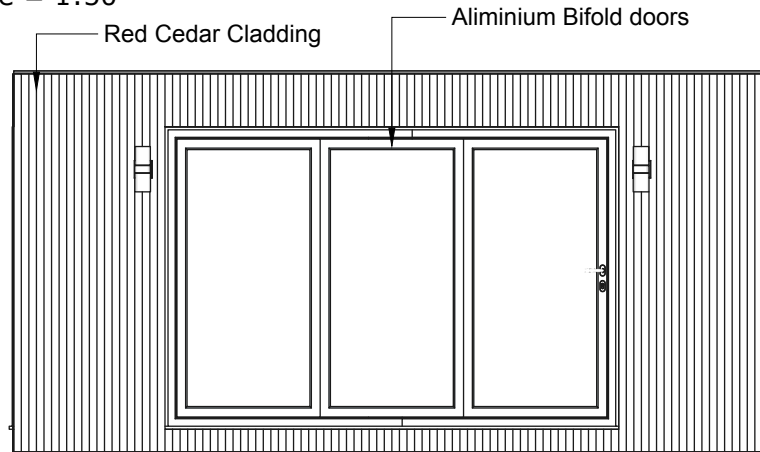


C1 Cabin East Elevation
A4 Scale: 1mm : 50mm

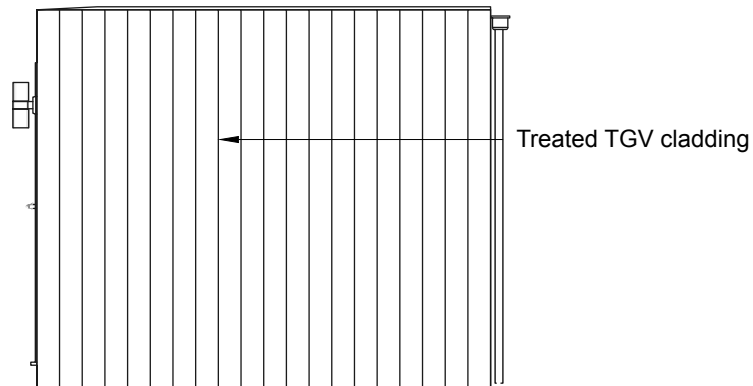

C3 Cabin North Elevation
A4 Scale: 1mm : 50mm

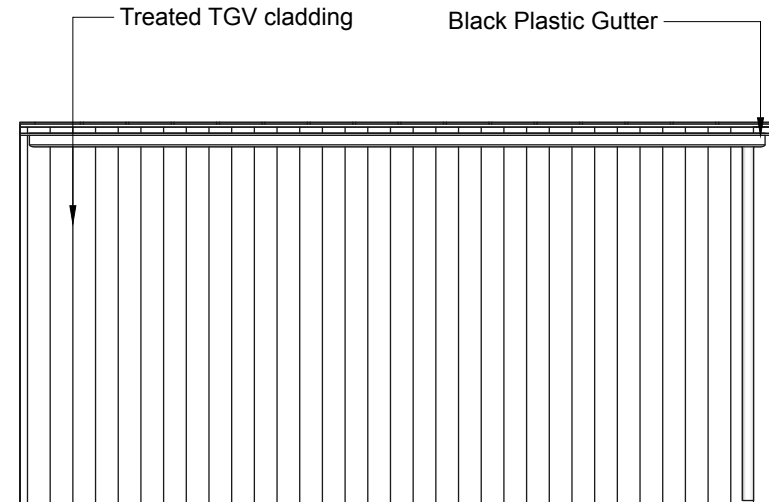

C2 Cabin West Elevation
A4 Scale: 1mm : 50mm

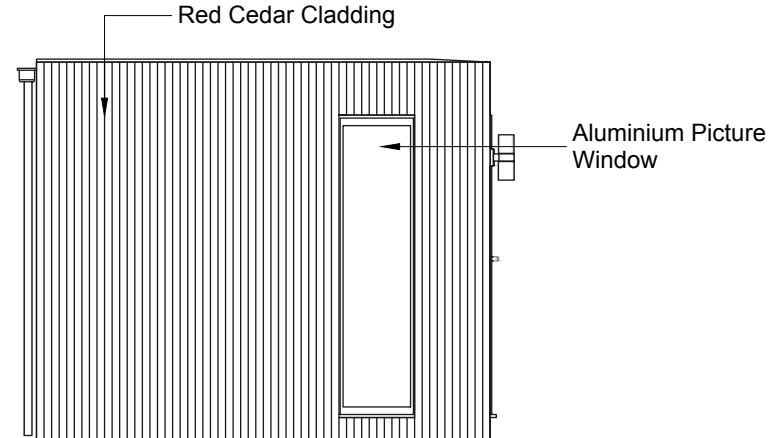

C4 Cabin South Elevation
A4 Scale: 1mm : 50mm



LONDON TOWN CABINS

LONDON TOWN CABINS
65 Rathcoole Avenue
London N8 9LY

CLIENT
Timothy Bennett
141 Ferme Park Road, Flat 1
London N8 9SG, UK

PROJECT
Garden Outbuilding
Proposal
5.0x 3.0m

ISSUE
18.05.26
DRAWN BY
DC

Cabin
Elevations

A.10