



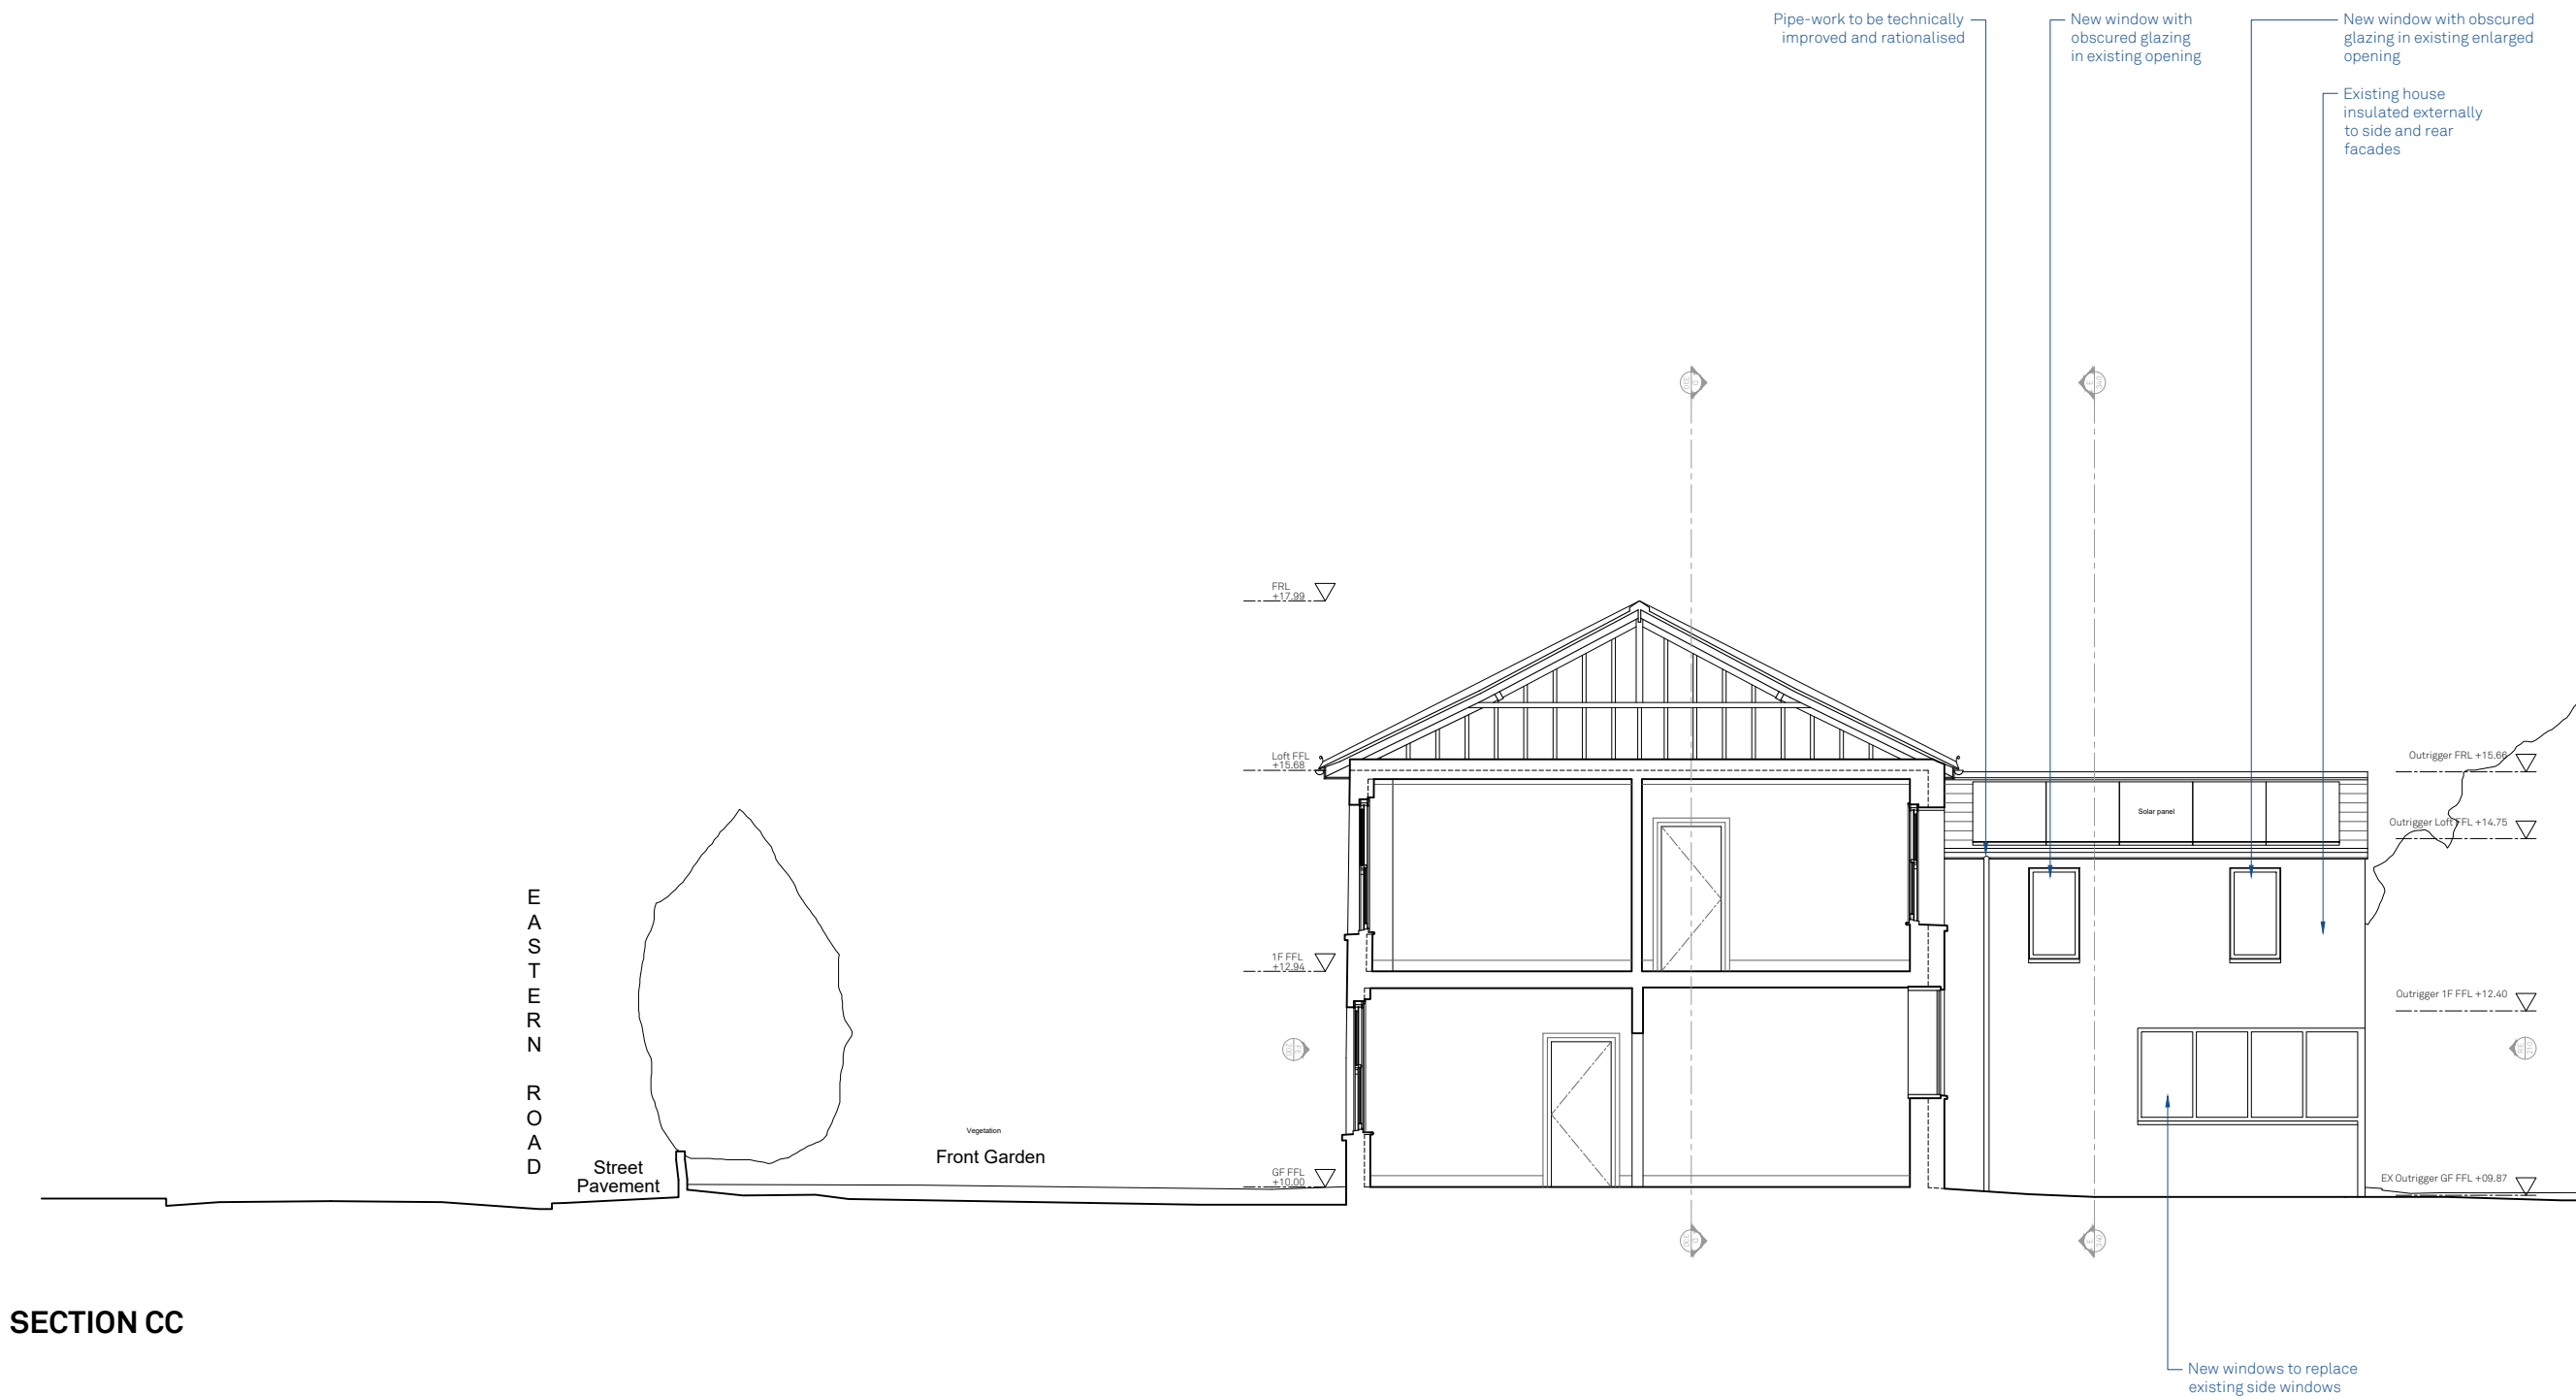

P5	23/07/25	JM/MMcK	PLANNING - revision
P3	30/05/25	MMcK	PLANNING - revision
P2	14/05/25	JM/MMcK	PLANNING - revision
P1	31/01/25	JM/MMcK	PLANNING - first issue
REV	DATE	DR/CH	DESCRIPTION

8 Eastern Road
03-320 Section CC

24096 _ Planning _ Published 07/05/26

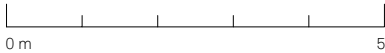

Scale 1:100 @ A3

Do not scale for construction. Use figured dimensions only. All discrepancies to be verified with architect prior to ordering or construction/execution. Confirm all setting out with architect prior to construction. Drawing to be read in conjunction with all other documents. Copyright Architecture for London.

Architecture for London
3-5 Bleeding Heart Yard
London EC1N 8SJ
020 3637 4236
architectureforlondon.com

Architecture
for London.