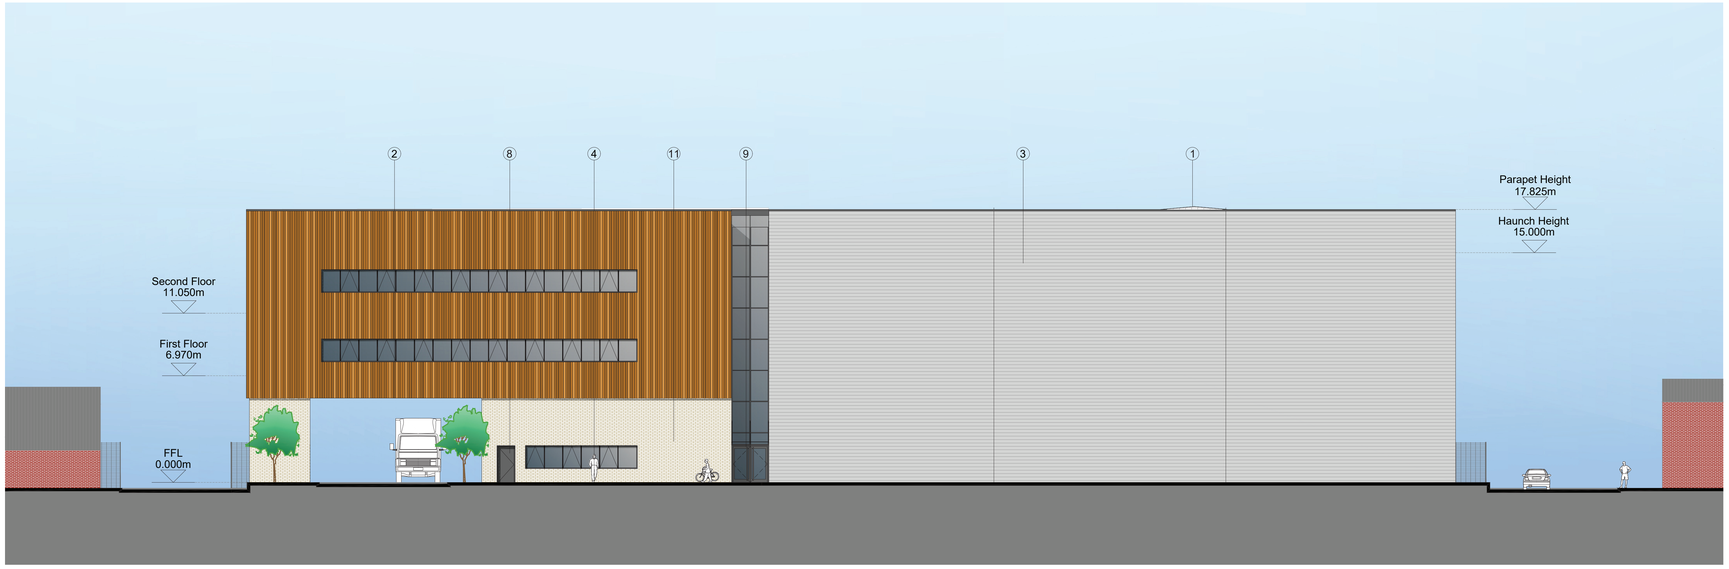

PROPOSED WEST REAR ELEVATION

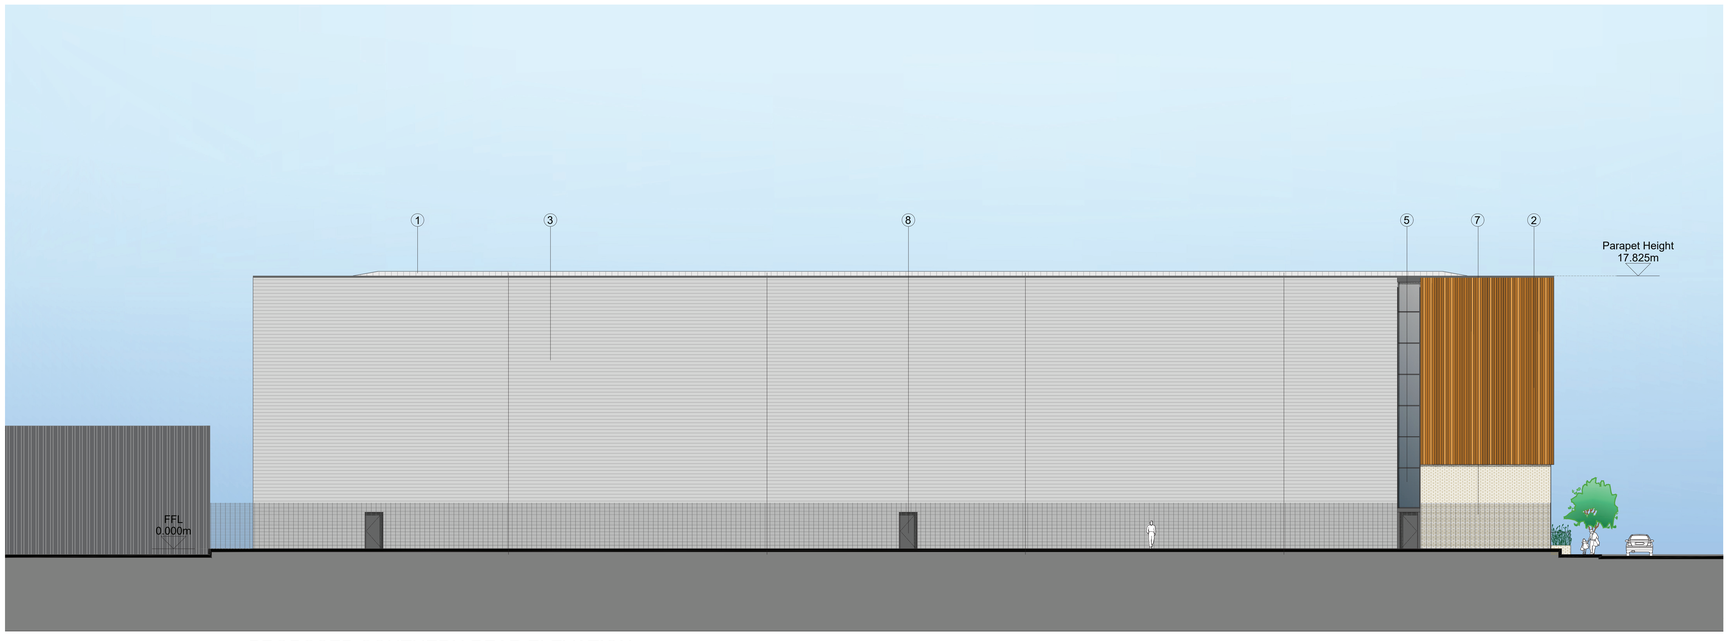

PROPOSED SOUTHERN REAR ELEVATION

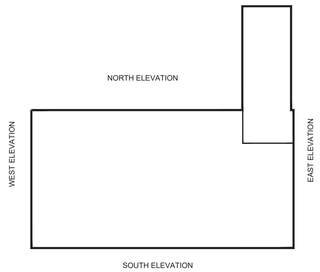

 

GOOSEWING GREY
RAL 7038 TO ROOF

ANTHRACITE GREY RAL 7016 TO
FLASHINGS, CANOPY, DOORS

METALLIC SILVER RAL9006
TO WALL CLADDING

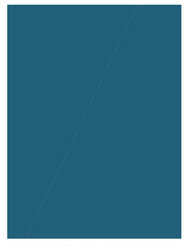

TEAL RAL 5009
TO BOLLARDS

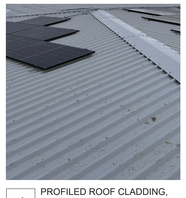

1 PROFILED ROOF CLADDING, COLOUR GOODEWING GREY RAL 7038

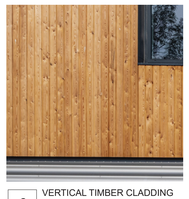

2 VERTICAL TIMBER CLADDING

3 HORIZONTAL ARC PROFILE CLADDING IN METALLIC SILVER RAL9006

4 ALUMINIUM FRAMED WINDOWS IN COLOUR ANTHRACITE RAL7016

5 ALUMINIUM FRAMED CURTAIN WALL, ENTRANCE DOORS AND FULL HEIGHT GLAZING IN COLOUR ANTHRACITE RAL7016

9 ALUMINIUM FRAMED GLAZED ENTRANCE DOOR ANTHRACITE RAL7016

7 2.4m HIGH SECURITY FENCE, BLACK, WELDMESH

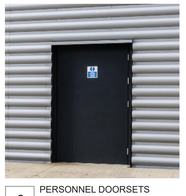

8 PERSONNEL DOORSETS IN COLOUR ANTHRACITE RAL7016

11 BRICKWORK, IN IVANHOE CREAM ORIGINAL

0 5 10 15 20m
Scale 1:200

Client
HE5 UK ENTERPRISES 25 GP LTD

Project
WEST ROAD
TOTTENHAM

Drawing Number
11669_PL214

Drawing Title
PROPOSED EXTERNAL MATERIAL ELEVATIONS
CONDITION - MATERIALS
SHEET 2 OF 2
FEB 26