


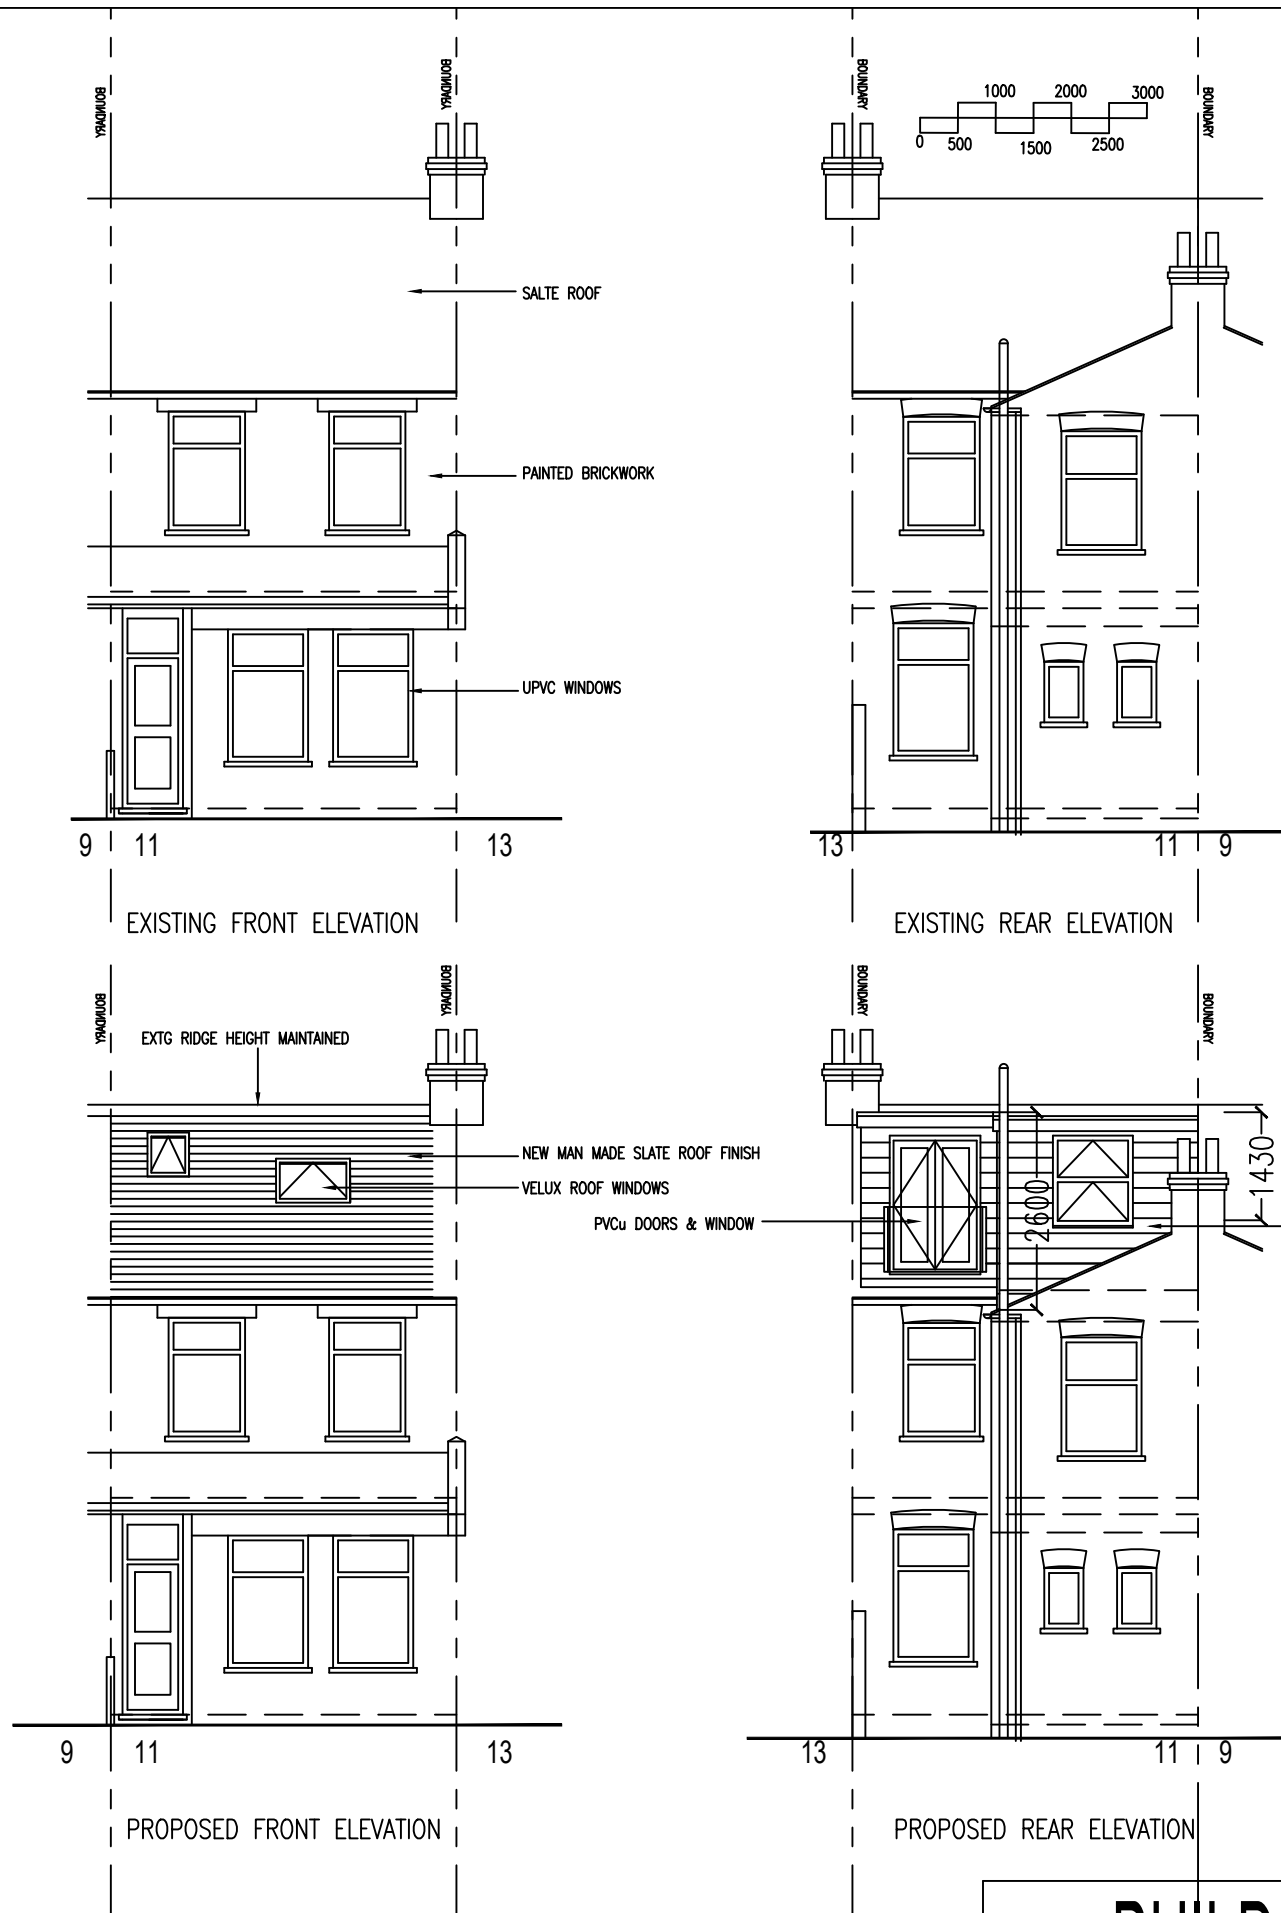

NOTES:

- 1.All dimensions to be checked before construction.
- 2.This drawing shows an intention of the proposed works the proposals are subject to detailed design & Local Authority approval

BUILD

PROJECT SERVICES
5 STUART CRESCENT,SHIRLEY
CROYDON CR0 8QP
TEL 07774-863789 barry@buildprojectservices.com

Premises:
11 CISSBURY ROAD
LONDON
N15 5PU

Title/Project:
Proposed Rear Dormer & Roof
Extension

Existing & Proposed Elevations

Scale:	1:100	A3
Date	April 2026	
Drawn:	BB	
Drawing No:	194504	Revision: