




LOCATION PLAN 1:1250

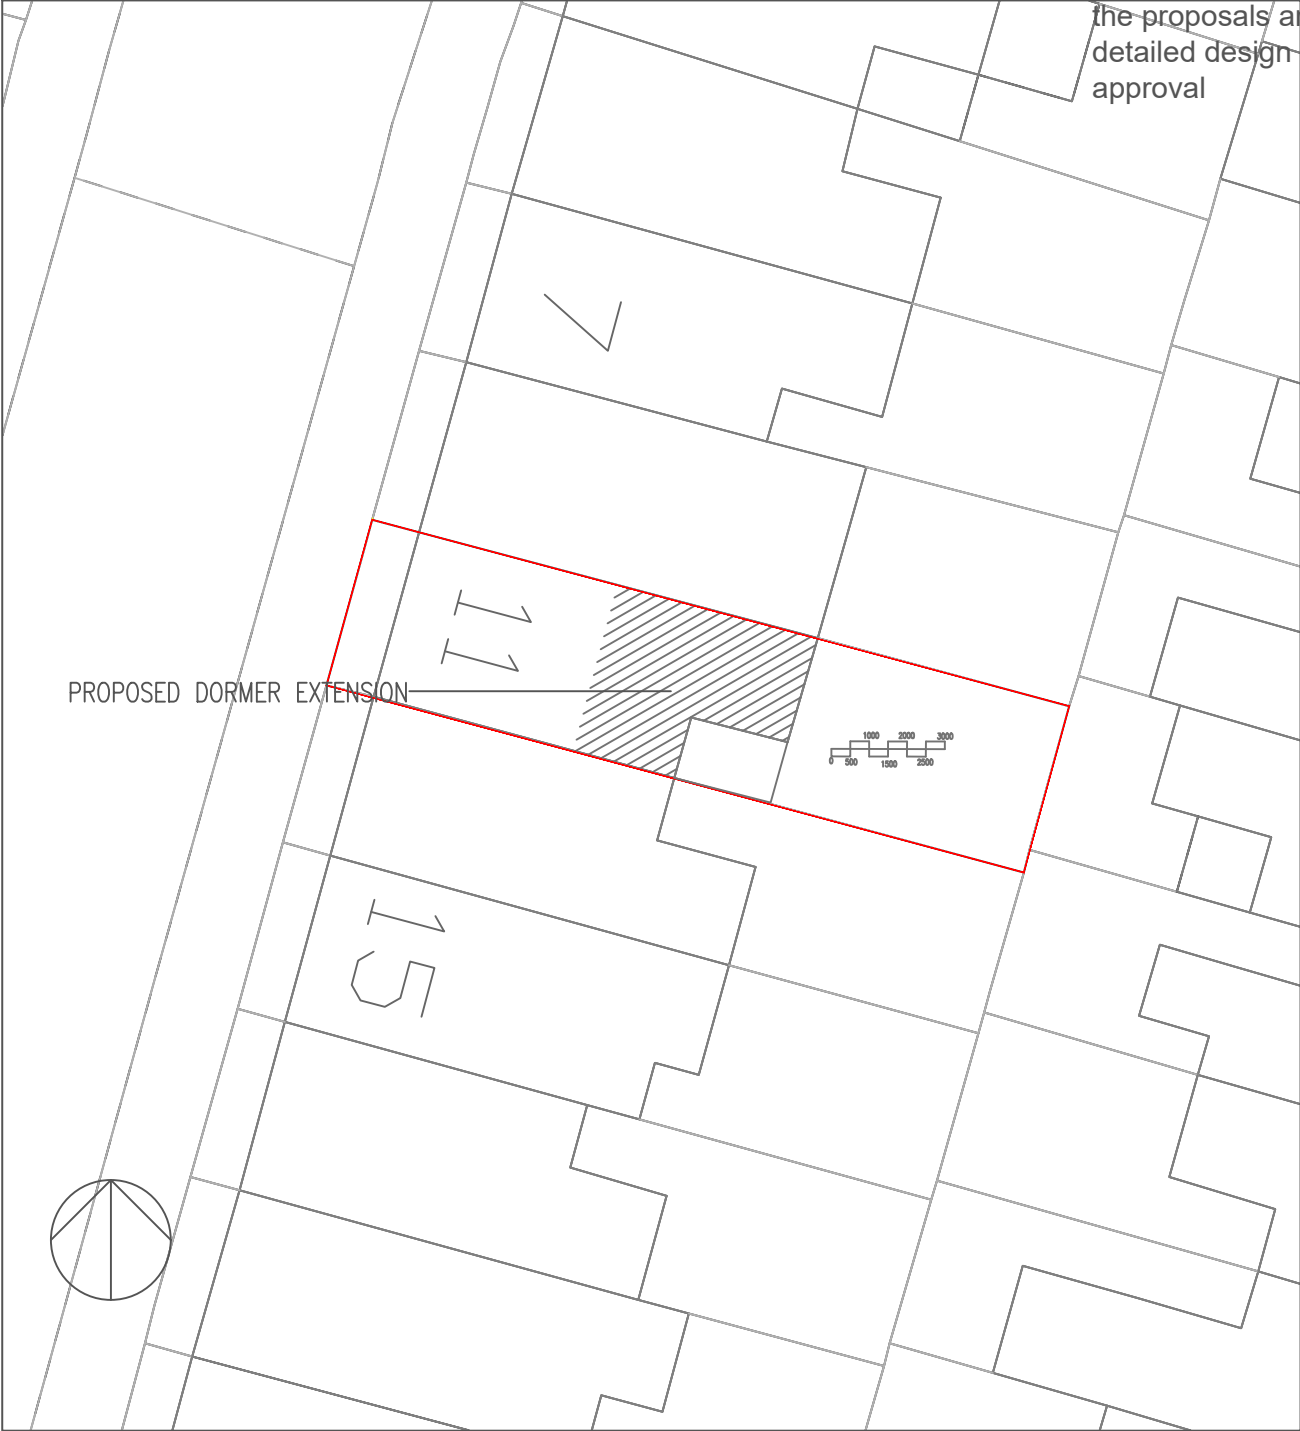

BLOCK PLAN 1:200

- NOTES:
- 1.All dimensions to be checked before construction.
 - 2.This drawing shows an intention of the proposed works the proposals are subject to detailed design & Local Authority approval

BUILD PROJECT SERVICES 5 STUART CRESCENT,SHIRLEY CROYDON CR0 8QP TEL 07774-863789 barry@buildprojectservices.com	Premises: 11 CUISSBURY ROAD LONDON N15 5PU	Title/Project: Proposed Rear Dormer & Roof Extension Site Location & Block plans	Scale: 1:1250 1:200 A3	
			Date APRIL 2026	
			Drawn: BB	
			Drawing No: 194501	Revision: