


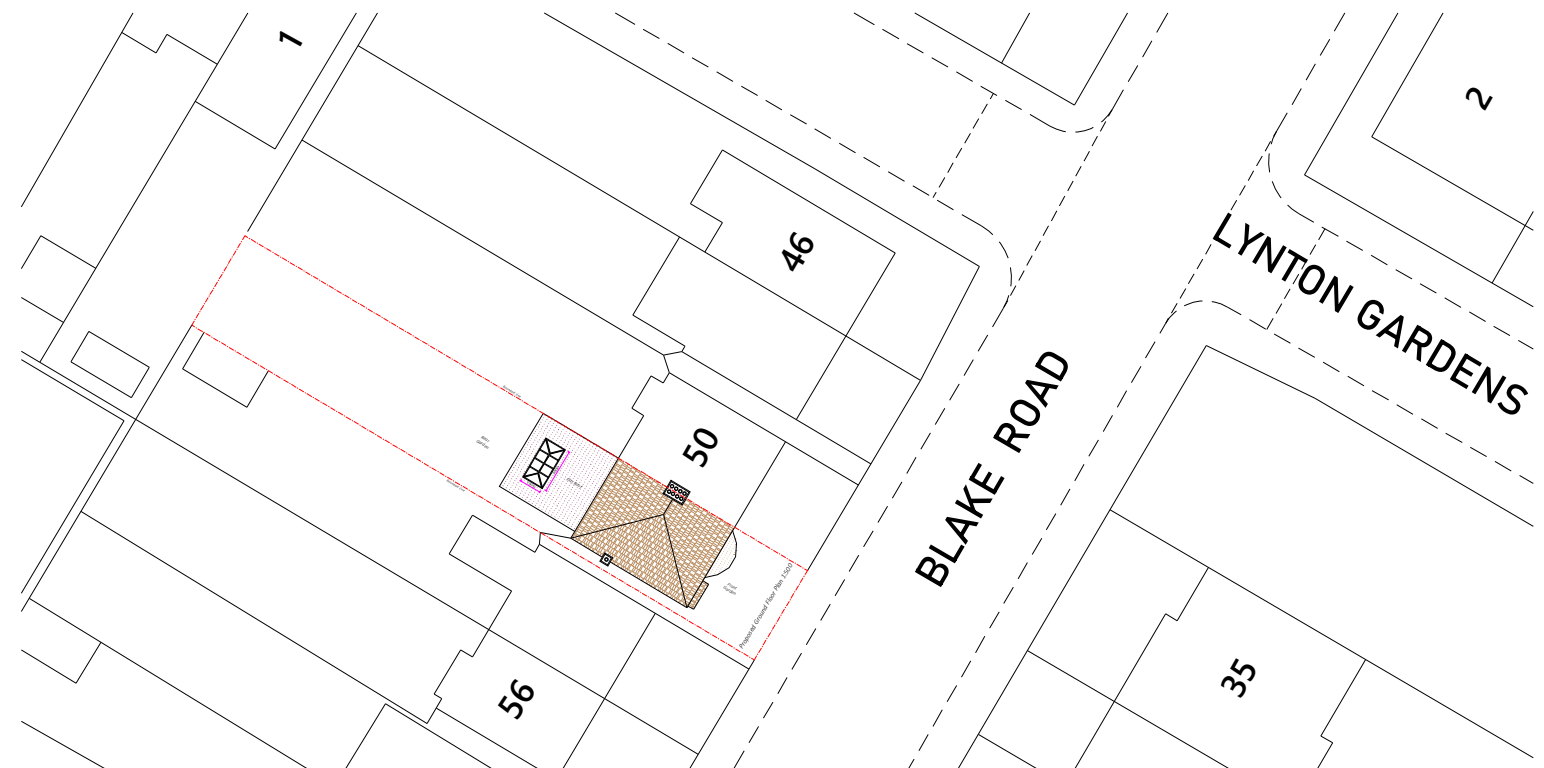


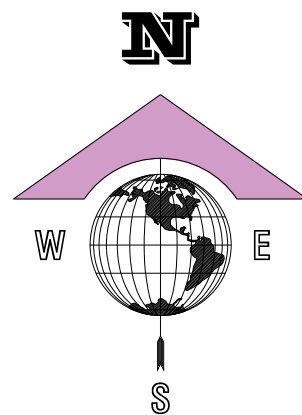

Proposed Block Plan 1:500

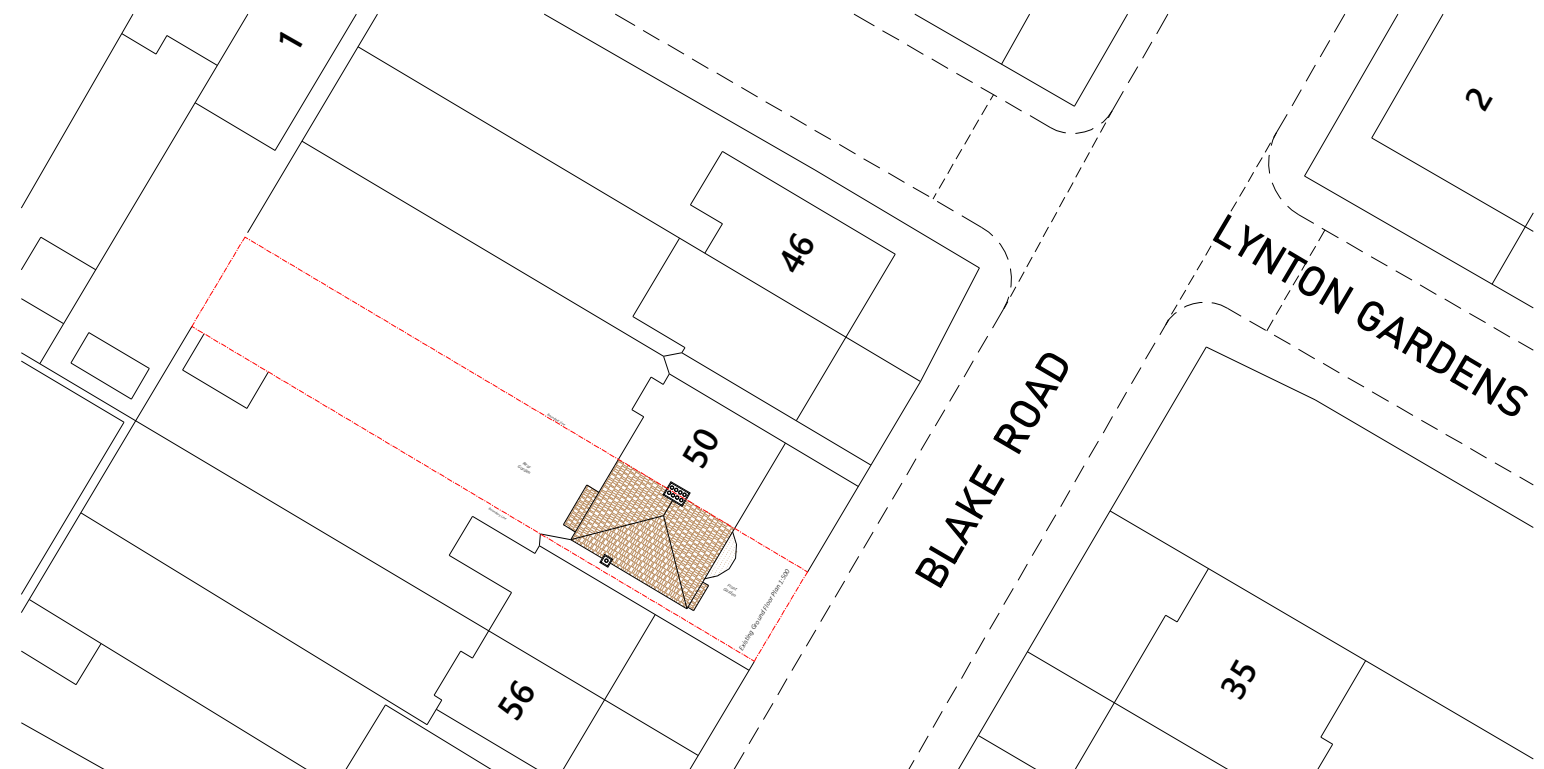


Location Plan
1:1250

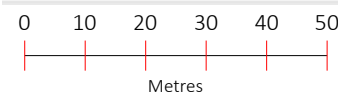

Existing Block Plan 1:500

Location & Block Plans Proposed Rear Extension

SCALE 1:500@A3

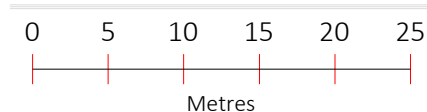

Project : Proposed Rear Extension
Address : 52 BLAKE ROAD
LONDON
N11 2AH

Drawing no : 114_BR_PA_07
Issue :
Date : 30/01/26

