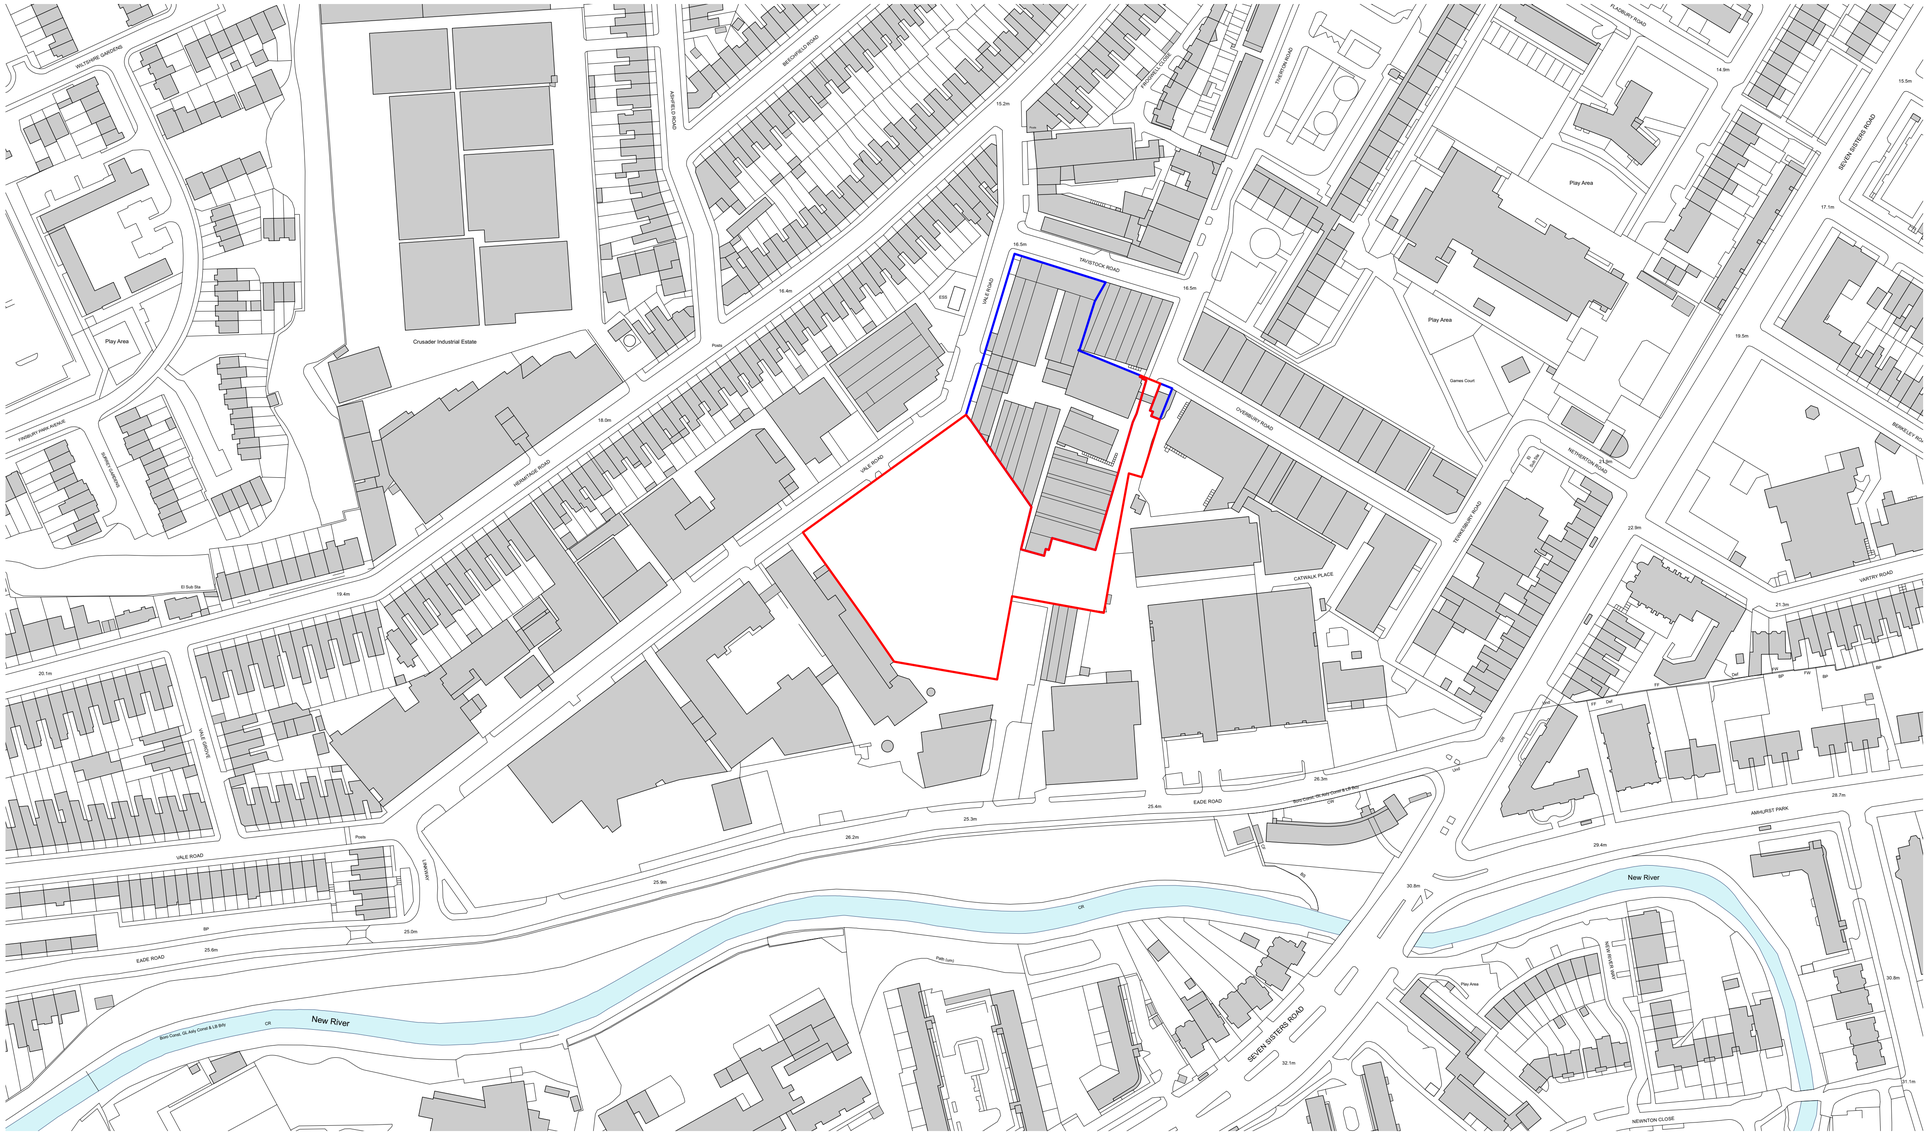

Key

- Site Boundary
- Florentia Boundary

T.W

Turner.Works
Unit 61, Regent Studios
8 Andrews Road
London E8 4QN

020 3846 1890
hello@turner.works

Revision History

Rev	Date	Description
P1	10.12.21	First Planning Issue
P2	01/02/2023	Update to capture title ownership
P3	16.03.23	Update to Boundary Line

Notes

No dimensions are to be scaled from this drawing. The contractor/manufacturer is responsible for checking all dimensions and querying any discrepancies.

Copyright Turner.Works.
Copyright is reserved by them and the drawing is issued on condition that it is not copied, reproduced, retained or disclosed to any unauthorised person, either wholly or in part, without written consent.

Orientation & Scale

0 12.5 25 37.5 50 62.5 75 87.5 100m

Project	21FLO Florentia Clothing Village	Drawn by CS	Date 10.12.21
Drawing Title	Existing Site Location Plan	Scale	1:1250 @ A1 1:2500 @A3
Drawing No.	PL-001	Rev. P3	Status Planning