




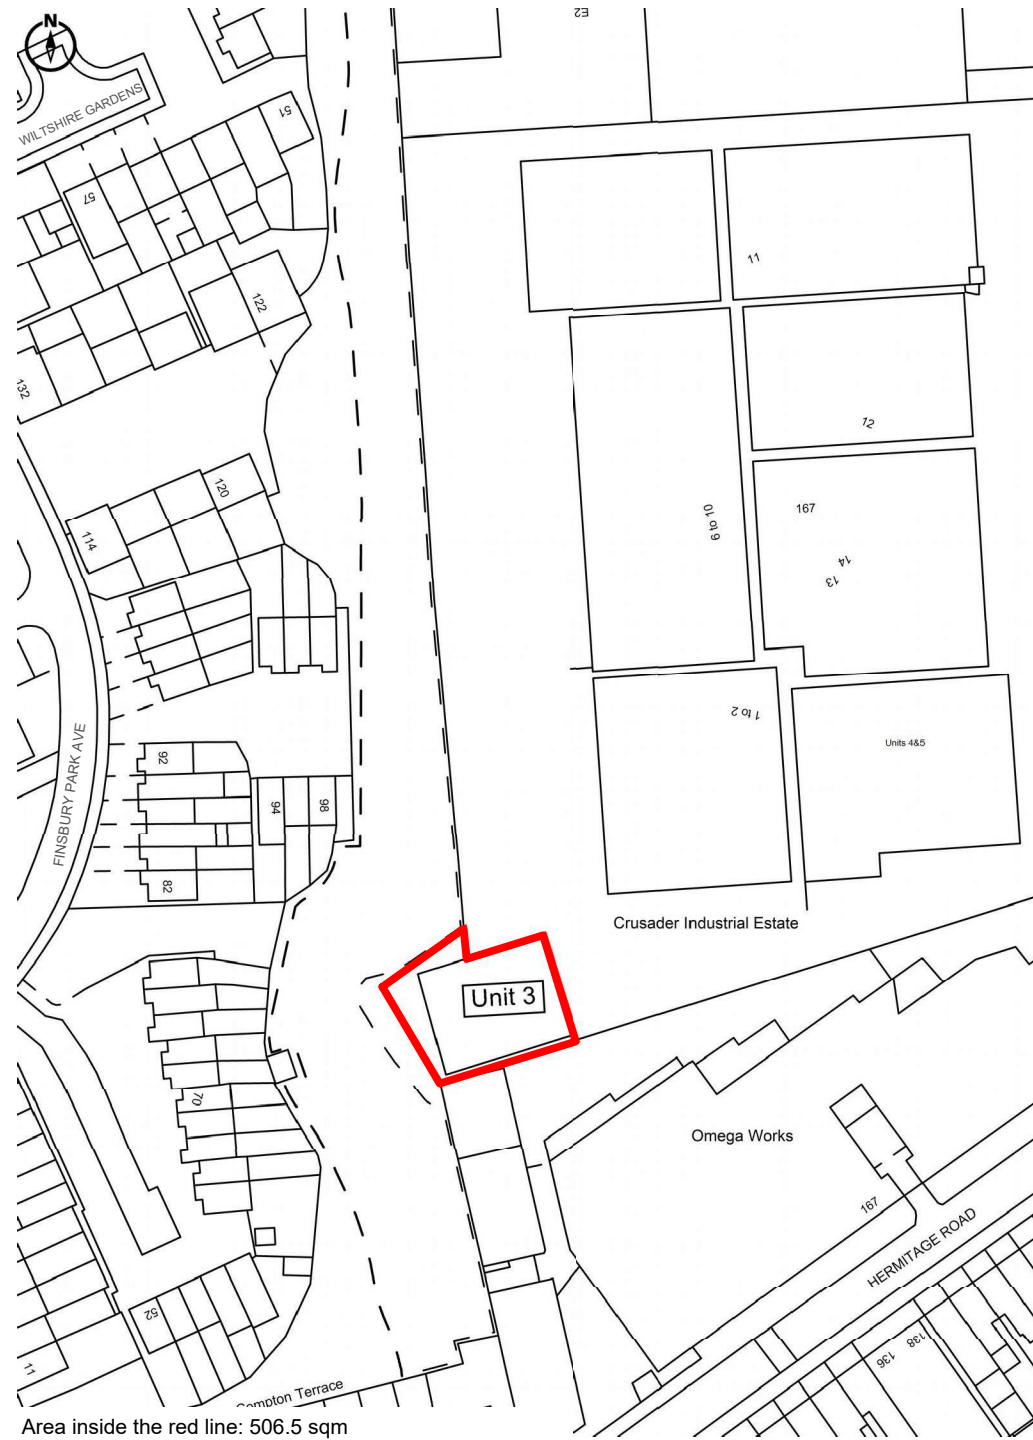

Site Location Plan - 1:1250

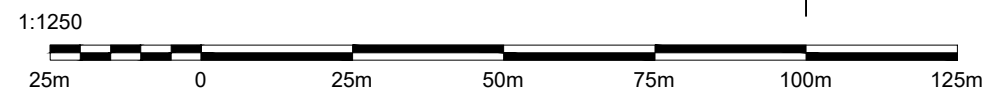

Site aerial view

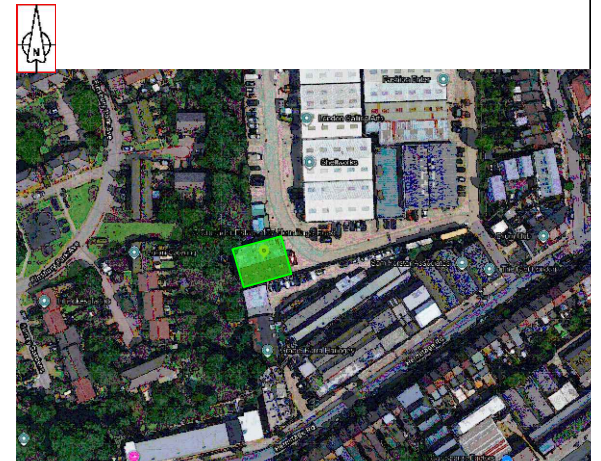

CBC Unit	Ground floor	External yard	Total (GEA)
03	378.0 sqm	128.5 sqm	506.5 sqm

P0	PLANNING ISSUE	EU	16/13/26
REV	DESCRIPTION	BY	DATE

STATUS
PLANNING



Zuba Engineering International
2 William Shakespeare Street
Dumbravita, Timis
Romania, 307160
t | +40 728 031 335
e | emanuel.ureche@zuba.ro
w | www.zuba.ro

© COPYRIGHT OF THIS DRAWING RESIDES WITH
ZUBA ENGINEERING INTERNATIONAL

PROJECT
Unit 3 Crusader Estate,
167 Hermitage Road N4 1LZ

SITE Unit 03	DWG. TITLE Site Location Plan	REGION
SCALE @ A3 1:1250	DRAWN Emanuel Ureche	CHECKED DL
DATE 16 Mar 2026	DWG. NO. PL 001	REVISION P0