


Location Plan

Site Address: Nationwide, 203-209, Muswell Hill Broadway, Hornsey, London, N10 3RQ



Date Produced: 27-May-2026

Scale: 1:1250 @A3

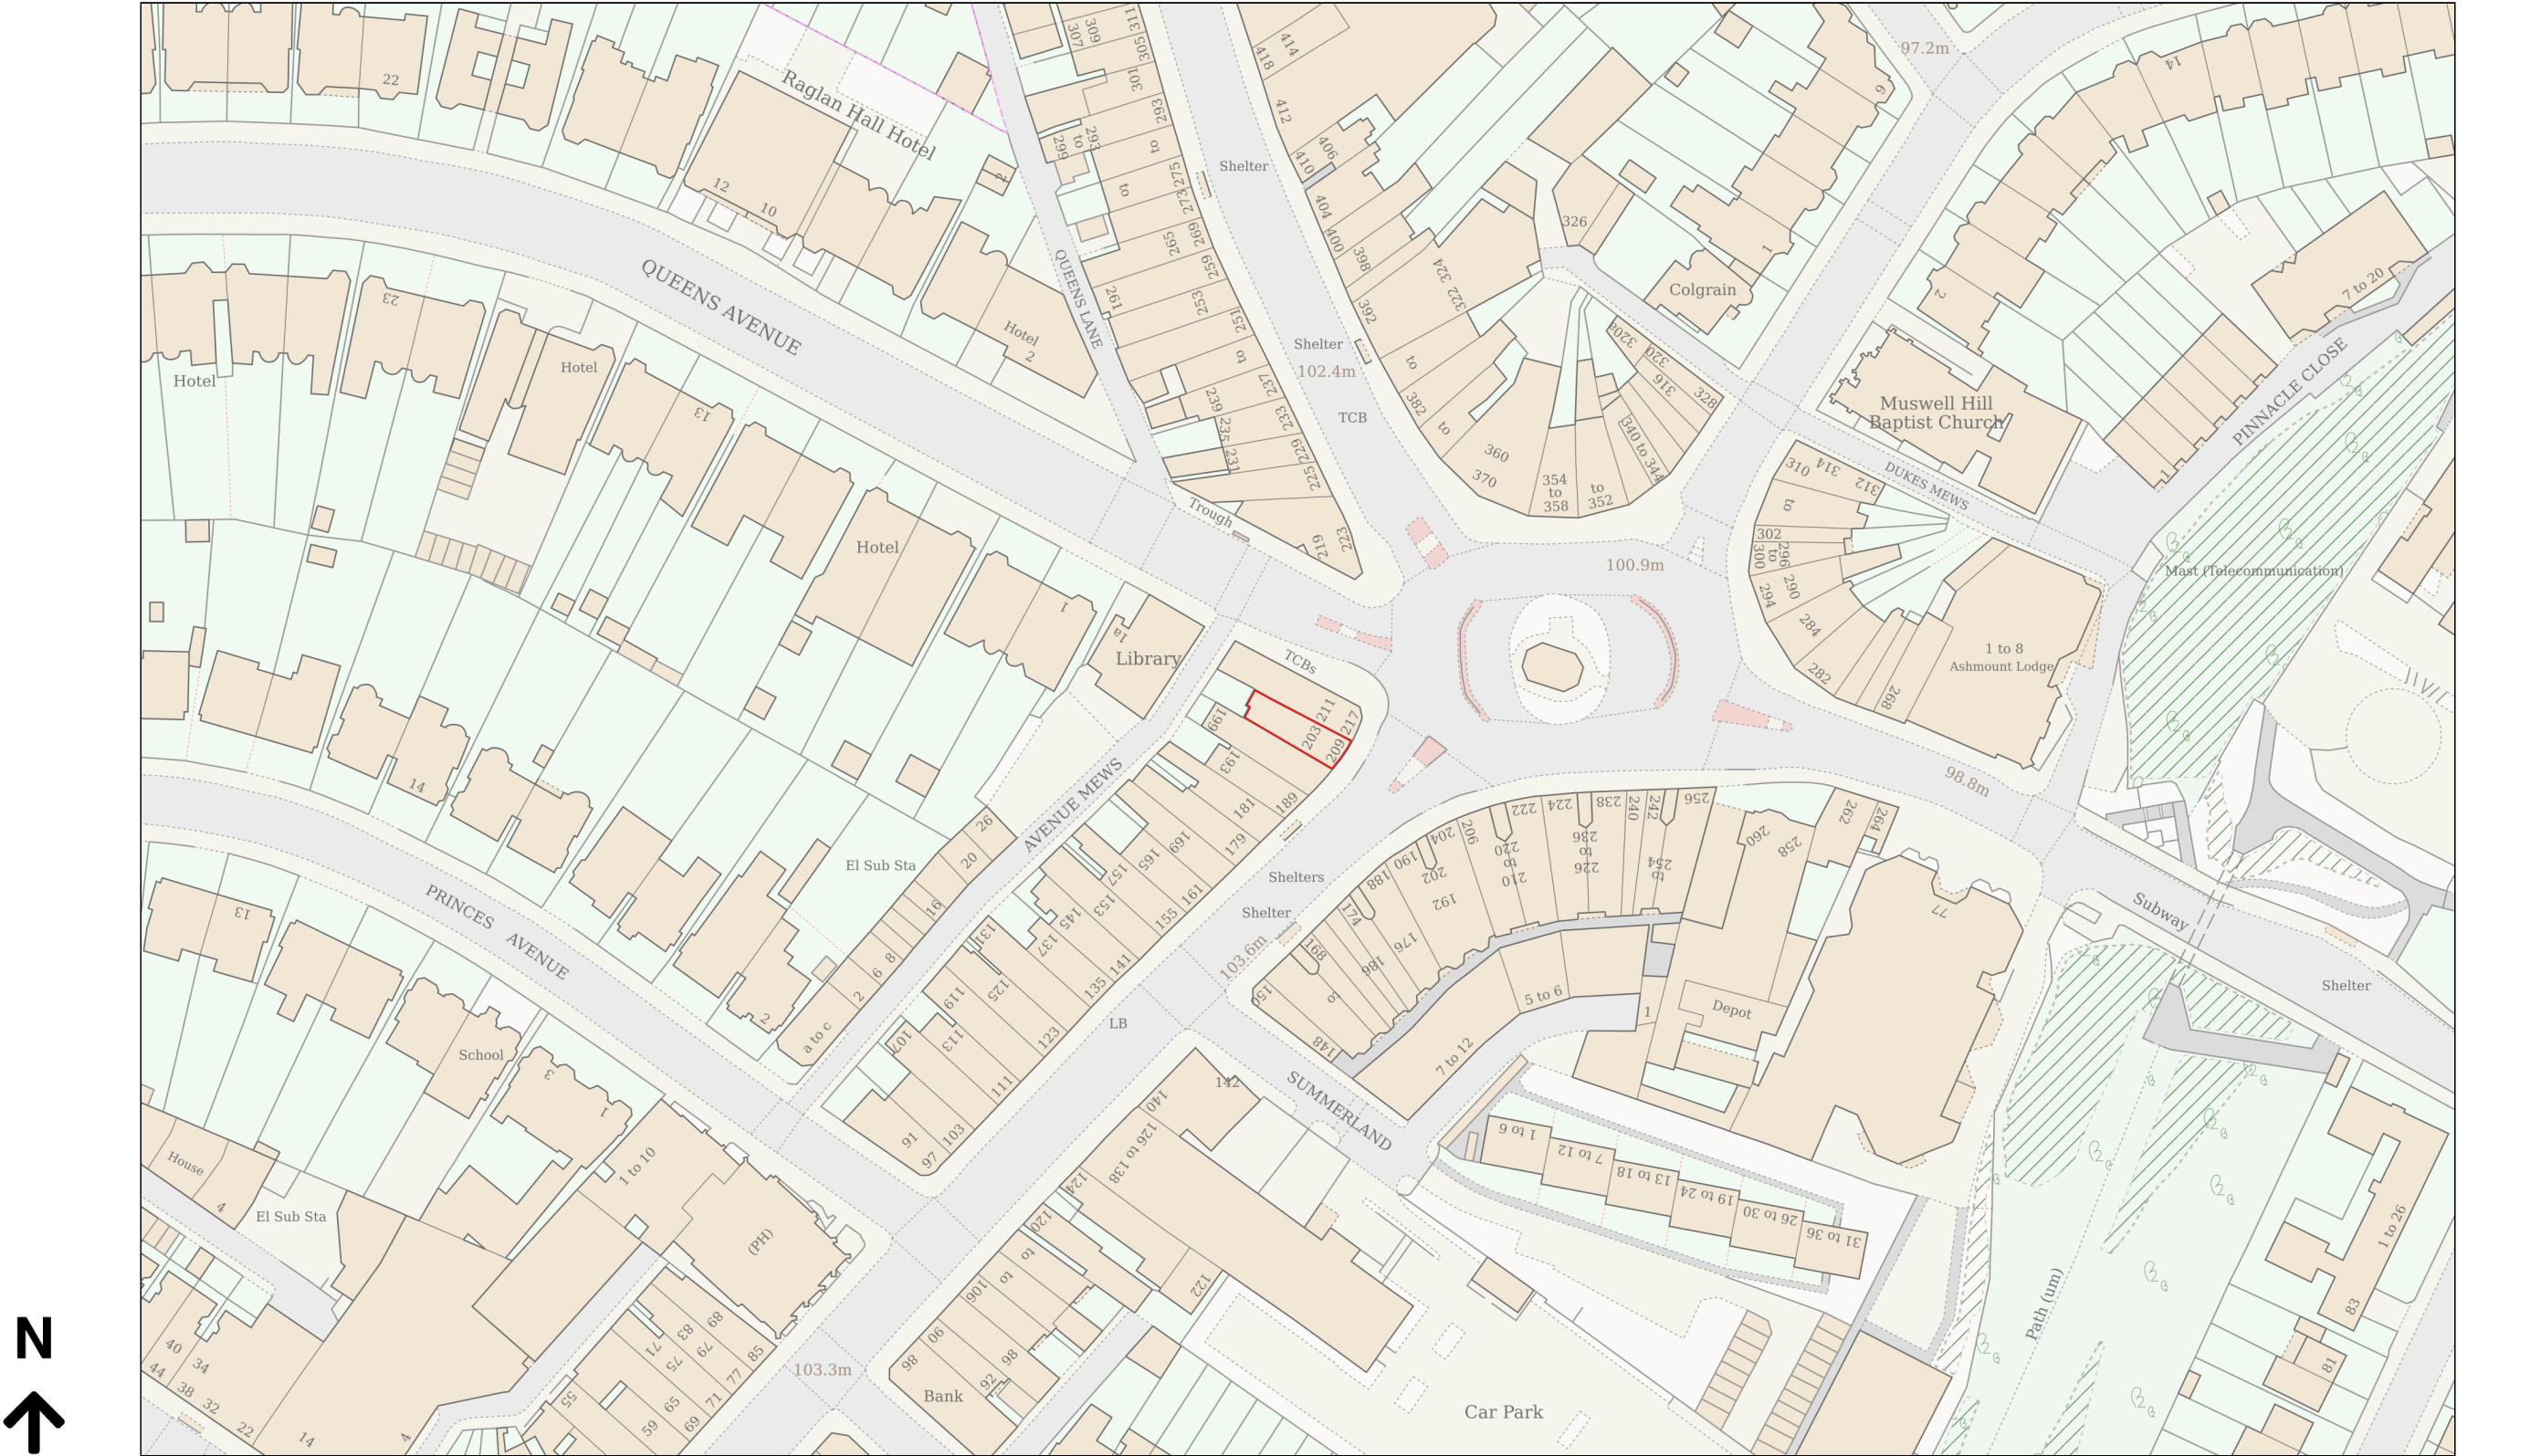

Planning Portal Reference: PP-14963644v1

