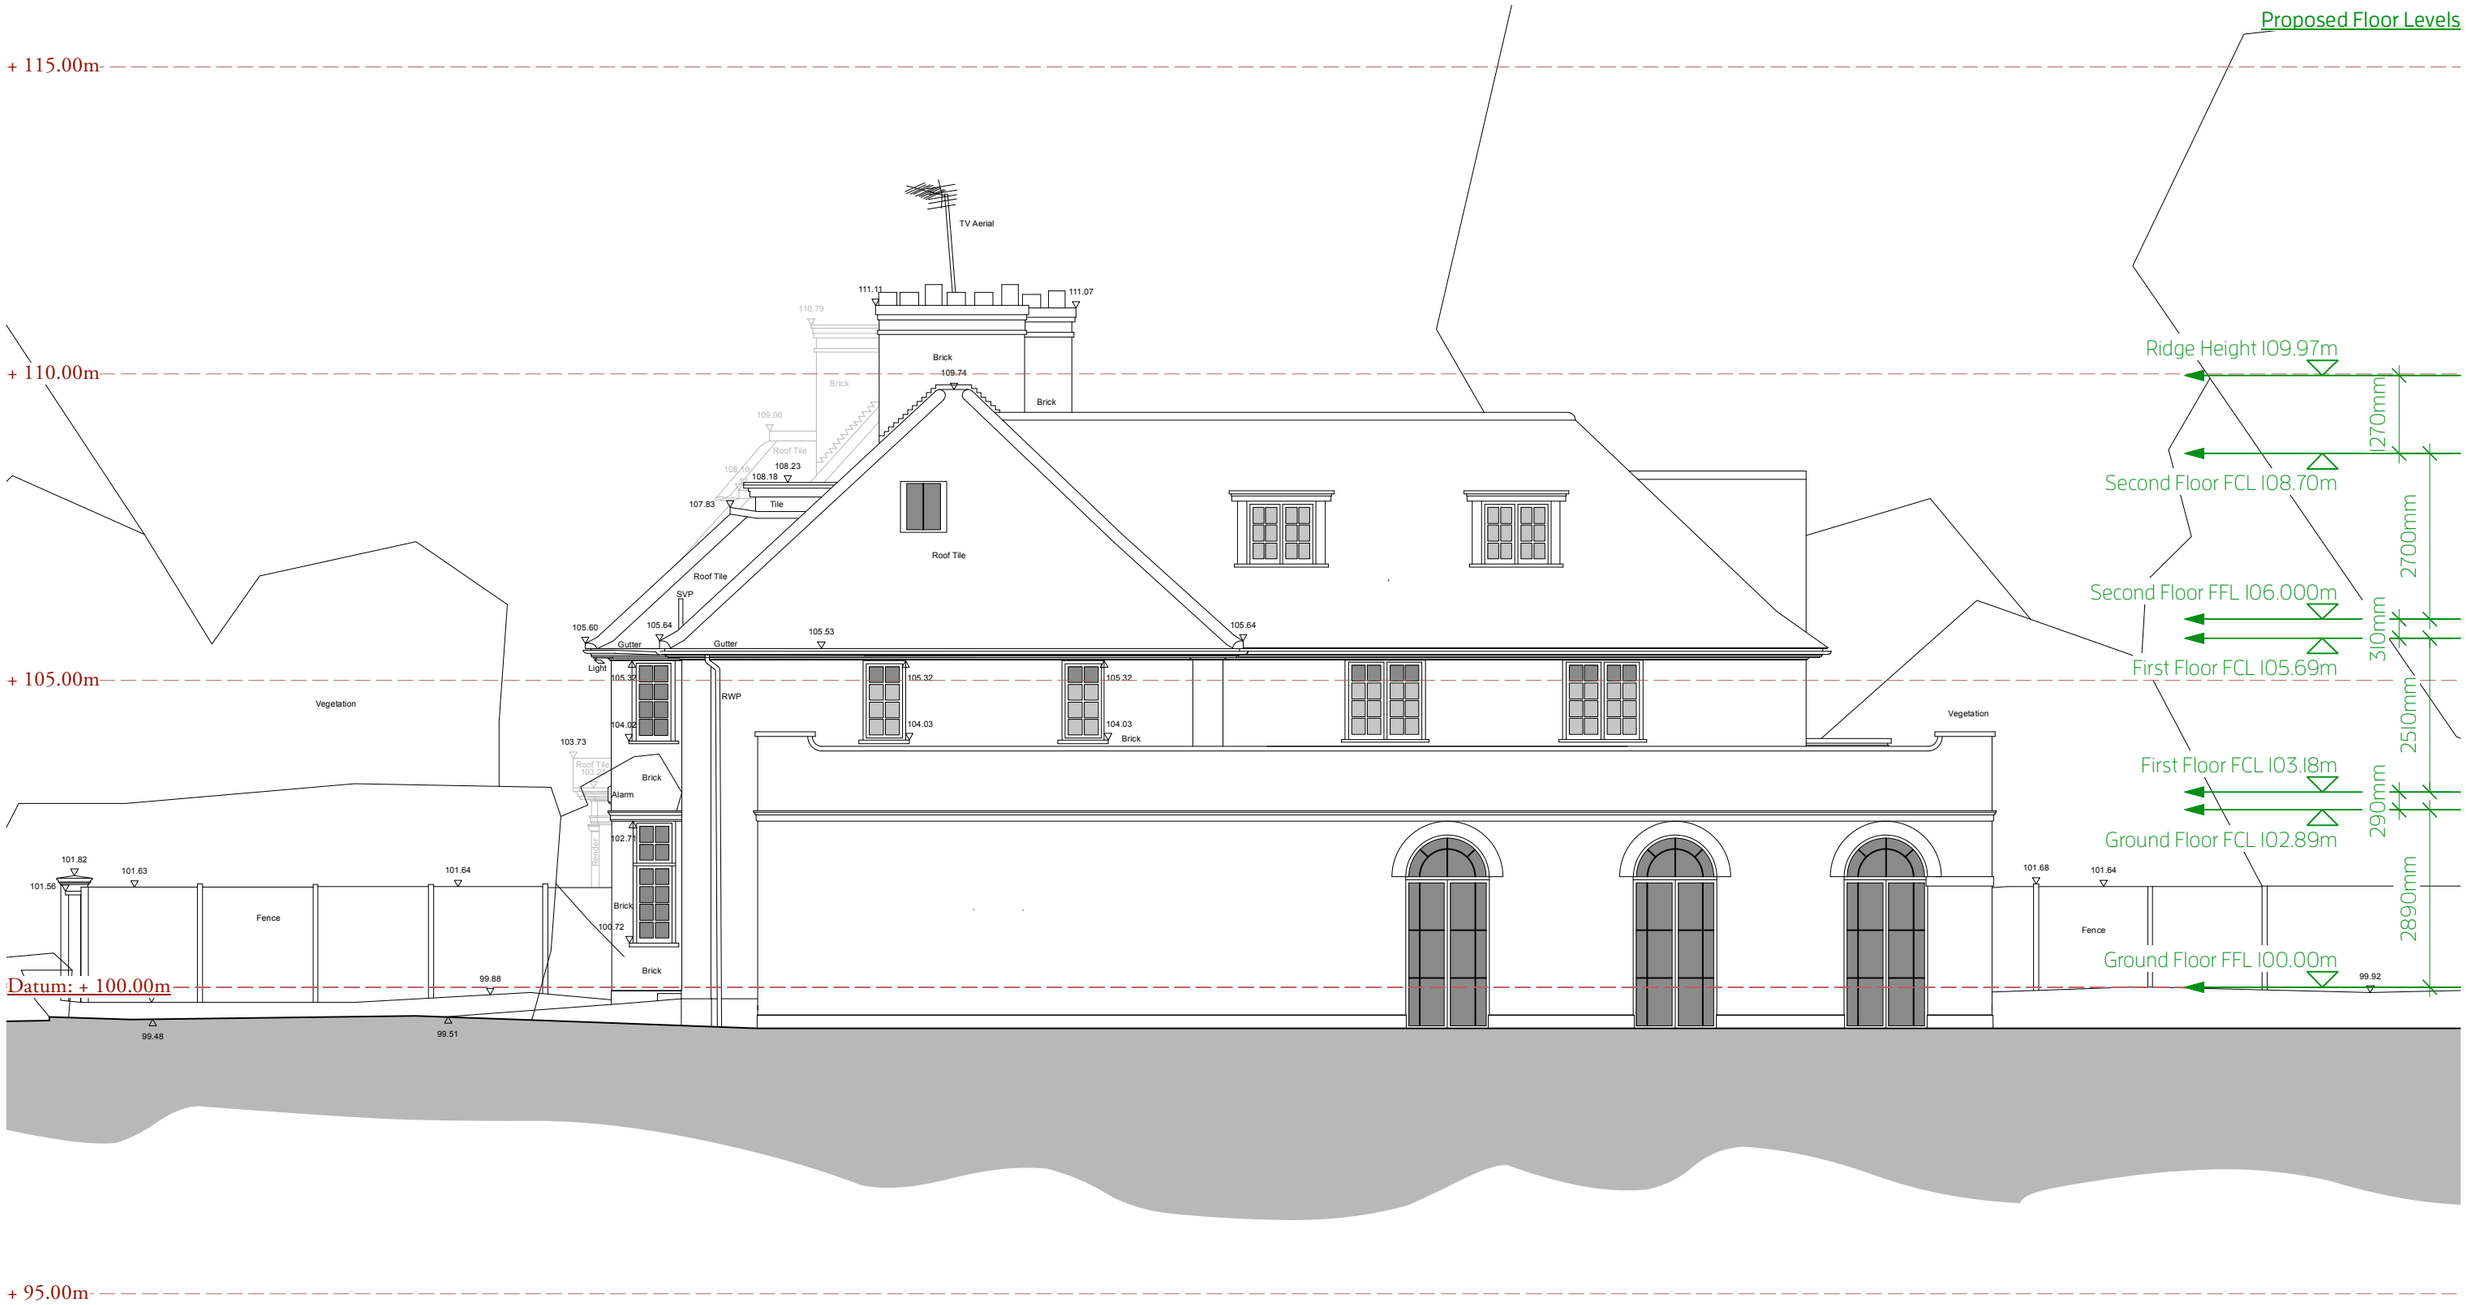

RIBA Plan of Work Stage 3

Proposed Side 01 Elevation

Materials Key

- Clear Glass
- Opaque Glass

0m 5m 10m 15m 20m

Christopher Tredway Architects

3rd Floor, 175 - 176 Tottenham Court Road, London W1T 7NX.
E Mail: office@christredway.co.uk Phone: +44 (0)20 7101 9336

9 Sheldon Avenue

Site: 9 Sheldon Avenue, Highgate, London N6 4JS.
Title: Proposed Side Elevation 01
Date: 16/04/2026

Job No: 145
Drawing No: 145 / AP05
Revision: A
Scale: 1:100 @ 100% A3 L

© Christopher Tredway Architects Ltd. 2026