




RIBA Plan of Work Stage 3

Proposed Side 02 Elevation

Materials Key

- Clear Glass
- Opaque Glass

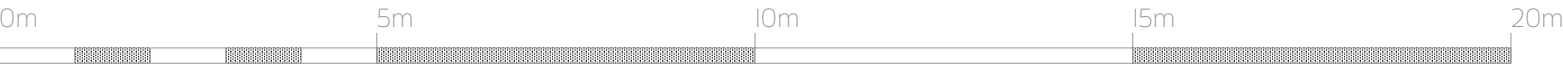

Christopher Tredway Architects

3rd Floor, 175 - 176 Tottenham Court Road, London W1T 7NX.
E Mail: office@chrestredway.co.uk Phone: +44 (0)20 7101 9336

9 Sheldon Avenue

Site: 9 Sheldon Avenue, Highgate, London N6 4JS. Job No: 145
Drawing No: 145 / AP07
Title: Proposed Side Elevation 02 Revision: A
Date: 16/04/2026 Scale: 1:100 @ 100% A3 L
© Christopher Tredway Architects Ltd. 2026