

- PLEASE NOTE:
- ALL DIMENSIONS TO BE CHECKED ON SITE BEFORE FABRICATION. DO NOT SCALE THIS DRAWING BUT USE ONLY FIGURED DIMENSIONS. ANY ERRORS OR OMISSIONS ARE TO BE REPORTED TO THE ARCHITECT IMMEDIATELY.
 - THIS DRAWING IS TO BE READ IN CONJUNCTION WITH ALL THE RELEVANT CONSULTANTS' AND/OR SPECIALISTS' DRAWINGS/DOCUMENTS AND ANY DISCREPANCIES OR VARIATIONS ARE TO BE NOTIFIED TO THE ARCHITECT BEFORE WORK COMMENCES.
 - ALL DRAWINGS AND DESIGNS ARE COVERED BY DESIGN RIGHT (INTELLECTUAL PROPERTY), AND MAY NOT BE DISTRIBUTED, COPIED OR ISSUE WITHOUT WRITTEN PERMISSION OF LUCIA PFLUCKER ARCHITECTURE.
 - ALL DESIGN CONCEPTS ARE THE SOLE PROPERTY OF LUCIA PFLUCKER ARCHITECTURE AND NO ADAPTATIONS, REPRODUCTIONS OR COPIES MAY BE MADE WITHOUT WRITTEN PERMISSION OF LUCIA PFLUCKER ARCHITECTURE.

ADDITIONAL NOTES:

REVISIONS:


No	DATE	DESCRIPTION	BY
00	25.05.2026	FOR INFORMATION	LP

Client
PRIVATE CLIENT

Project
9 Addington Road, London N4 4RP


Title
Double Glazing Detail

Scale 1 / 2	Dwg. No. SK-12	Rev. 00
Date 25/05/26		
Drawn LP	Project Number 0081	
Checked LP		

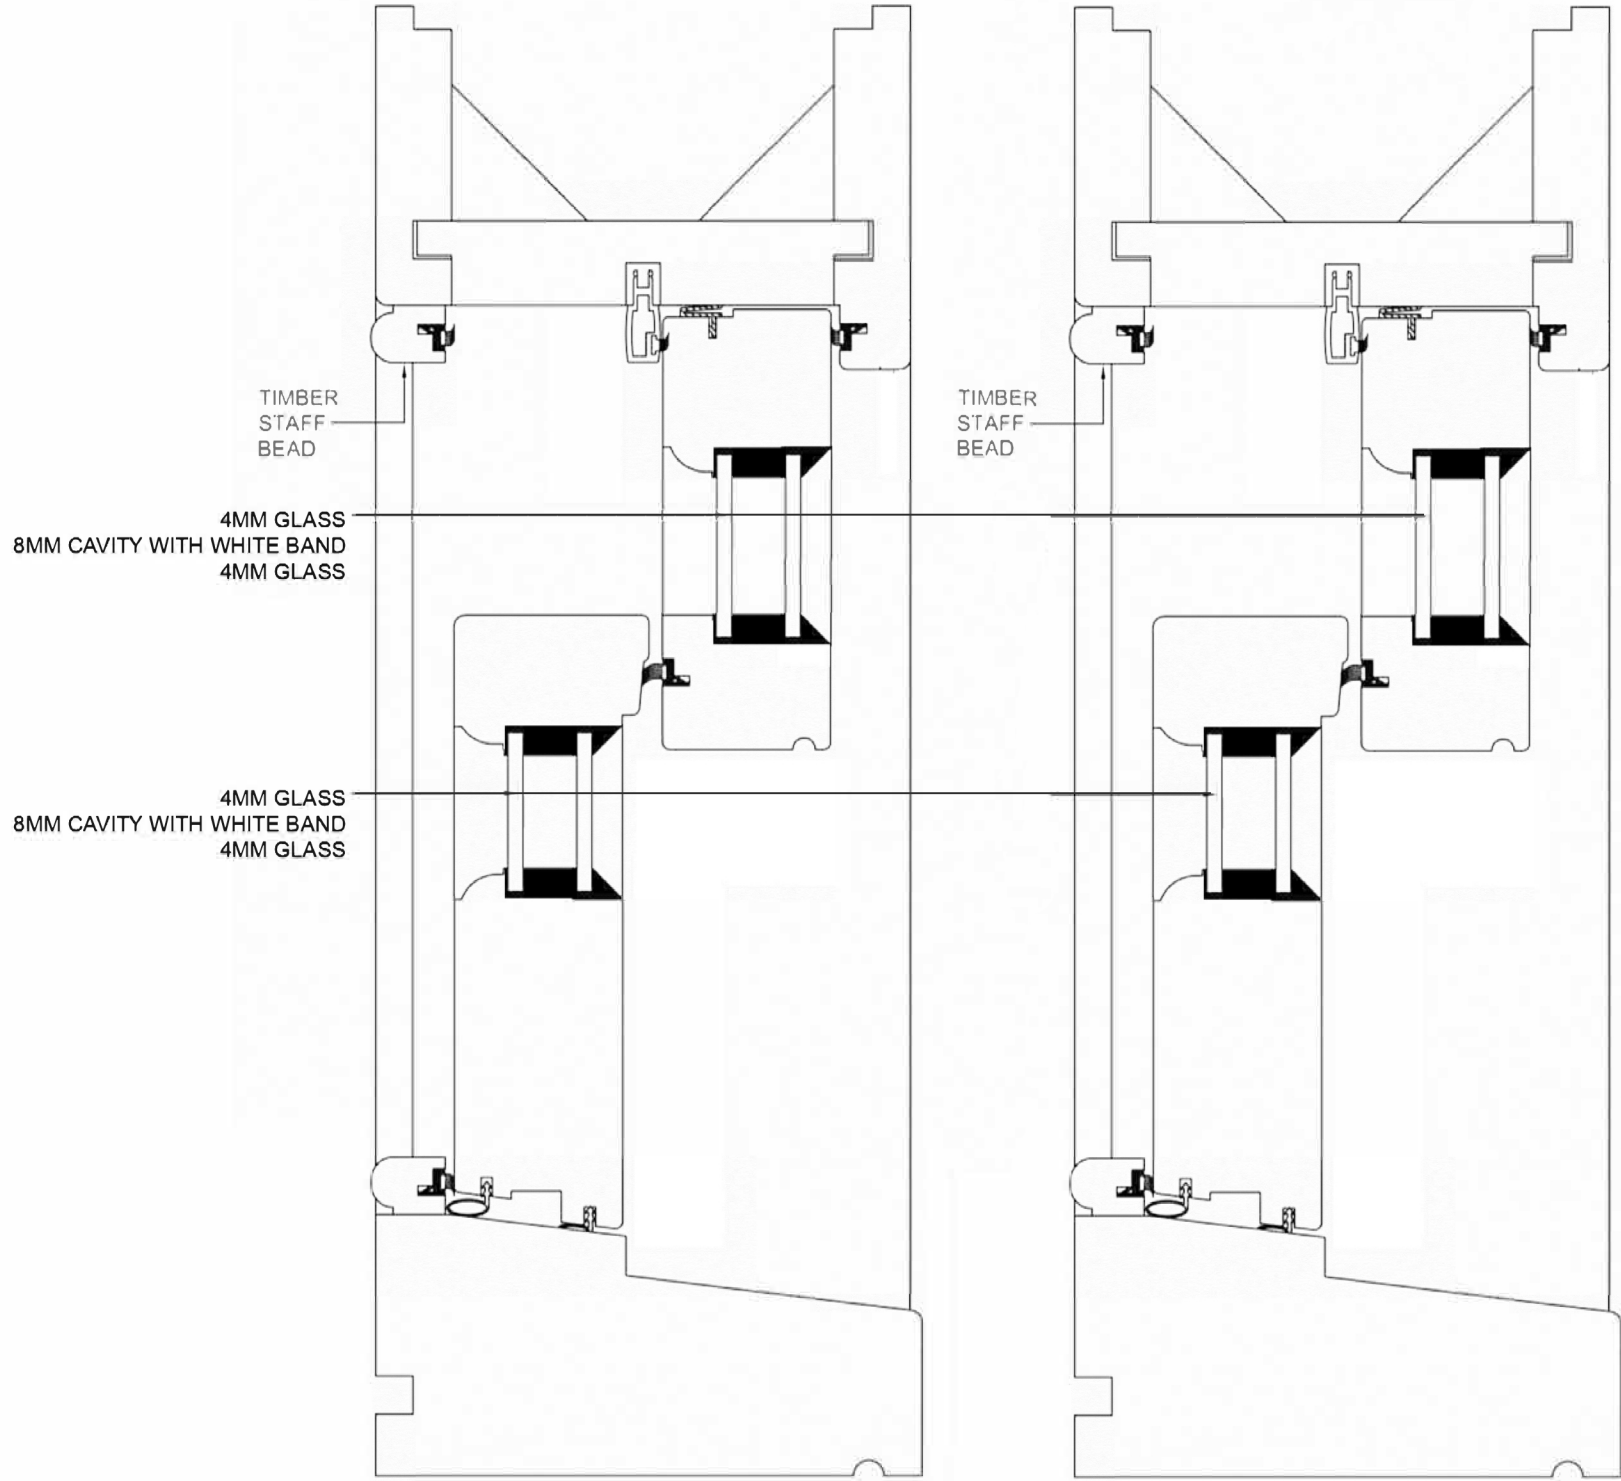


Proposed Double Glazing Head Detail
SCALE:1:2@A3

Existing Double Glazing Head Detail
SCALE:1:2@A3

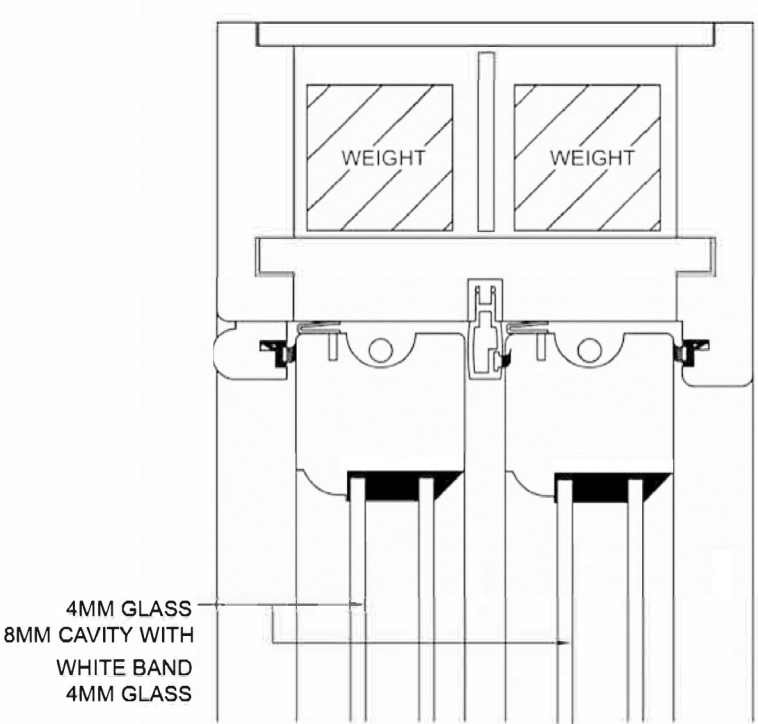

Proposed Double Glazing Jamb Detail
SCALE:1:2@A3

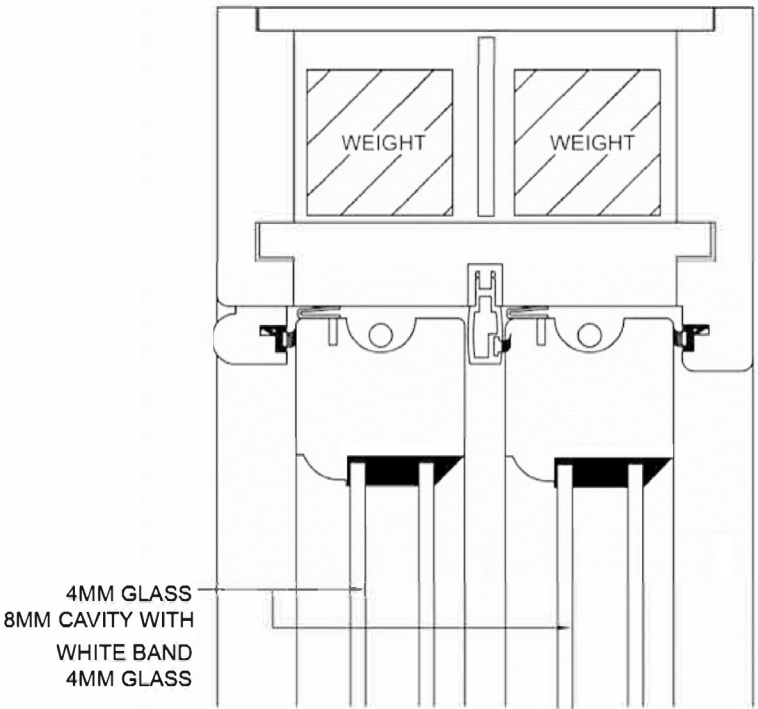

Existing Double Glazing Jamb Detail
SCALE:1:2@A3

