


9 Addington road, N4 4RP
Site / Block Plan Proposed

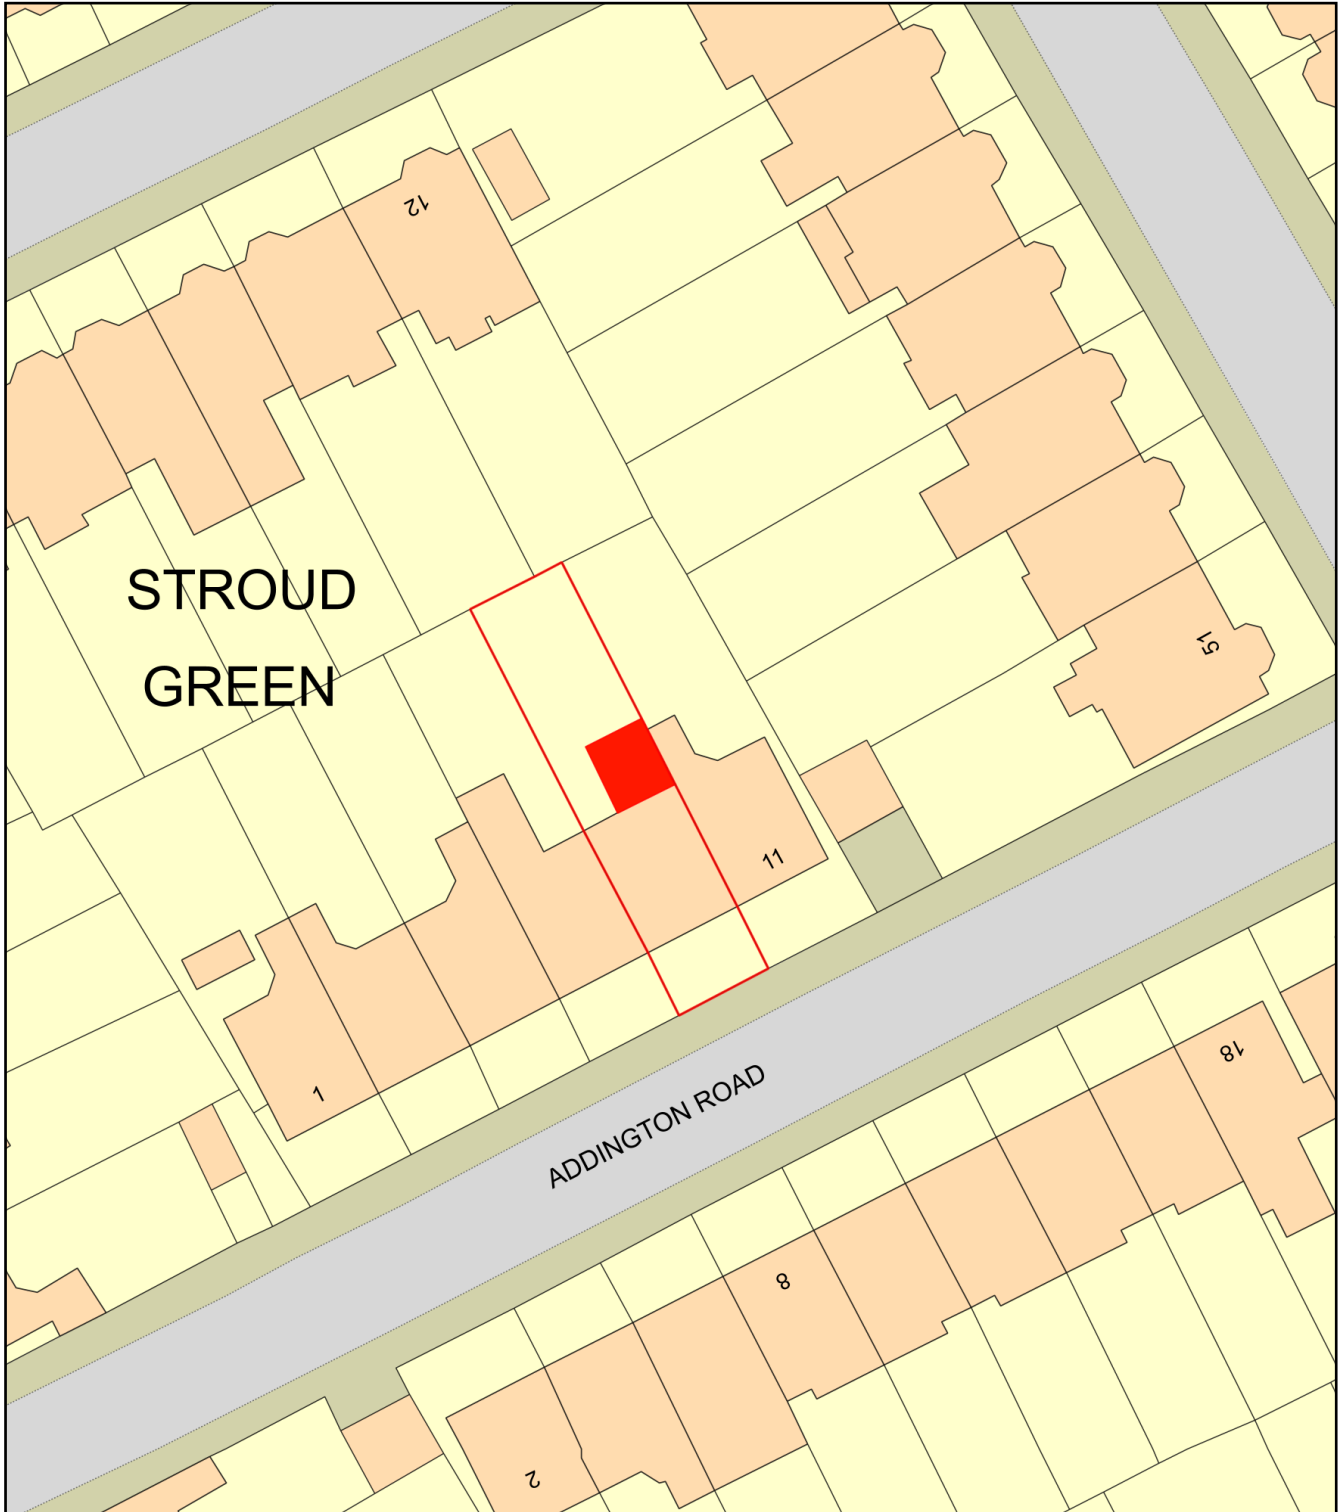

0 20
Metres



Plan Produced for: 9 Addington Road

Date Produced: 25 May 2026

Plan Reference Number: TQRQM26145183849846

Scale: 1:500 @ A4