


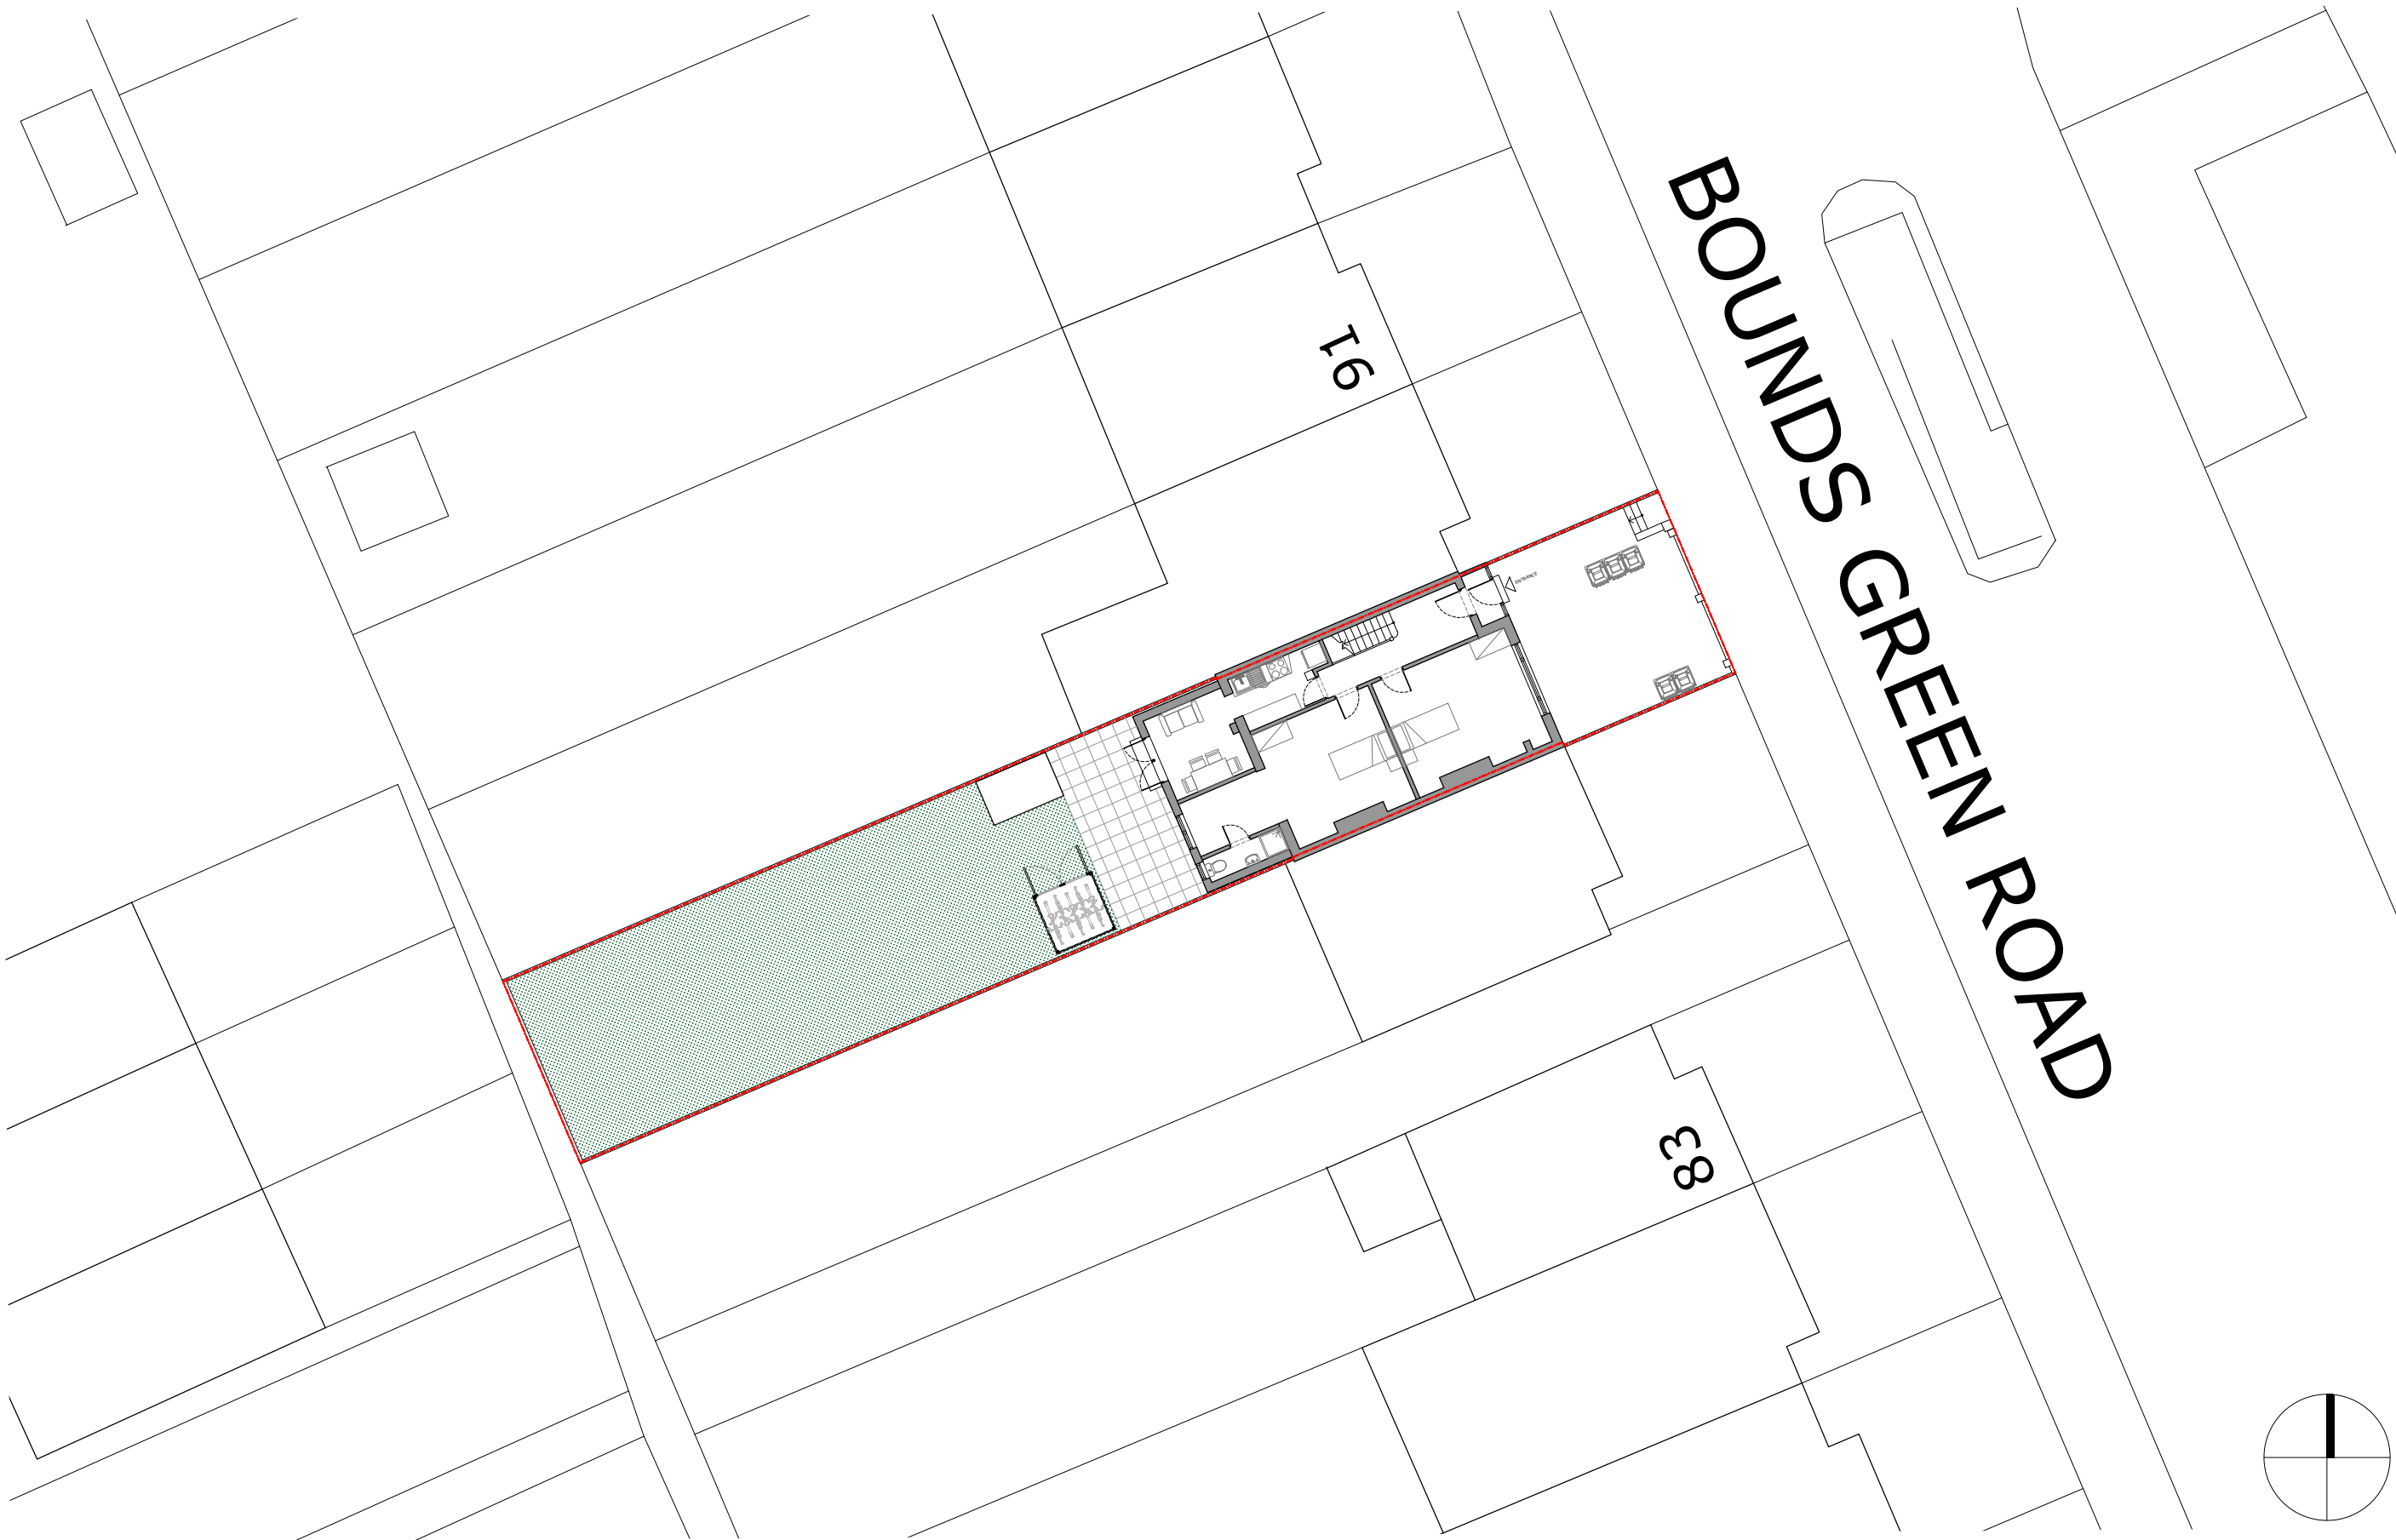

PLEASE NOTE
1. All dimensions to be verified on site.
2. All dimensions are in millimeters.
3. No work shall commence until all approvals and agreements have been obtained.
These include, Planning, Building Regulations, Water and party Wall.
4. The Copyright of this drawing belongs to Adv Planning Limited T/A Advance Architecture.



Drawn By	RA
Checked By	KK

PROJECT STATUS

PLANNING
BLOCK PLAN

PROJECT

87 BOUNDS GREEN ROAD, WOOD GREEN, LONDON, N22 8DF

SHEET
JOB No.

BLOCK PLAN
-

DRAWING NUMBER
DATE

P111
27/05/2026

REV

**ADVANCE**
ARCHITECTURE
ARCHITECTURE / PLANNING / LICENSING

352 Green Lanes, Palmers Green,
London N13 5TJ - 020 8801 6601

www.advancearchitecture.co.uk
info@advancearchitecture.co.uk