



EXISTING GROUND FLOOR

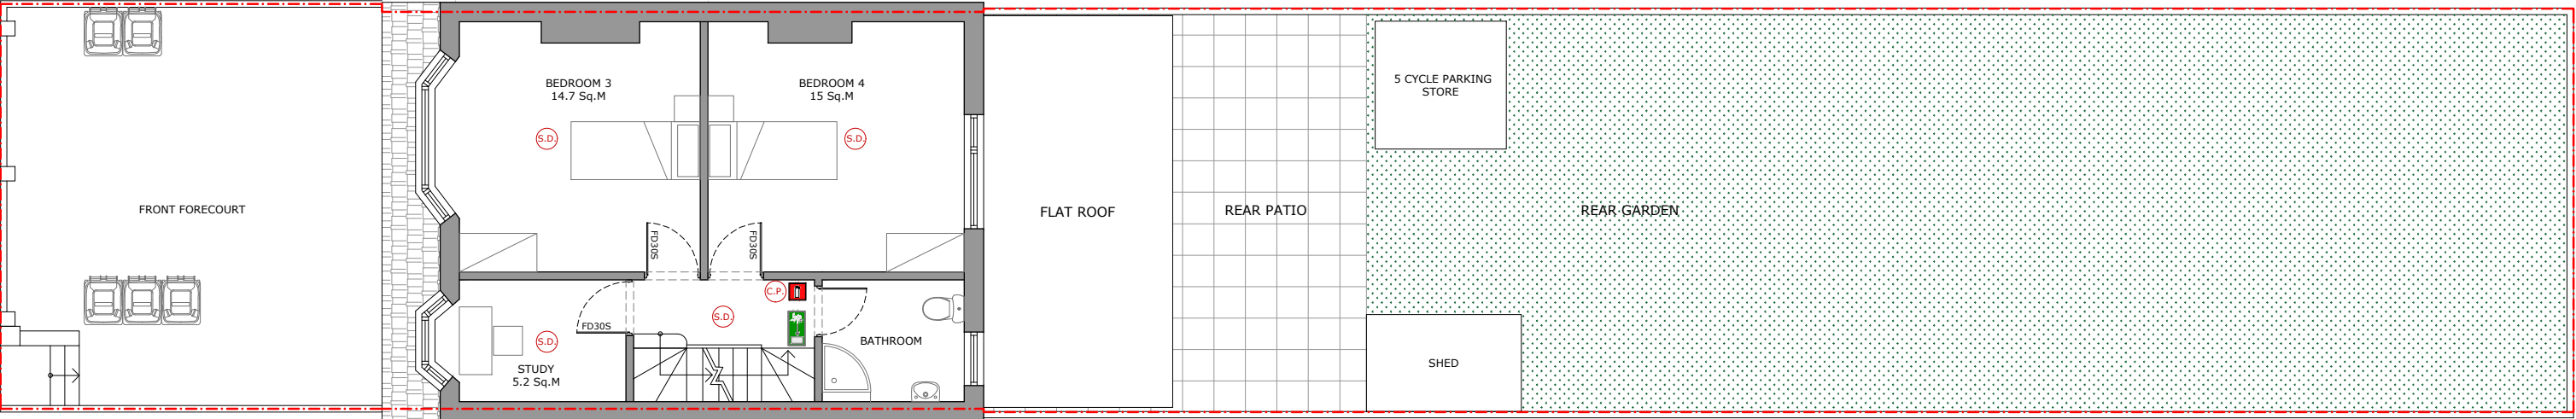


EXISTING FIRST FLOOR

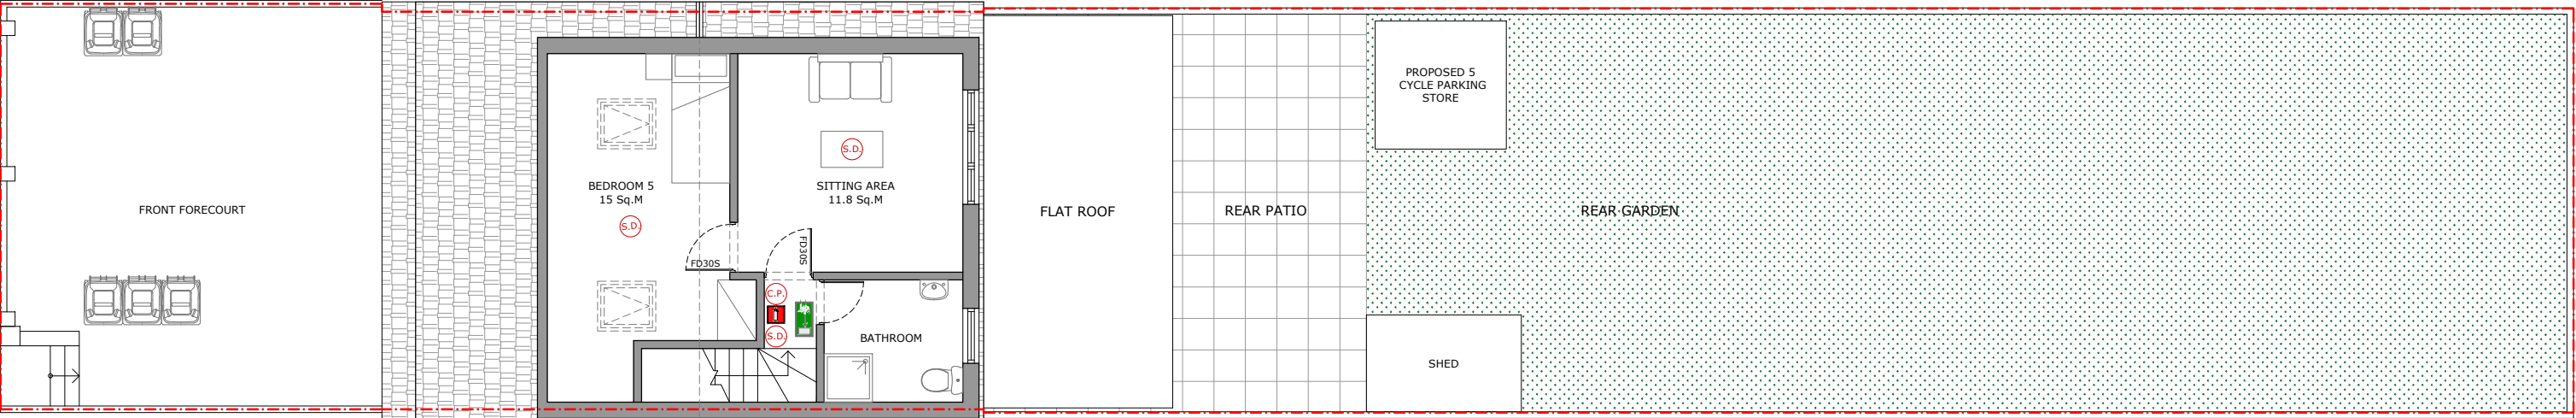

EXISTING LOFT

KEY LEGEND	
	CALL POINT
	SMOKE DETECTOR
	HEAT DETECTOR
	FIRE EXTINGUISHER
	EMERGENCY LIGHTING
	30MINS FIRE DOOR SELF CLOSING

PLEASE NOTE
1. All dimensions to be verified on site.
2. All dimensions are in millimeters.
3. No work shall commence until all approvals and agreements have been obtained. These include, Planning, Building Regulations, Water and party Wall.
4. The Copyright of this drawing belong to Adv Planning Limited T/A Advance Architecture.

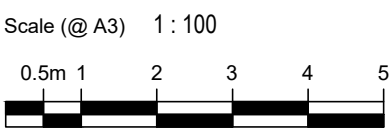

Drawn By	RA
Checked By	KK

PROJECT STATUS

PLANNING
EXISTING FLOOR
PLANS

PROJECT

87 BOUNDS GREEN
ROAD, WOOD GREEN,
LONDON, N22 8DF

SHEET
JOB No.

PLANS
-

DRAWING
NUMBER
DATE

P110
27/05/2026

REV

352 Green Lanes, Palmers Green,
London N13 5TJ - 020 8801 6601

www.advancearchitecture.co.uk
info@advancearchitecture.co.uk