




- Key**
- Towers
 - 100m buffer
 - Vegetation clearance

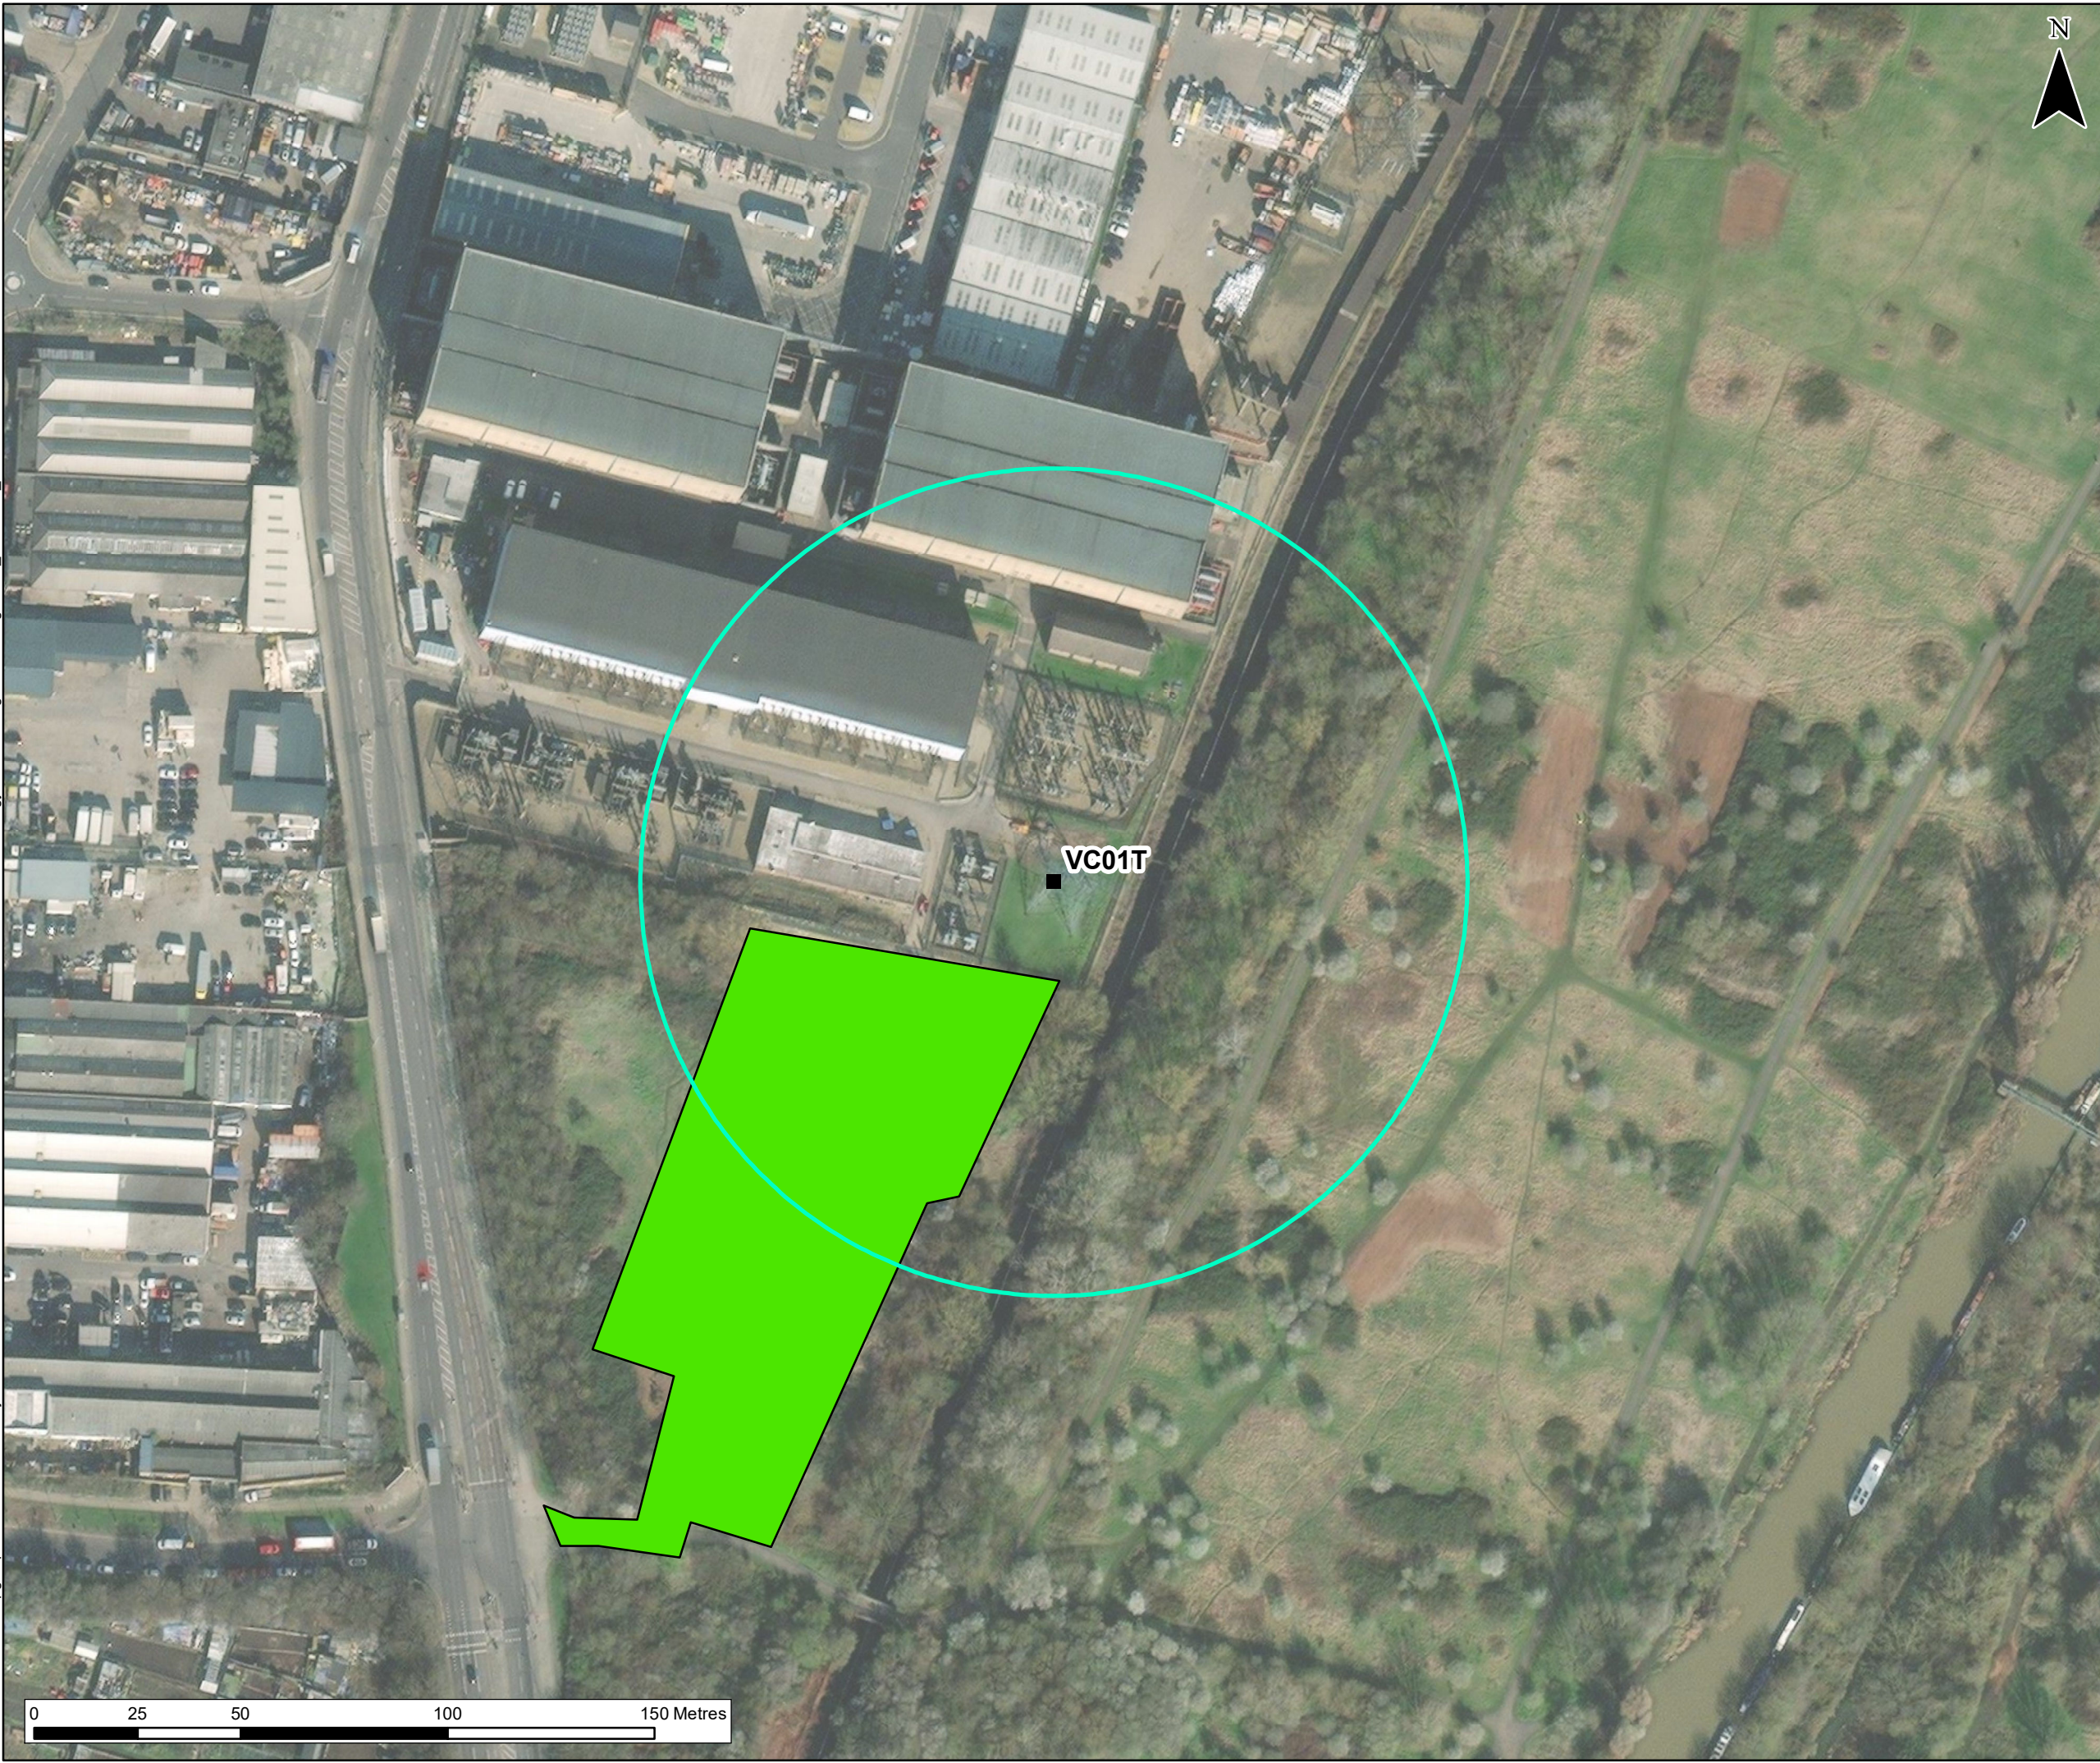

CONTAINS OS DATA © CROWN COPYRIGHT AND DATABASE RIGHT 2024				
P01	FK	CH	CD	19/12/2025
FIRST DRAFT ISSUE				
REVISION	DRAWN	CHECKED	APPROVED	DATE
DESCRIPTION				
				
Client Name: National Grid				
PROJECT TITLE: North London Reinforcement – DCO Stage 4a				
DRAWING TITLE: Vegetation clearance map				
STATUS: FINAL				
DRAWN: FK	CHECKED: CH	APPROVED: PJ	AUTHORISED: CD	
SCALE @ A3 SIZE: 1:1,500		DATE: 19/12/2025	REVISION: P01	
DRAWING NUMBER: Figure 2				