


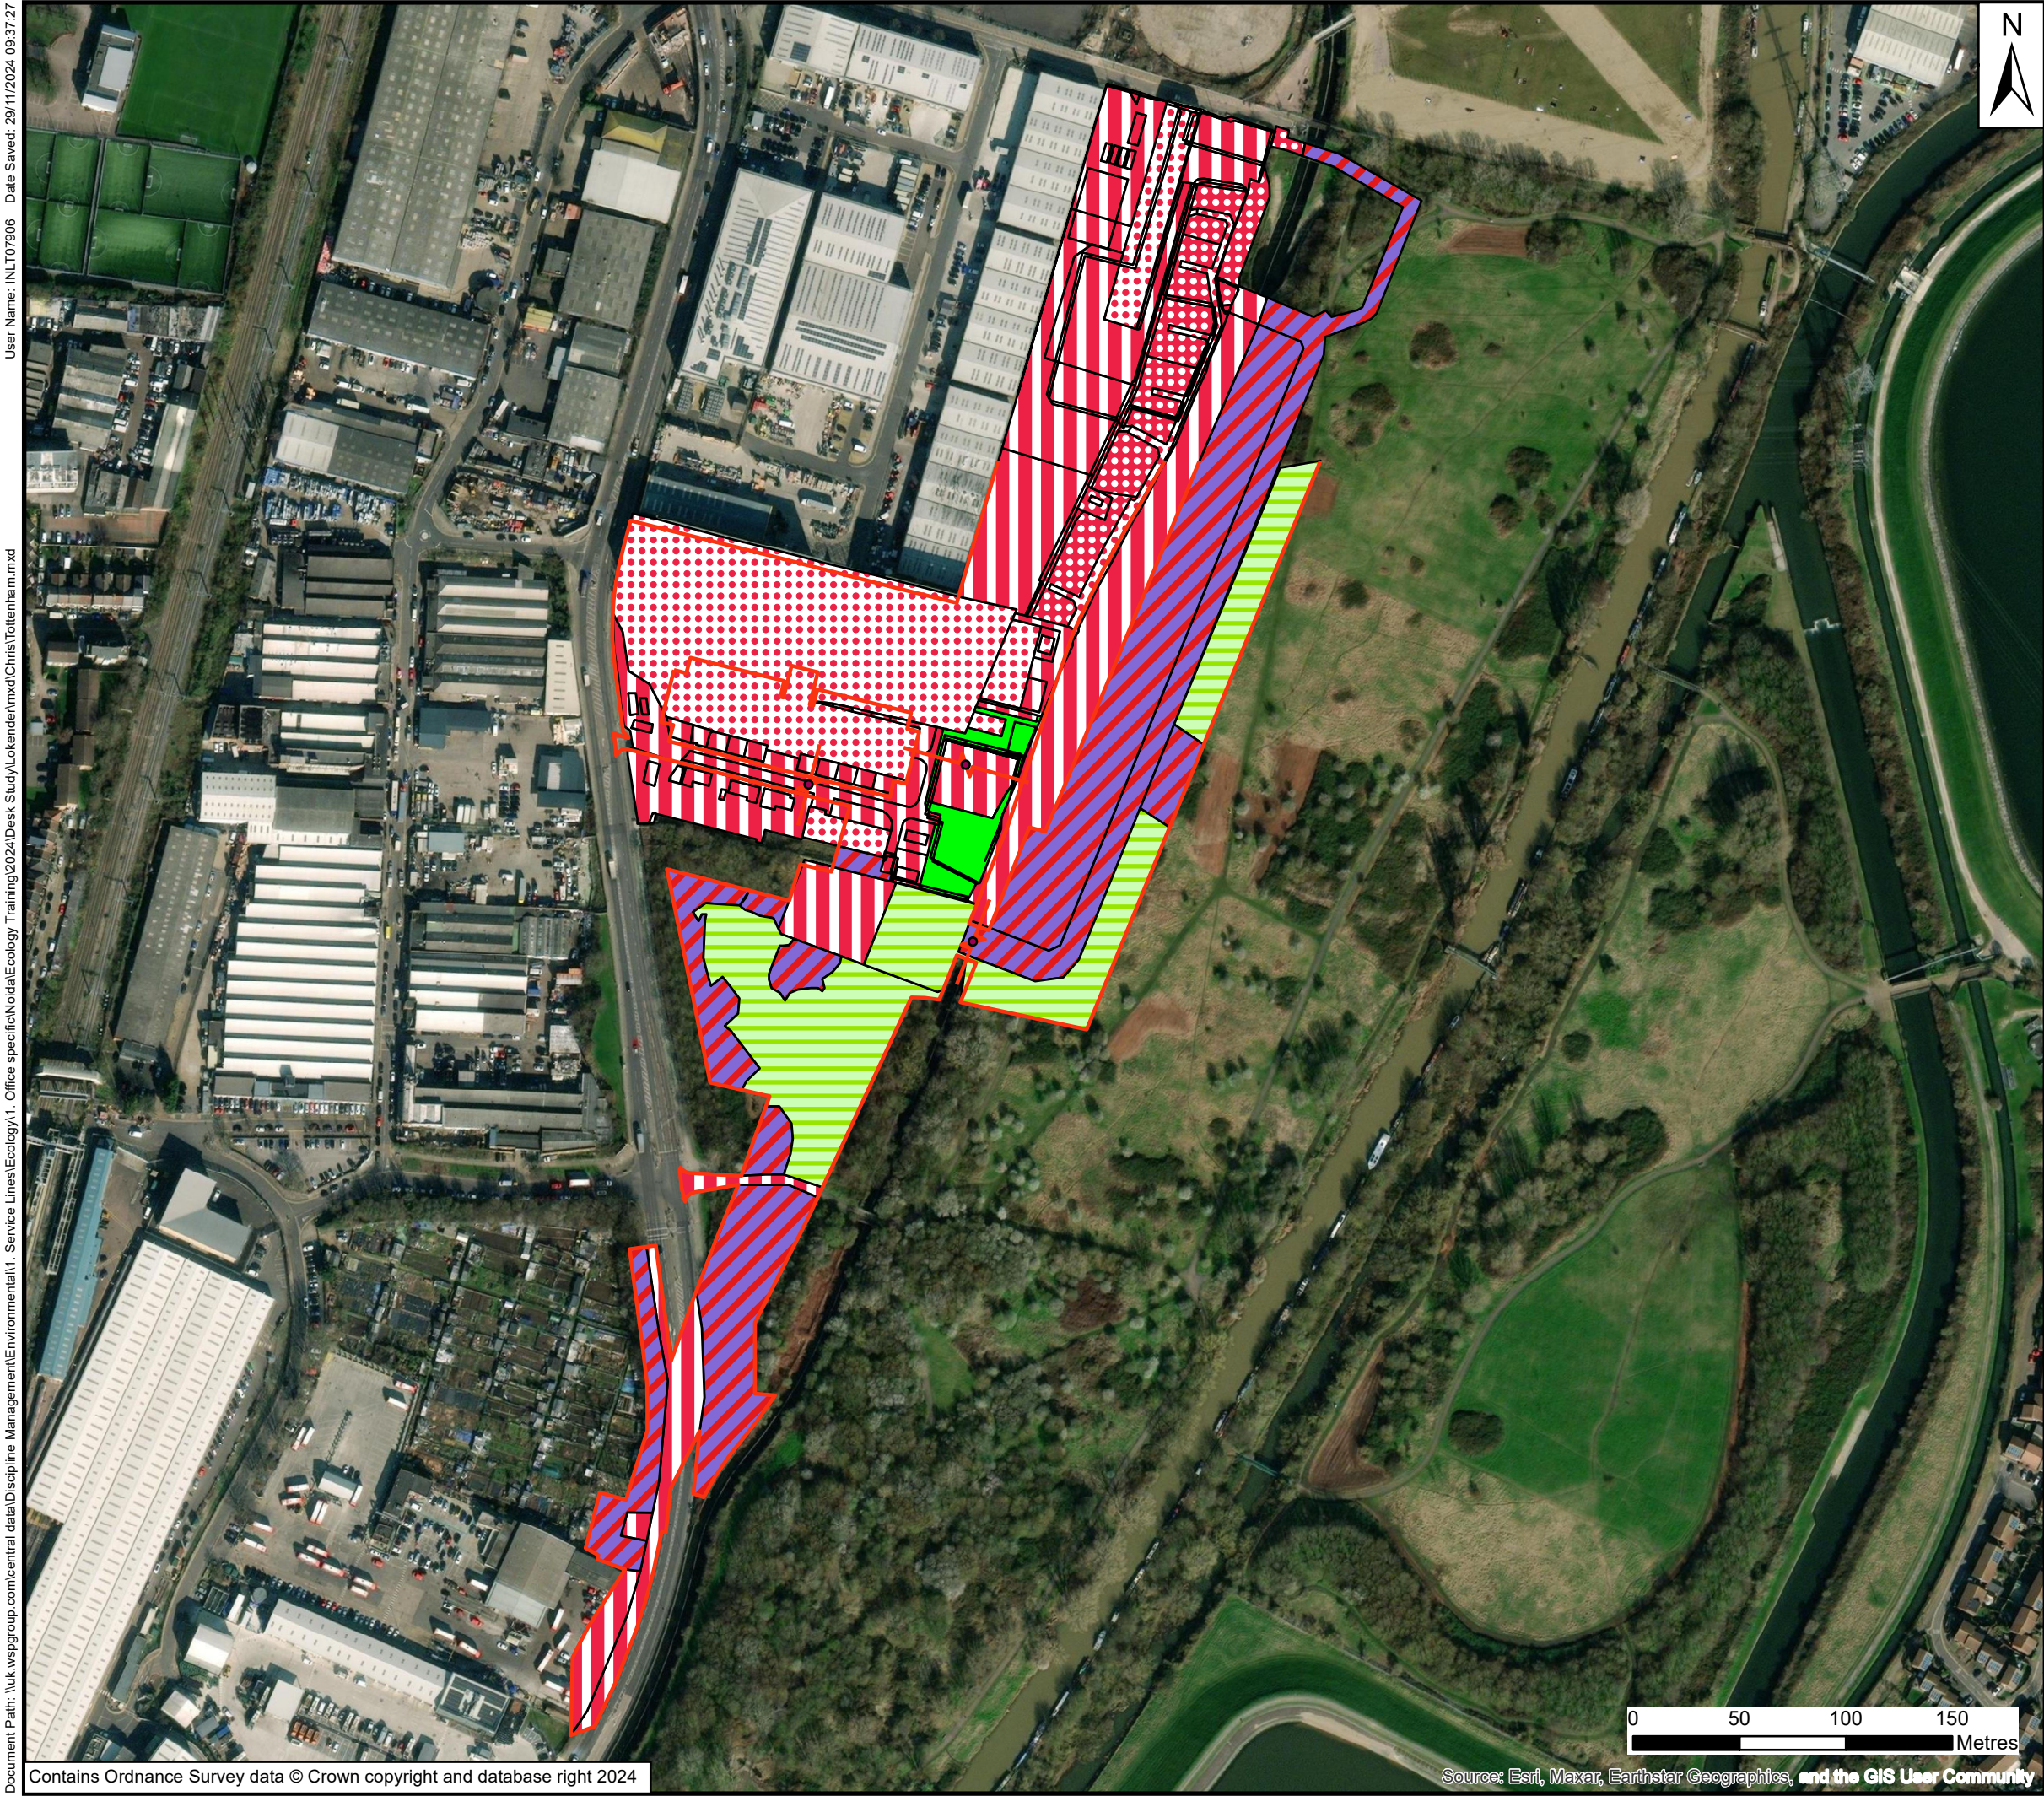

N

Key

Redline boundary

Habitat description

g3c - other neutral grassland

g4 - modified grassland

h3 - dense scrub

u1b - developed land, sealed surface

u1b5 - buildings

u1c - artificial unvegetated unsealed surface

w1f - lowland mixed deciduous woodland



Client:	National Grid		
Project:	North London Reinforcement Project: Substation Works		
Title	UKHab Baseline Map - Tottenham Substation		
Drawing No:	01	Drawn:	LT
Date:	02/12/2024	Checked:	CH
Scale:	3,000 @ A3	Approved:	XXX