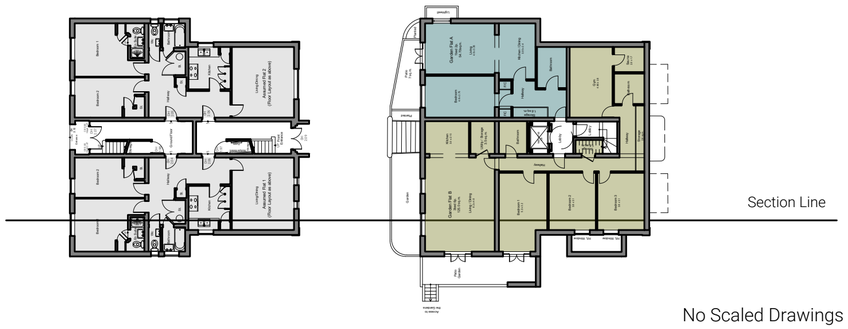

No Scaled Drawings

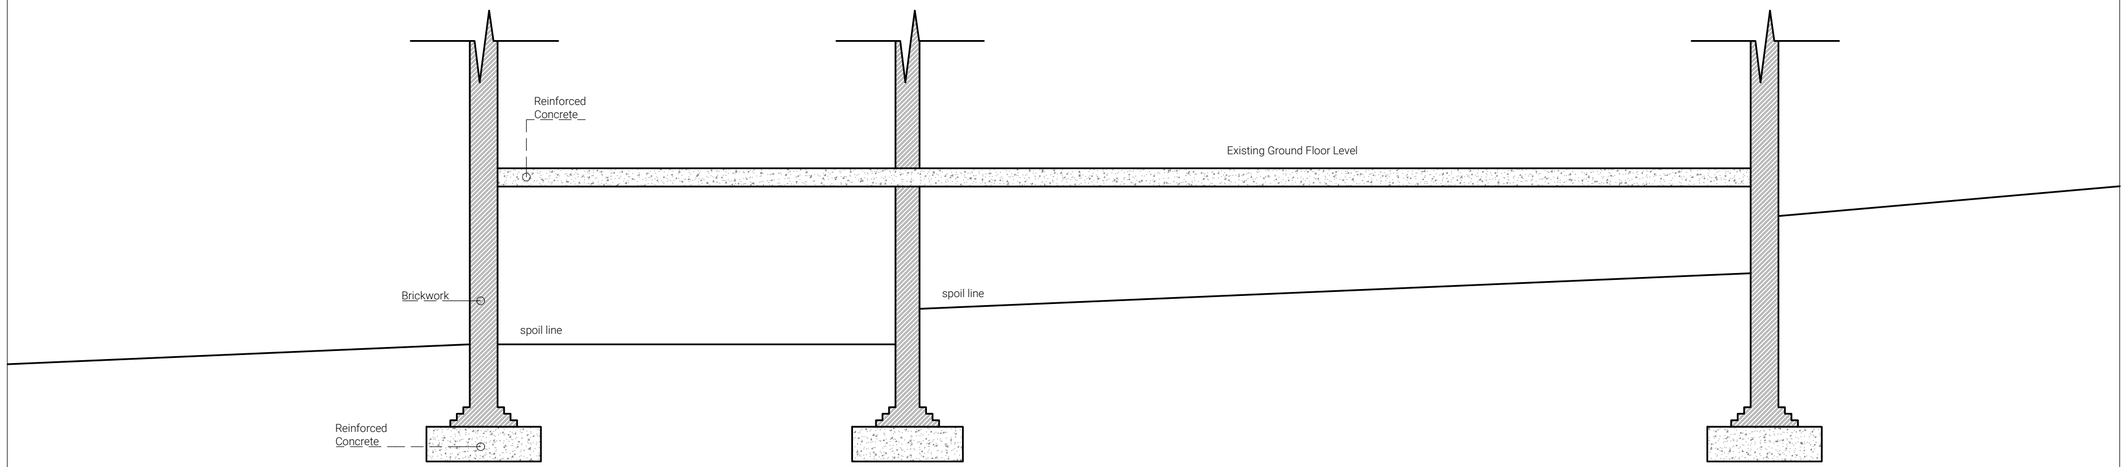

EXISTING

Datum 100.000m

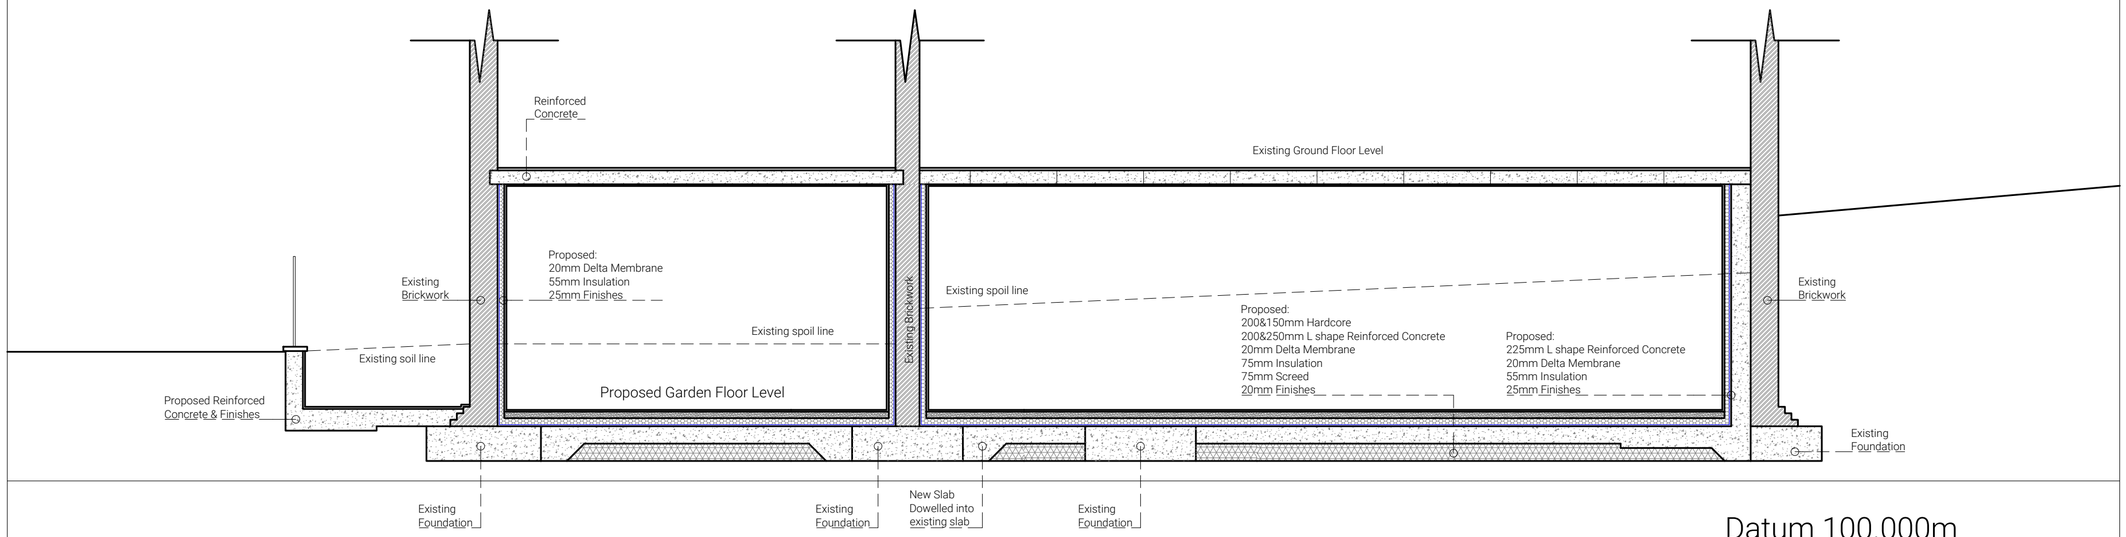

Datum 100.000m

PROPOSED

GENERAL NOTES

- All dimensions noted are in mm.
- All dimensions to be checked and verified by the contractor before commencement of any item of work on site.
- Architectural drawings must always be read in conjunction with all other relevant services drawings and contract documents. Any discrepancies should be reported to the architect and the engineer for clarification and verification.

REVISION

Rev.	Description	Date

0 1m 2m 3m 4m

0 5ft 10ft

PROJECT DETAILS

Project Name & Address

Elm Court
Cholmeley Park London N6 5EJ

DRAWING DETAILS

Drawing Title

EXISTING AND PROPOSED FOUNDATION SECTIONS

Drawing No.

P.22

Rev.

Scale 1:50 at A2

Date April 2026

Author Aggeliki Lymperopoulou

E: aglympero@gmail.com A: 382 Kenton Road - HA3 8DP

WORK IN PROGRESS.
architecture . design .