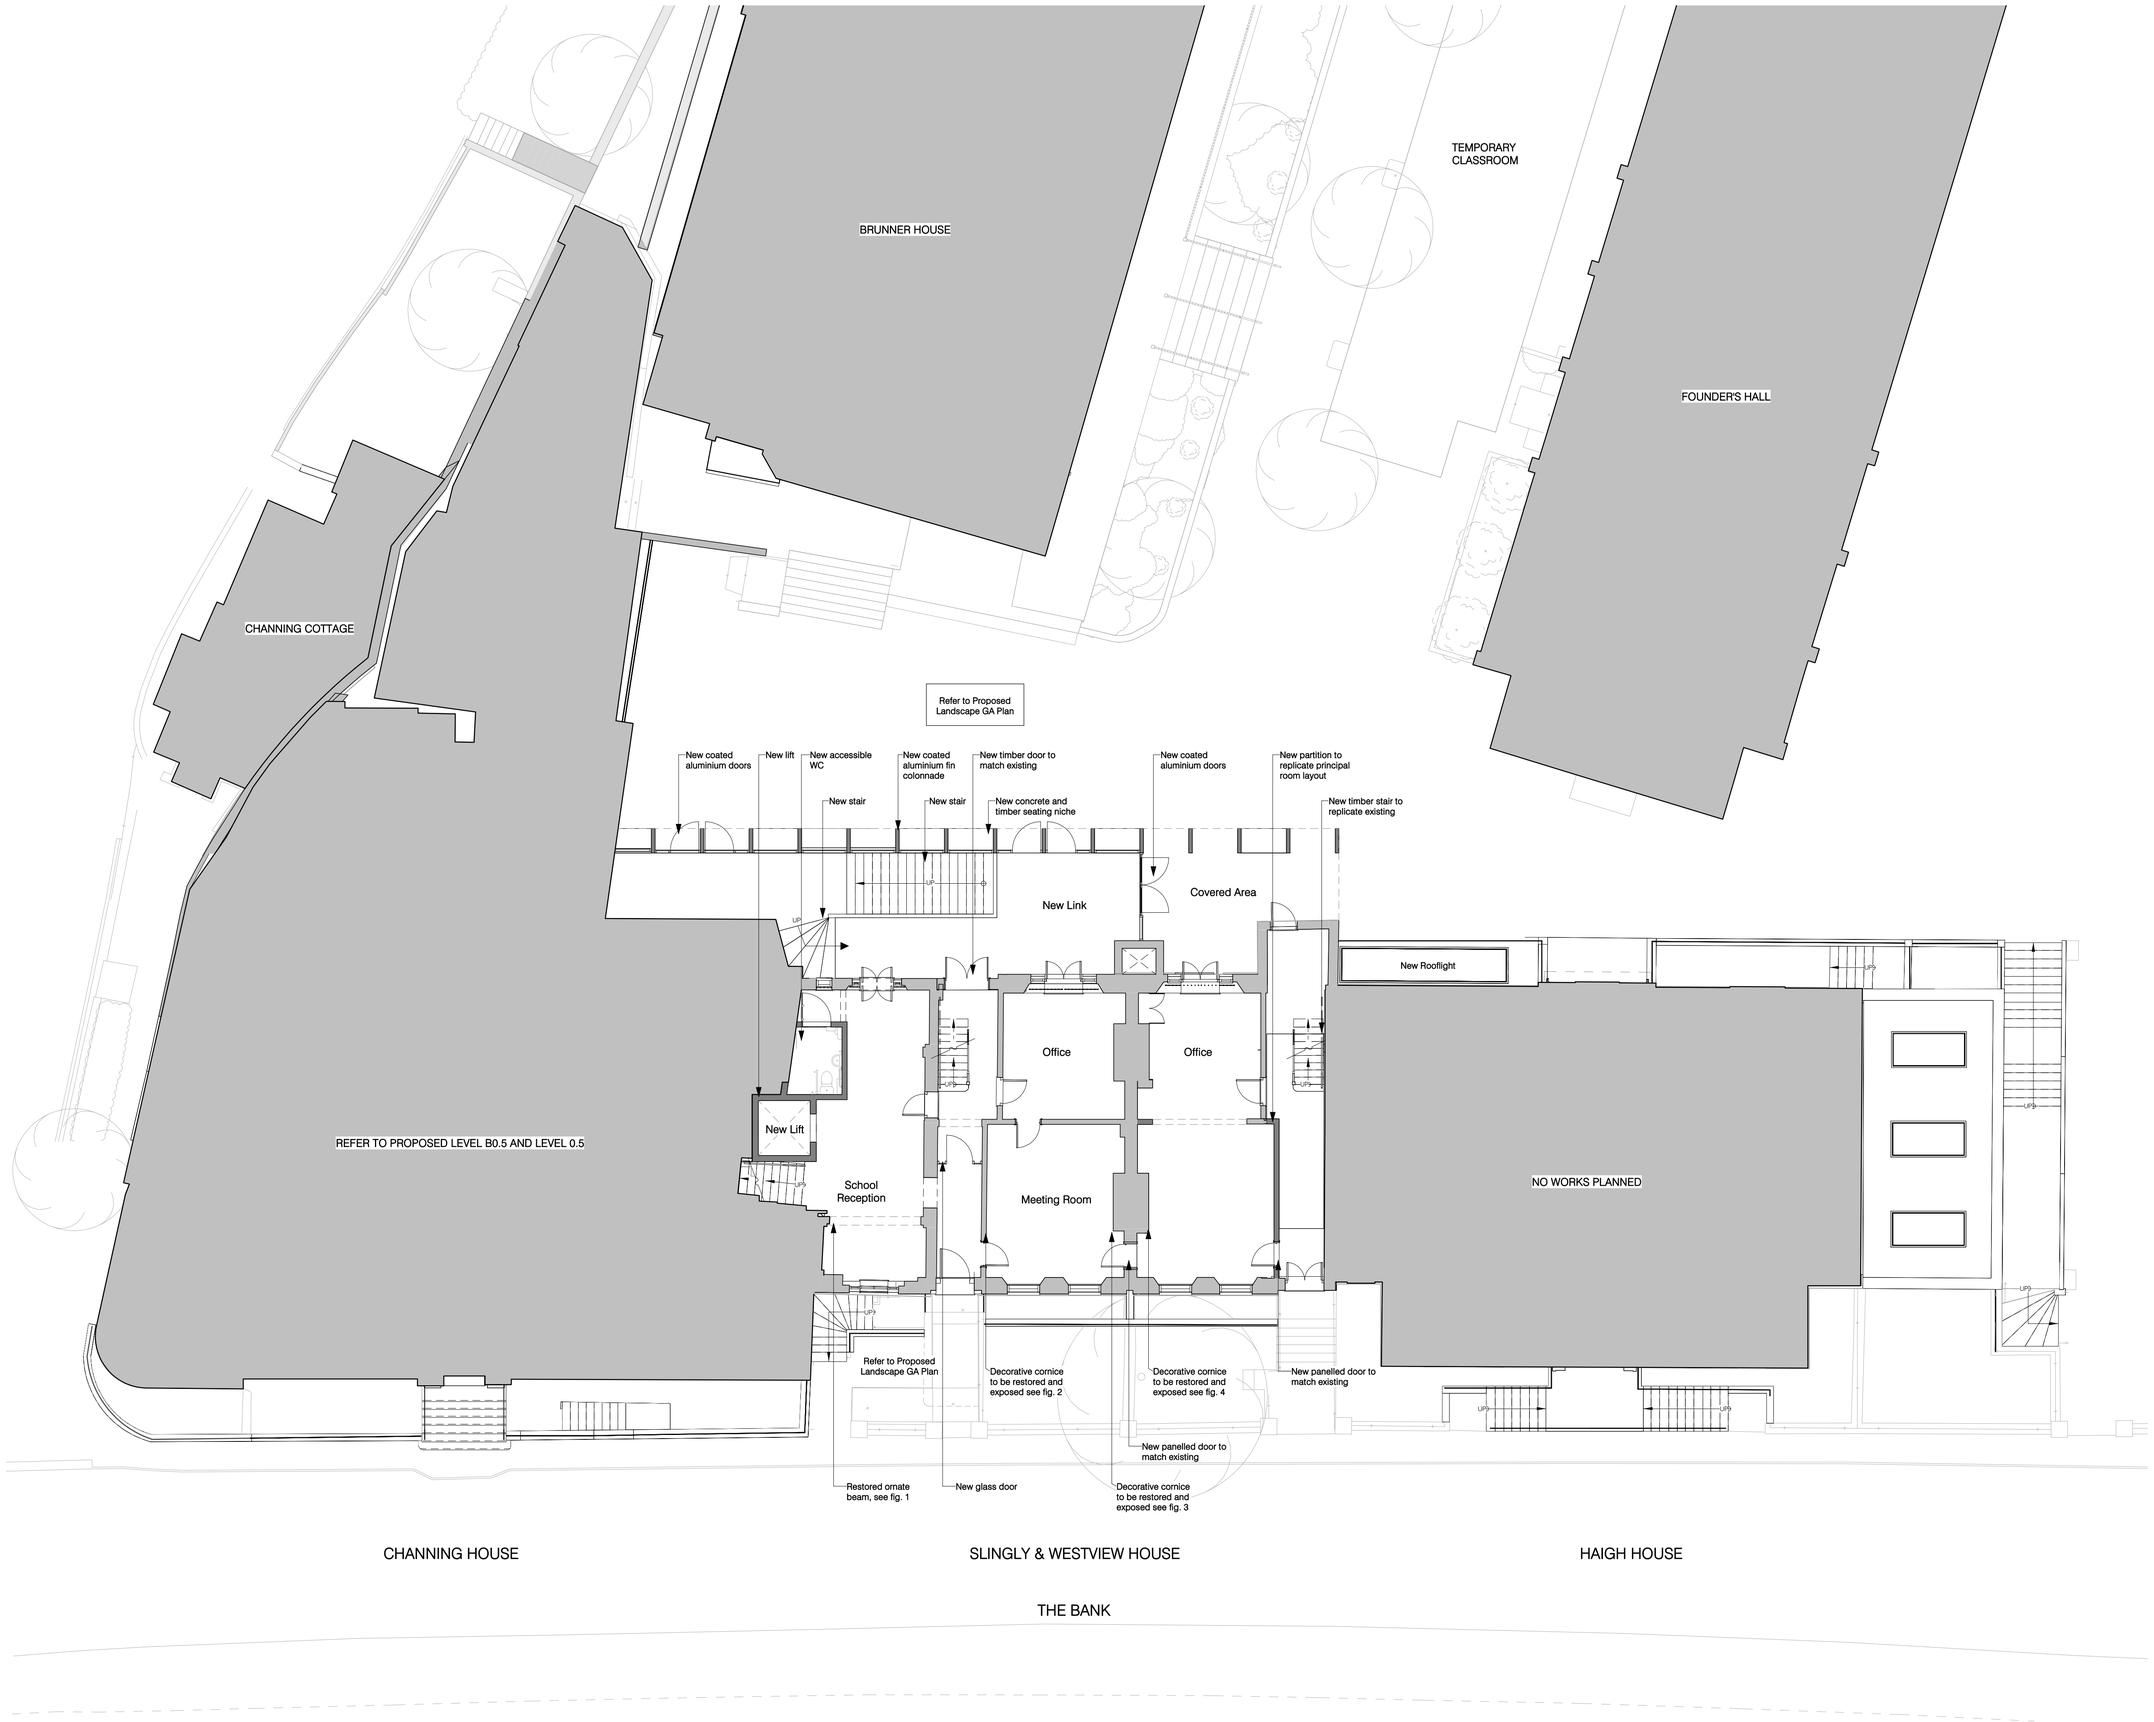

Copyright: Nugent Vallis Brierley LTD.
Trading As: NVB Architects and NVB Landscape
Registered: In the UK (2471929)

Address: Rook Lane Chpael, Bath Street
Frome, Somerset, BA11 1DN

Contact: 01373 468 030
mailbox@nvbarchitects.co.uk

Disclaimer: Responsibility will not be accepted for errors made in scaling from this drawing. Figured dimensions only must be used

Scale: 1:100 @ A1 (1:200 @ A3)

1	2	3	4	5	6	7	8	9	10m

Key

Existing walls

Proposed walls

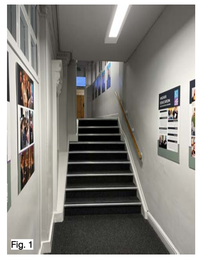
Fig. 1

Fig. 2

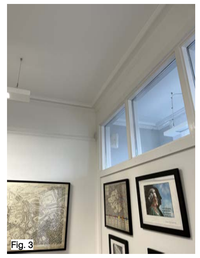
Fig. 3

Fig. 4

Rev.	Description	Date
P06	Planning Issue	23/02/2024

Client & Project
Channing School
Main School Building

Document Title
Proposed Plan
Level 0

Project Stage	Purpose	Scale
RIBA 3	PLANNING ISSUE	1:100 @A1

Document Reference.	Revision	Status
CHA-NVB-MSB-00-DR-A-2102	P06	S2

NVB Architects
ROOK LANE

NVB Project Ref. - 2339

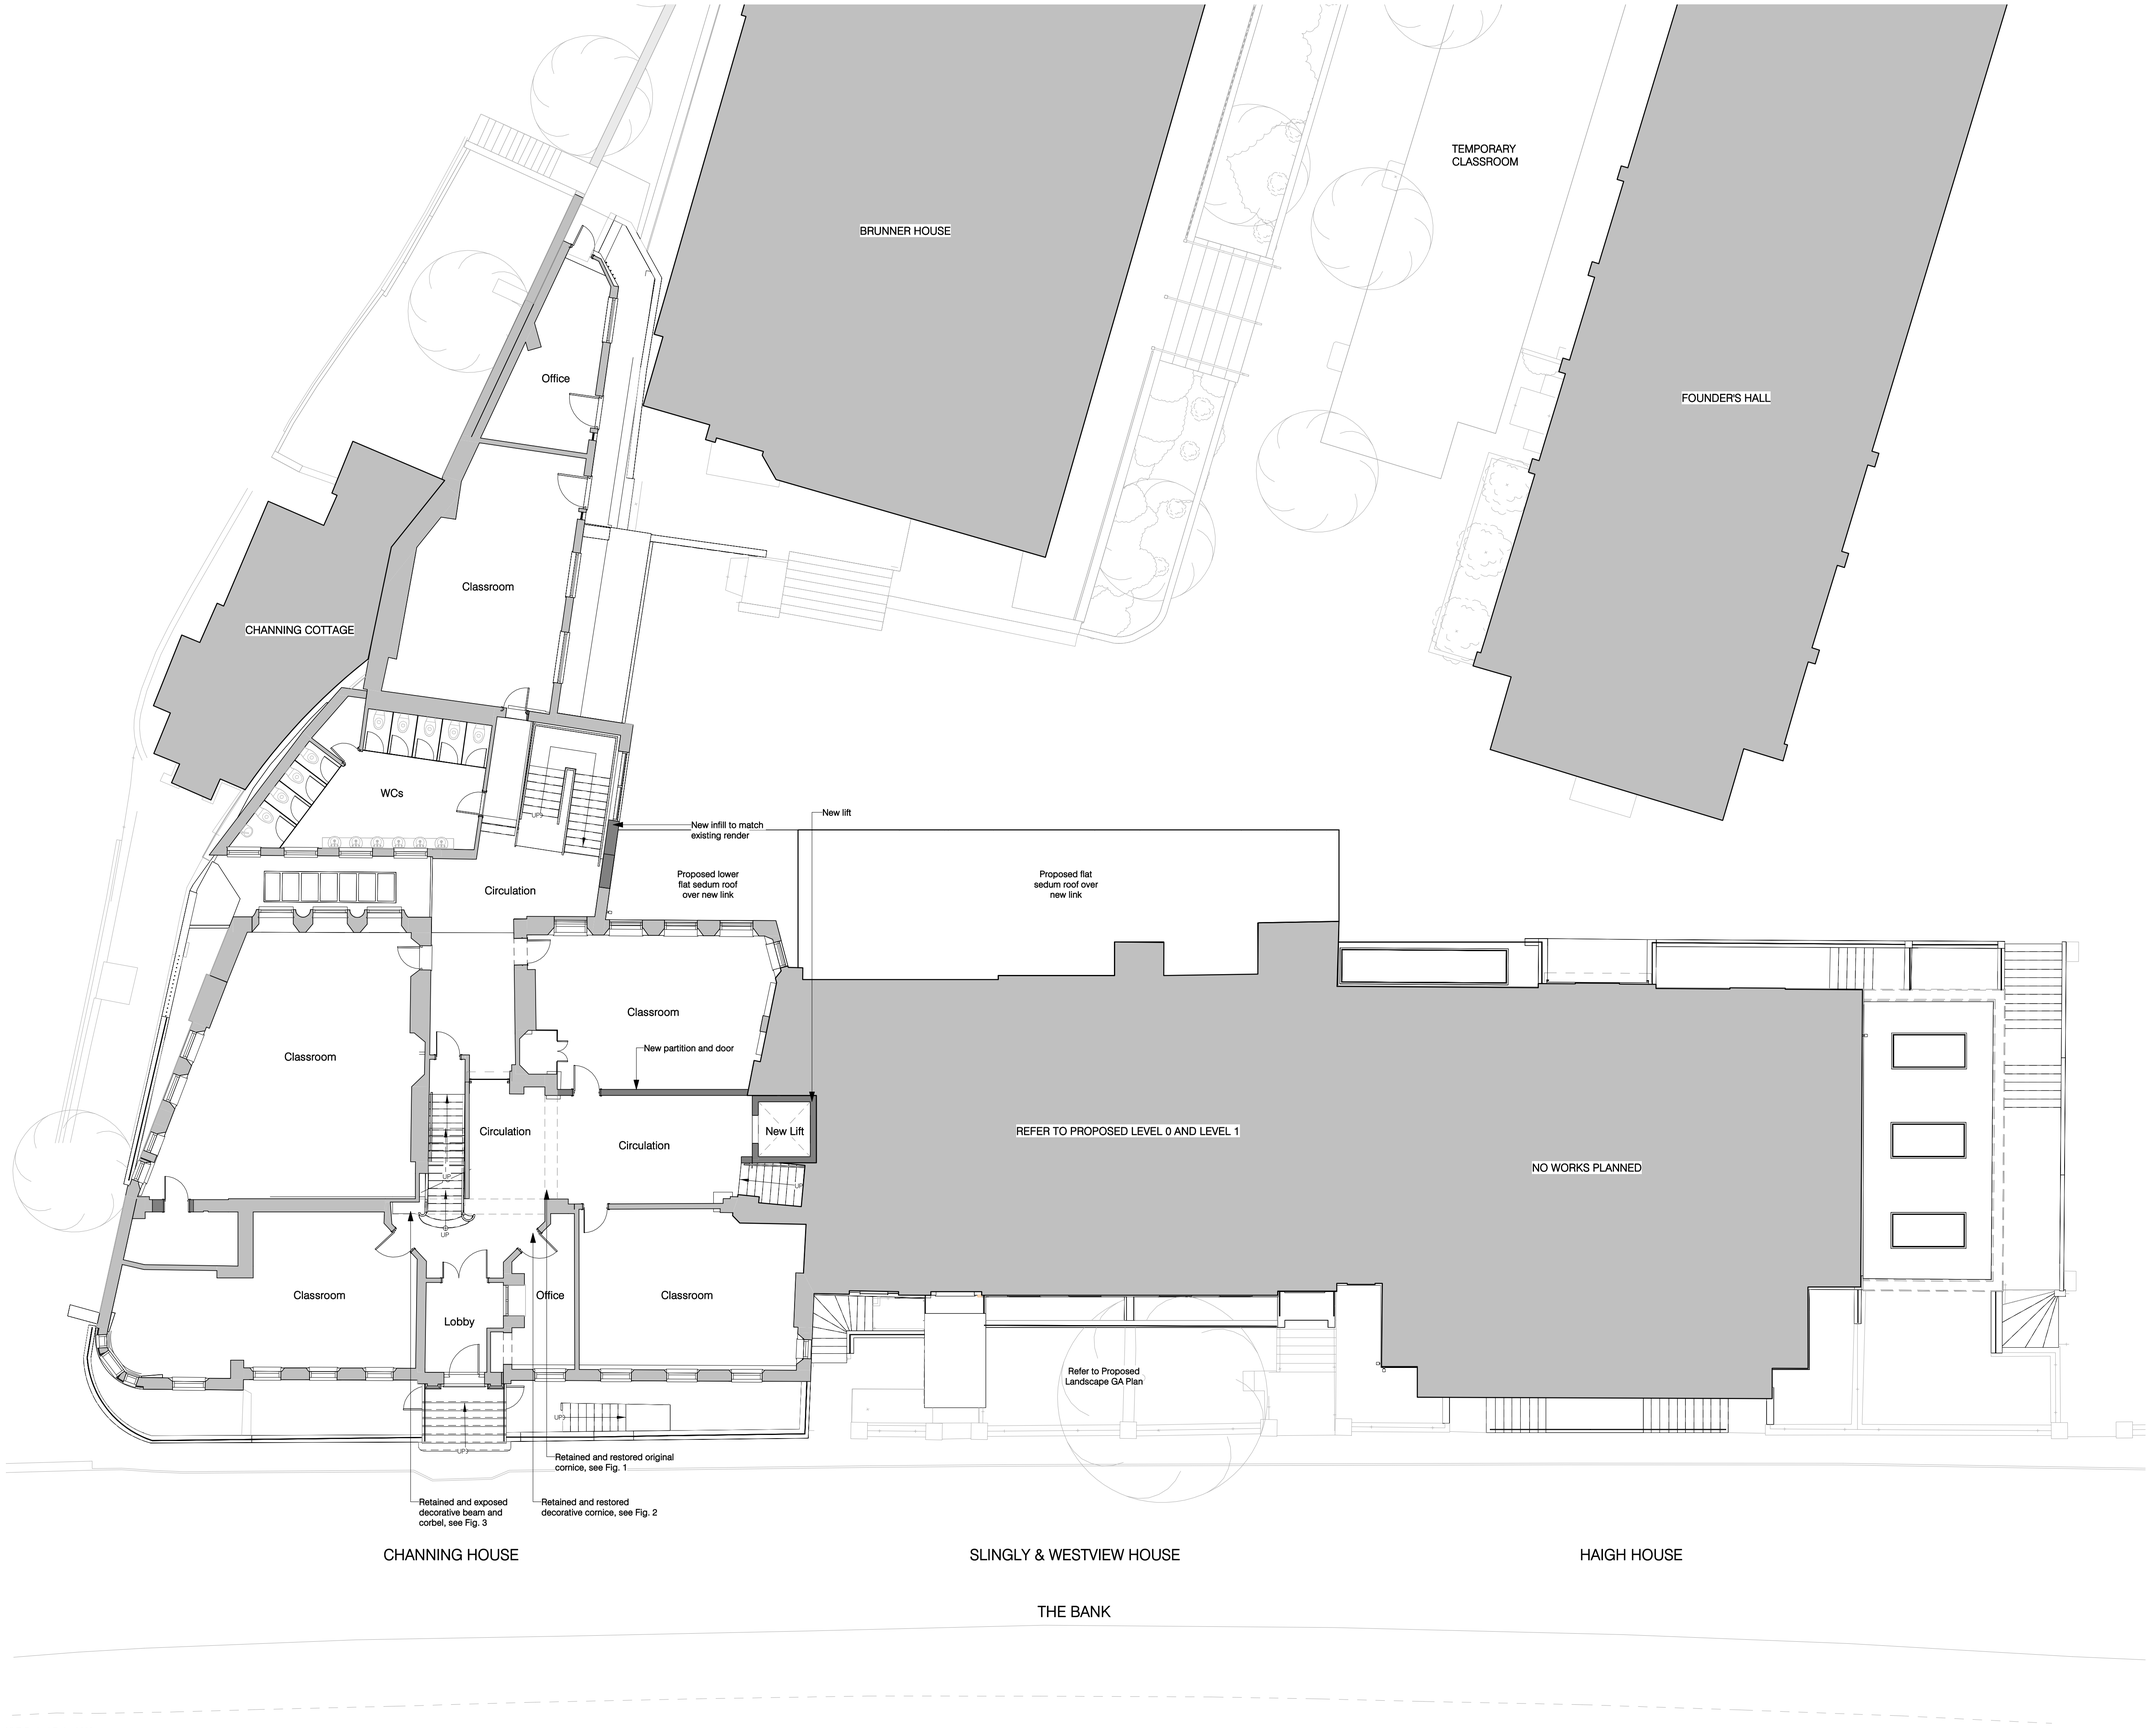

Copyright: Nugent Vallis Brierley LTD.
Trading As: NVB Architects and NVB Landscape
Registered: In the UK (2471929)

Address: Rook Lane Chpael, Bath Street
Frome, Somerset, BA11 1DN

Contact: 01373 468 030
mailbox@nvbarchitects.co.uk

Disclaimer: Responsibility will not be accepted for errors made in scaling from this drawing. Figured dimensions only must be used

Scale: 1:100 @ A1 (1:200 @ A3)

1	2	3	4	5	6	7	8	9	10m

Key

- Existing walls
- Proposed walls

Fig. 1

Fig. 2

Fig. 3

Rev.	Description	Date
P05	Planning Issue	23/02/2024

Client & Project
Channing School
Main School Building

Document Title
Proposed Plan
Level 0.5

Project Stage	Purpose	Scale
RIBA 3	PLANNING ISSUE	1:100 @A1

Document Reference.	Revision	Status
CHA-NVB-MSB-0.5-DR-A-2103	P05	S2

NVB Architects
ROOK LANE

NVB Project Ref. - 2339

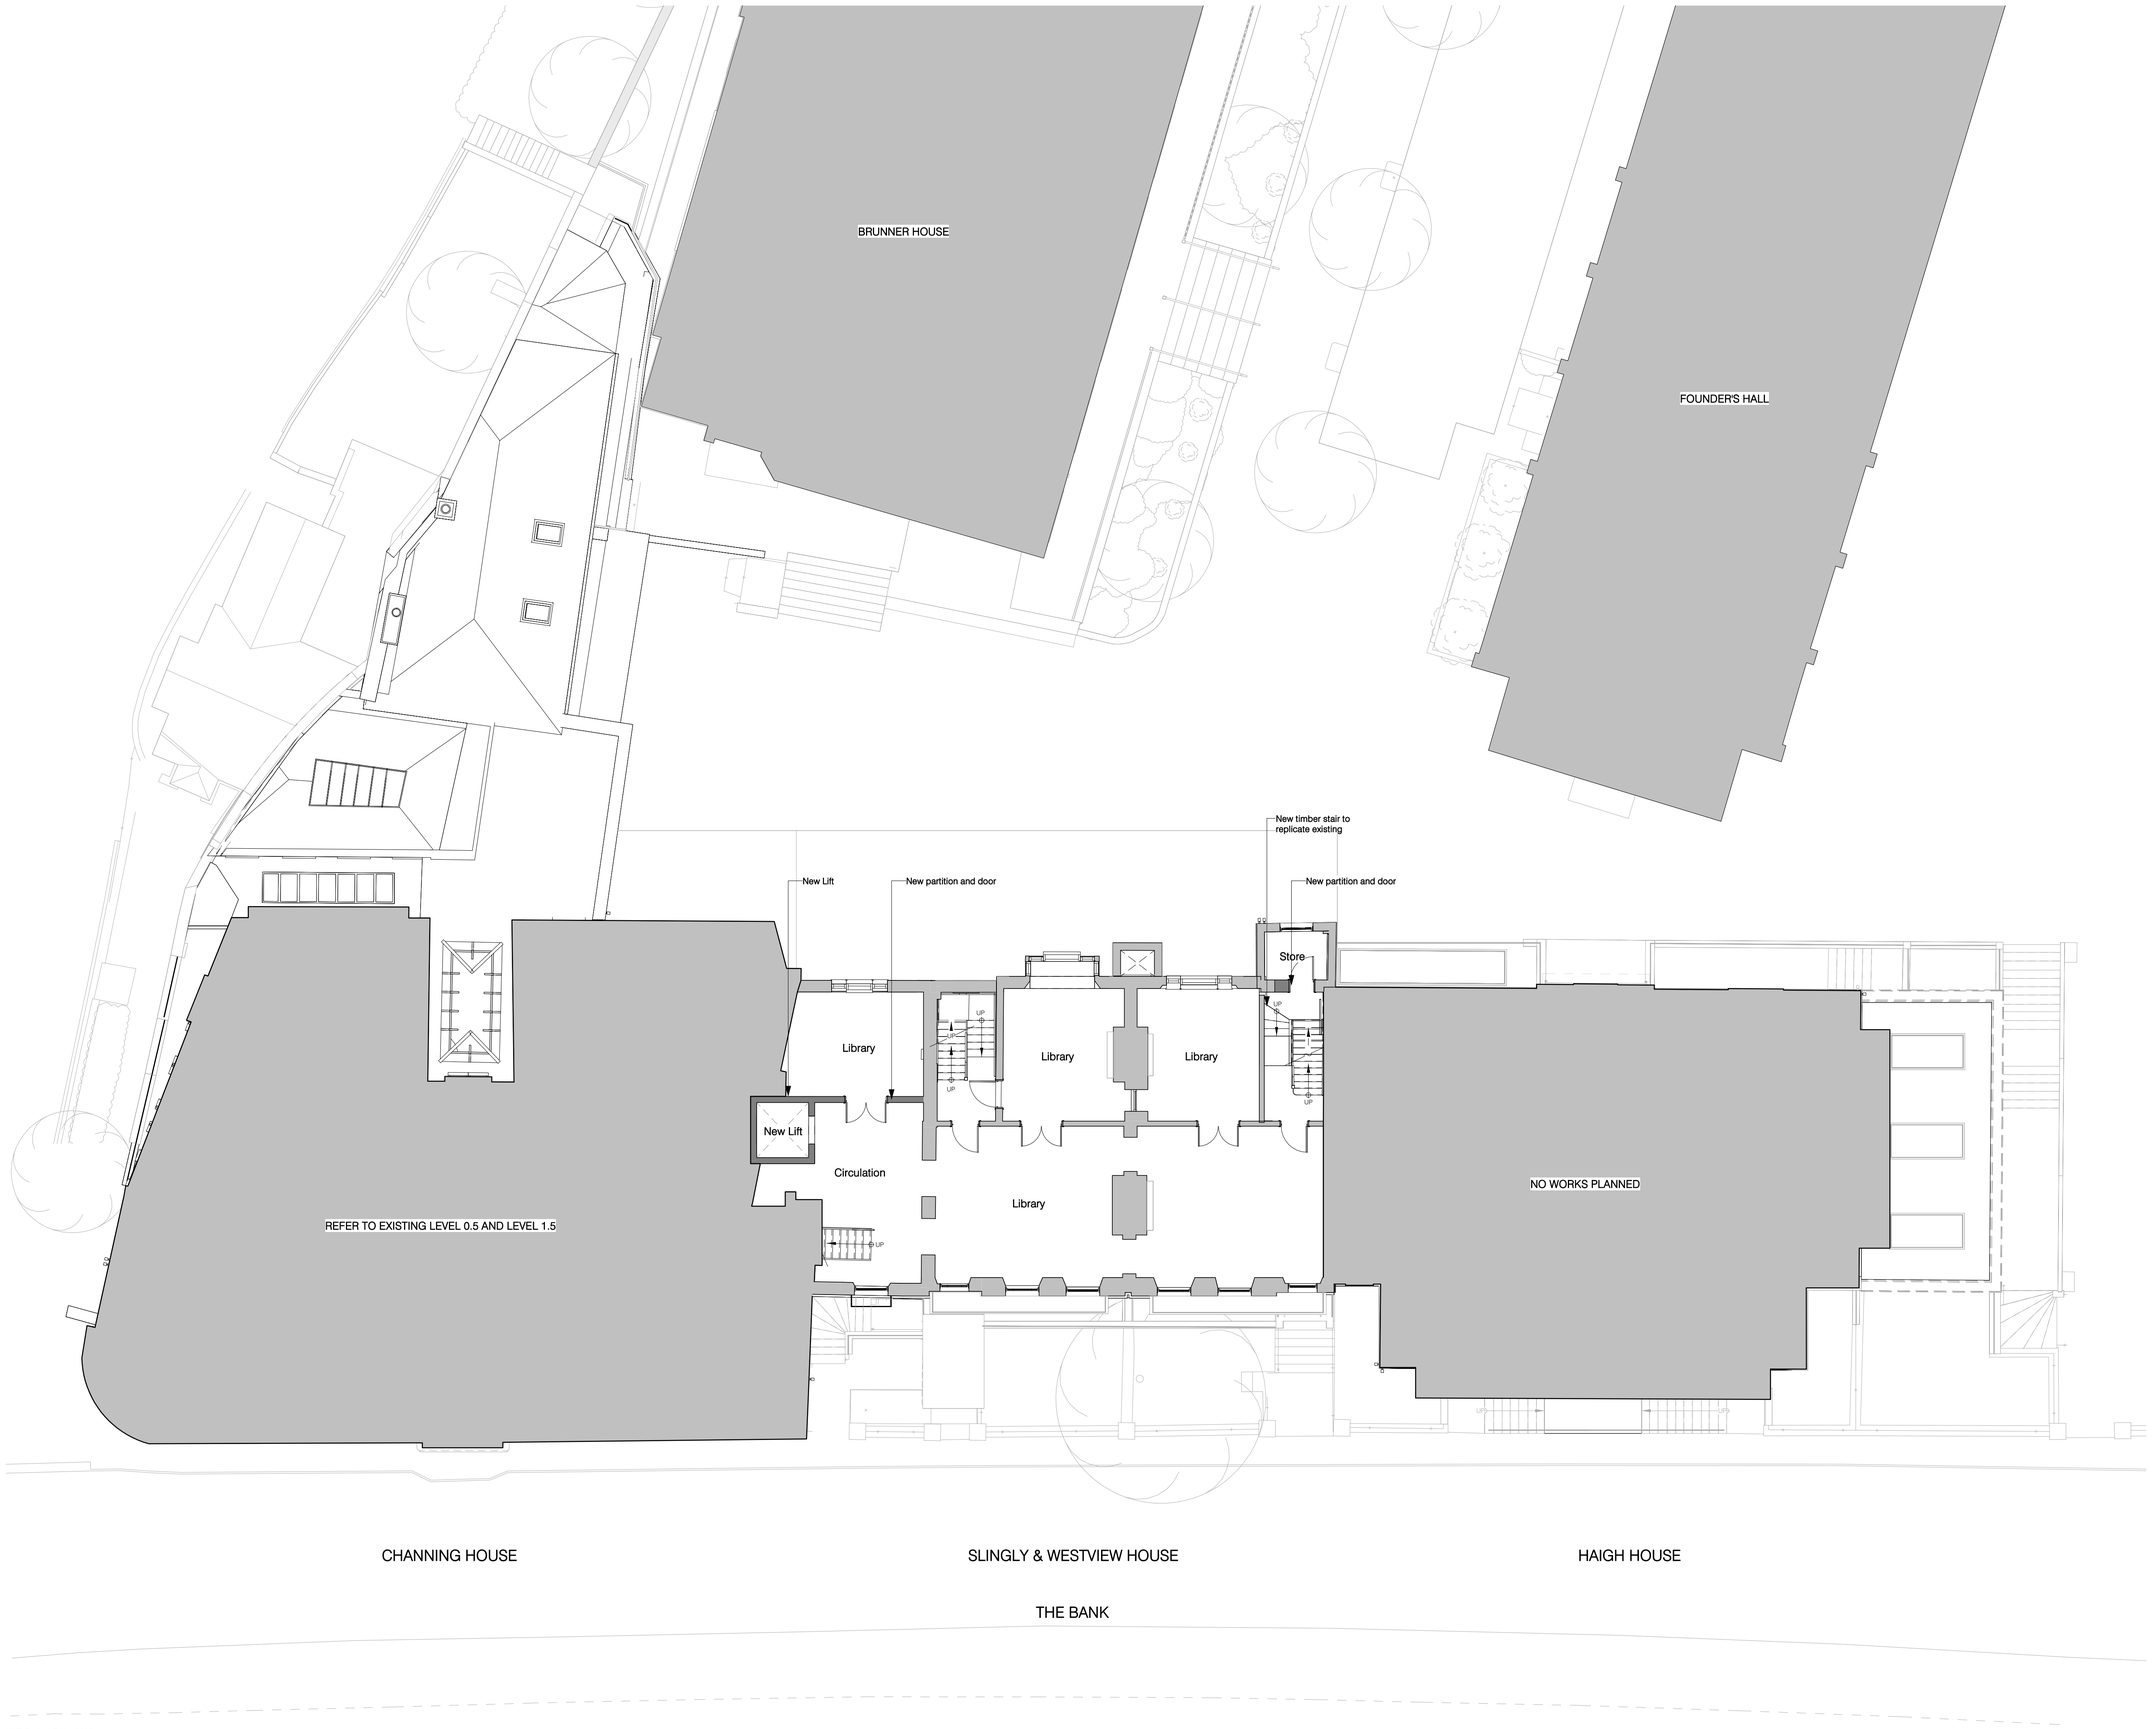

Copyright: Nugent Vallis Brierley LTD.
Trading As: NVB Architects and NVB Landscape
Registered: In the UK (2471929)

Address: Rook Lane Chpael, Bath Street
Frome, Somerset, BA11 1DN

Contact: 01373 468 030
mailbox@nvbarchitects.co.uk

Disclaimer: Responsibility will not be accepted for errors made in scaling from this drawing. Figured dimensions only must be used

Scale: 1:100 @ A1 (1:200 @ A3)

1	2	3	4	5	6	7	8	9	10m

Key

Existing walls

Proposed walls

Rev.	Description	Date
P04	Planning Issue	23/02/2024

Client & Project
Channing School
Main School Building

Document Title
Proposed Plan
Level 1

Project Stage	Purpose	Scale
RIBA 3	PLANNING ISSUE	1:100 @A1

Document Reference.	Revision	Status
CHA-NVB-MSB-01-DR-A-2104	P04	S2

NVB Architects
ROOK LANE

NVB Project Ref. - 2339

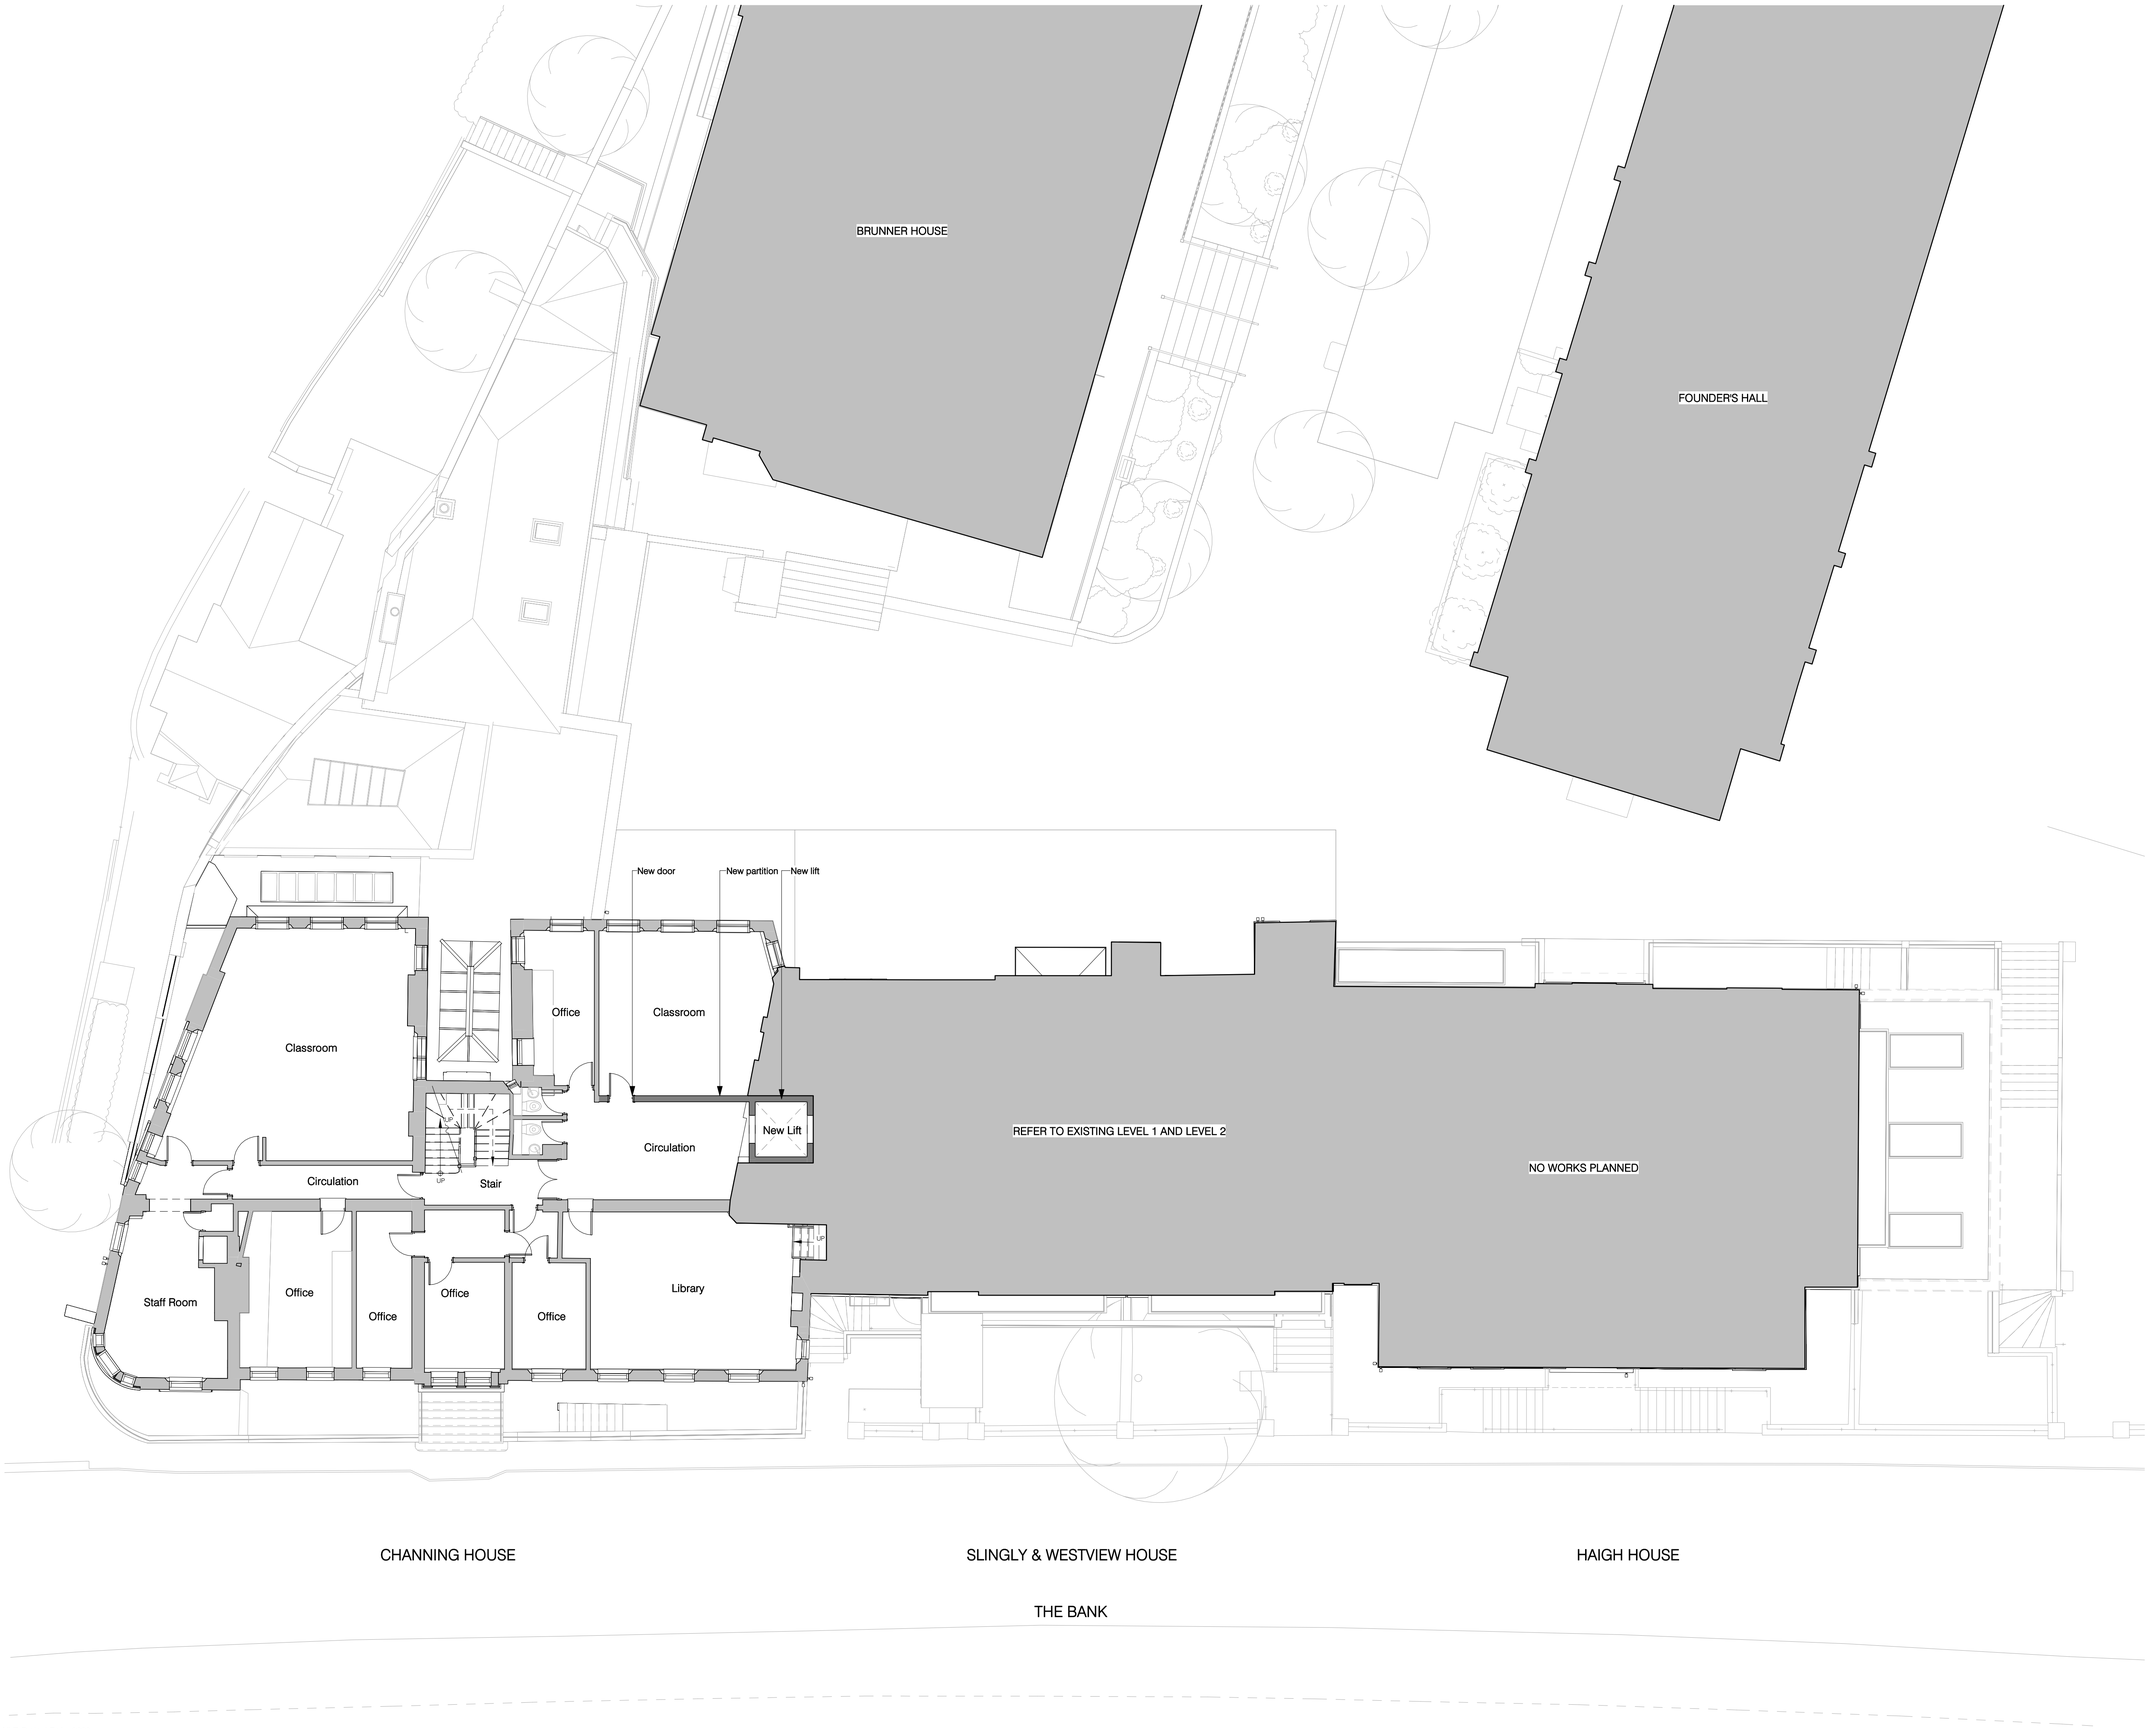

Copyright: Nugent Vallis Brierley LTD.
Trading As: NVB Architects and NVB Landscape
Registered: In the UK (2471929)

Address: Rook Lane Chpael, Bath Street
Frome, Somerset, BA11 1DN

Contact: 01373 468 030
mailbox@nvbarchitects.co.uk

Disclaimer: Responsibility will not be accepted for errors made in scaling from this drawing. Figured dimensions only must be used

Scale: 1:100 @ A1 (1:200 @ A3)

1	2	3	4	5	6	7	8	9	10m

Key

Existing walls

Proposed walls

Rev.	Description	Date
P02	Issued for Pre-Application Advice	06/11/2023

Client & Project
Channing School
Main School Building

Document Title
Proposed Plan
Level 1.5

Project Stage	Purpose	Scale
RIBA 3	PRE-APPLICATION	1:100 @A1

Document Reference.	Revision	Status
CHA-NVB-MSB-1.5-DR-A-2105	P02	S2

NVB Architects
ROOK LANE

NVB Project Ref. - 2339

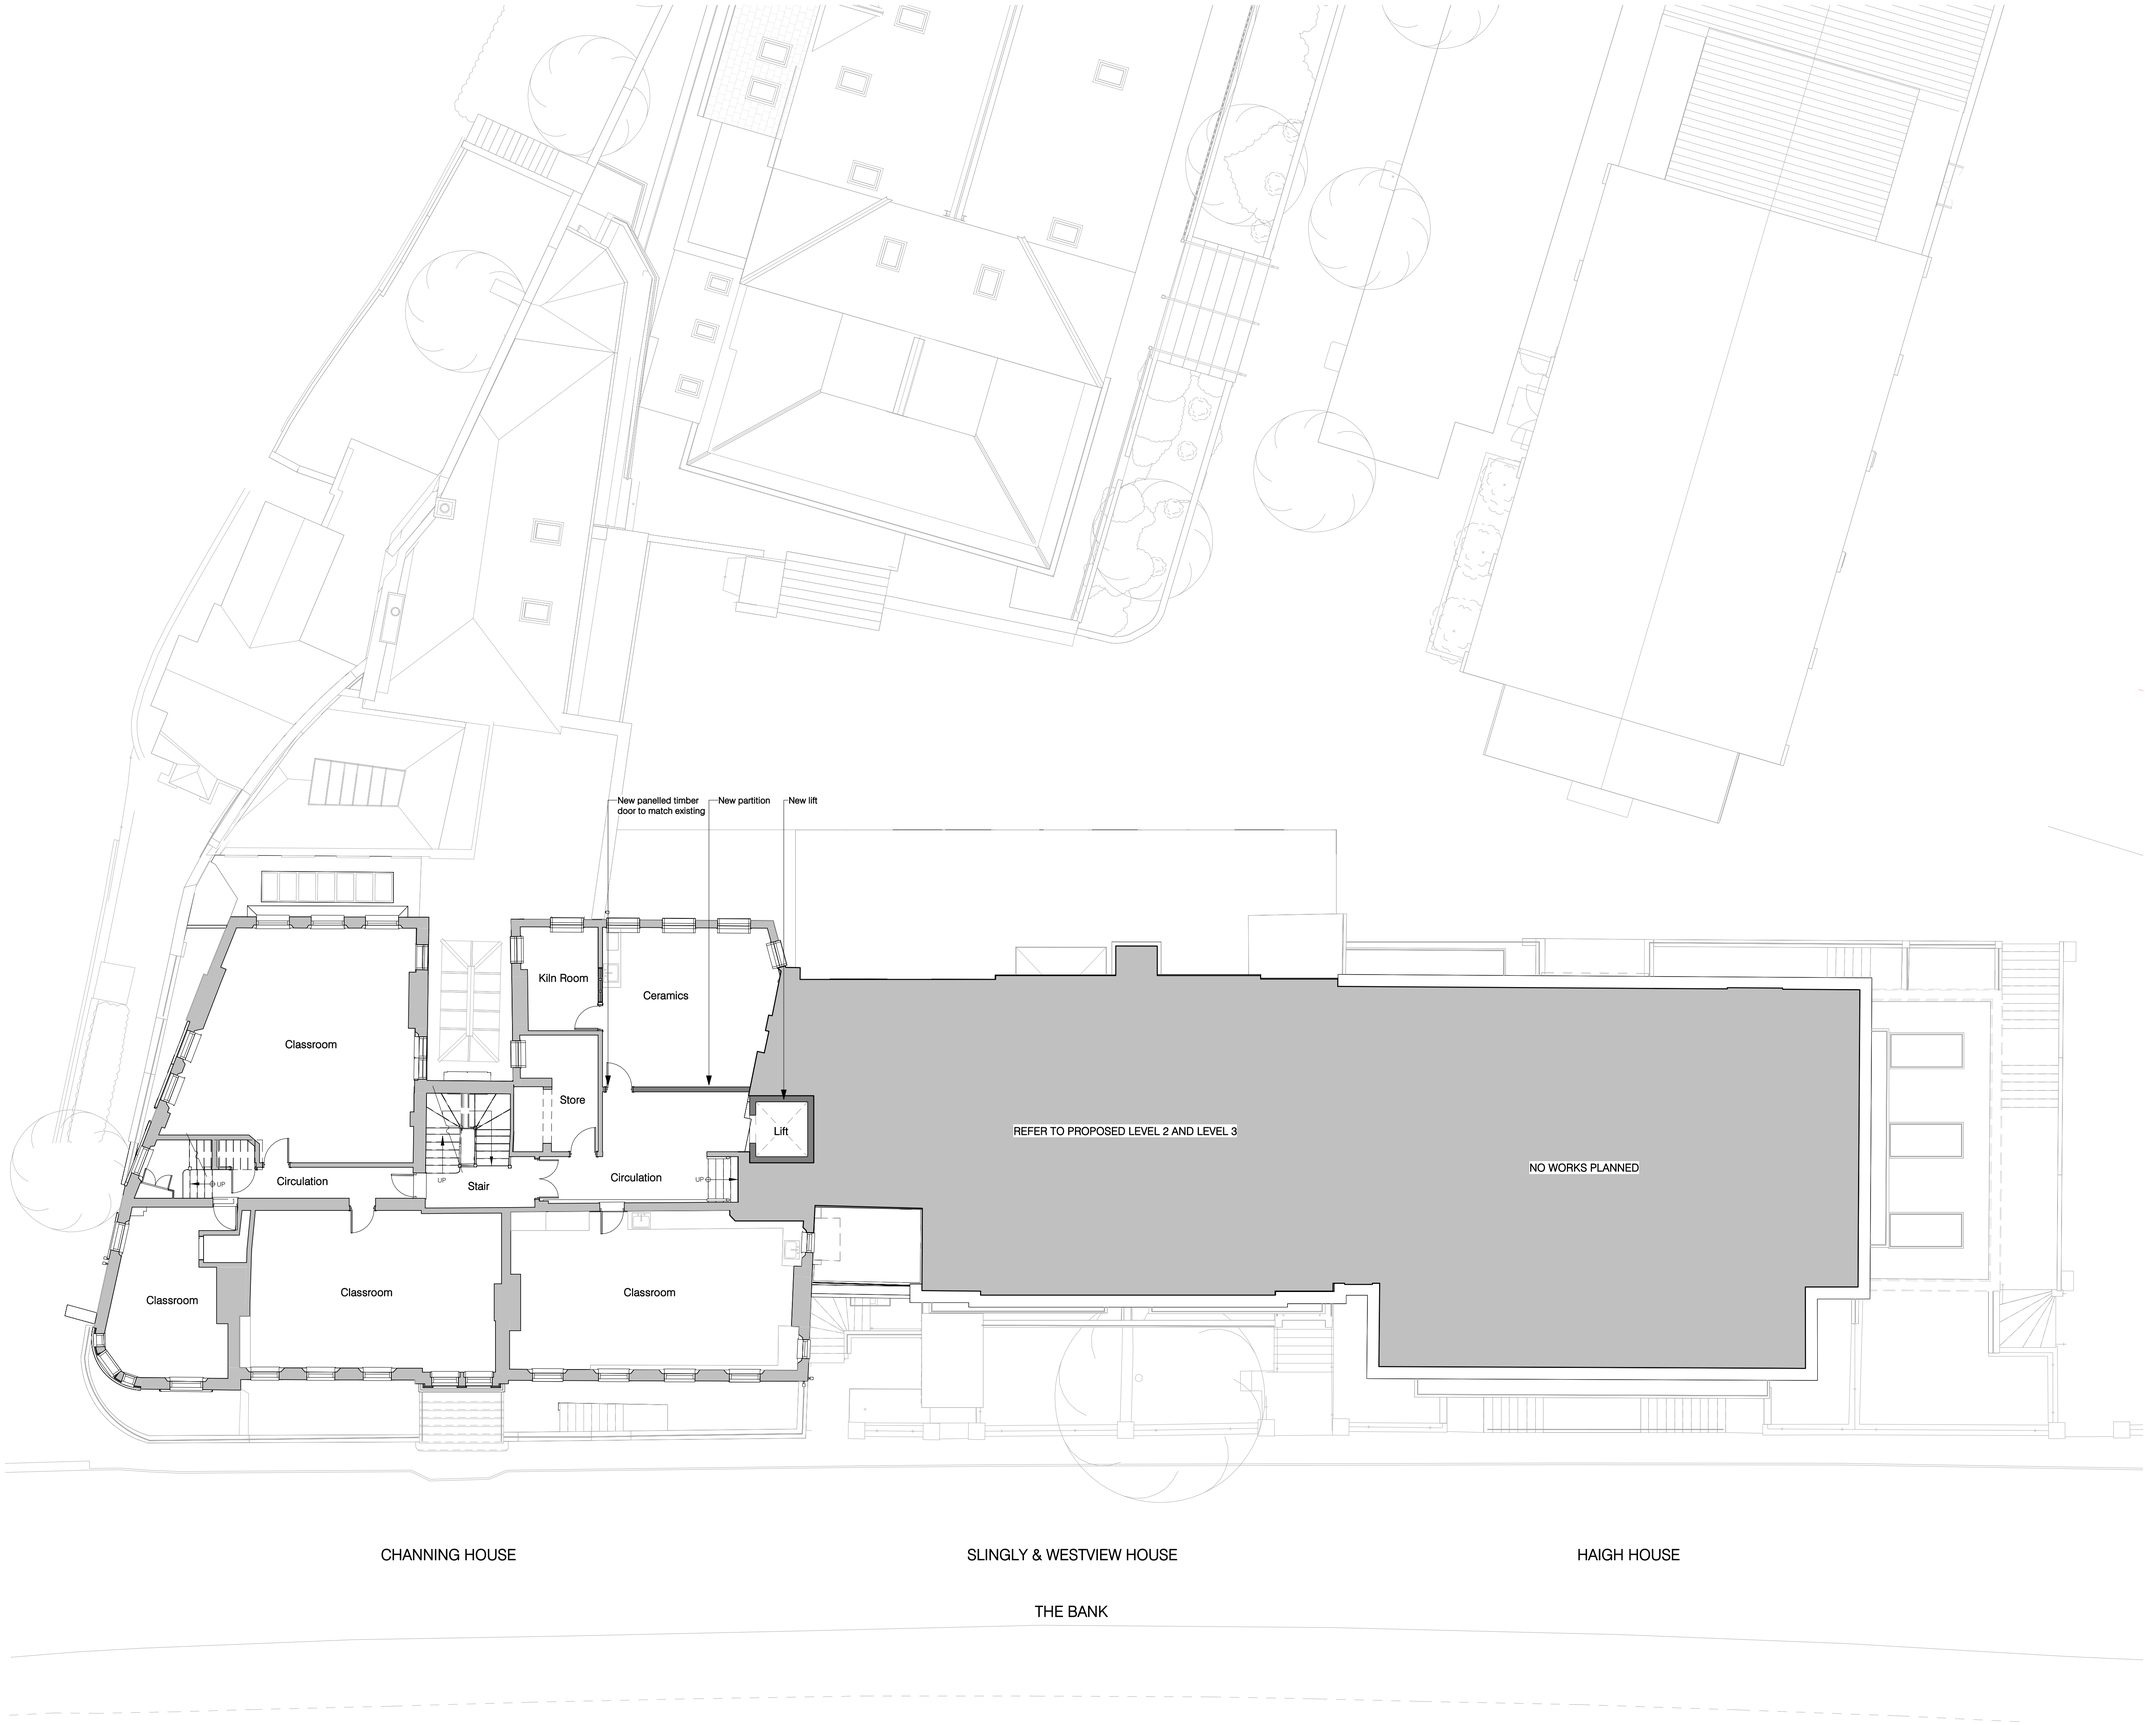

Copyright: Nugent Vallis Brierley LTD.
Trading As: NVB Architects and NVB Landscape
Registered: In the UK (2471929)

Address: Rook Lane Chpael, Bath Street
Frome, Somerset, BA11 1DN

Contact: 01373 468 030
mailbox@nvbarchitects.co.uk

Disclaimer: Responsibility will not be accepted for errors made in scaling from this drawing. Figured dimensions only must be used

Scale: 1:100 @ A1 (1:200 @ A3)

1	2	3	4	5	6	7	8	9	10m

Key

Existing walls

Proposed walls

Rev.	Description	Date
P03	Planning Issue	23/02/2024

Client & Project
Channing School
Main School Building

Document Title
Proposed Plan
Level 2.5

Project Stage	Purpose	Scale
RIBA 3	PLANNING ISSUE	1:100 @A1

Document Reference.	Revision	Status
CHA-NVB-MSB-2.5-DR-A-2107	P03	S2

NVB Architects
ROOK LANE

NVB Project Ref. - 2339

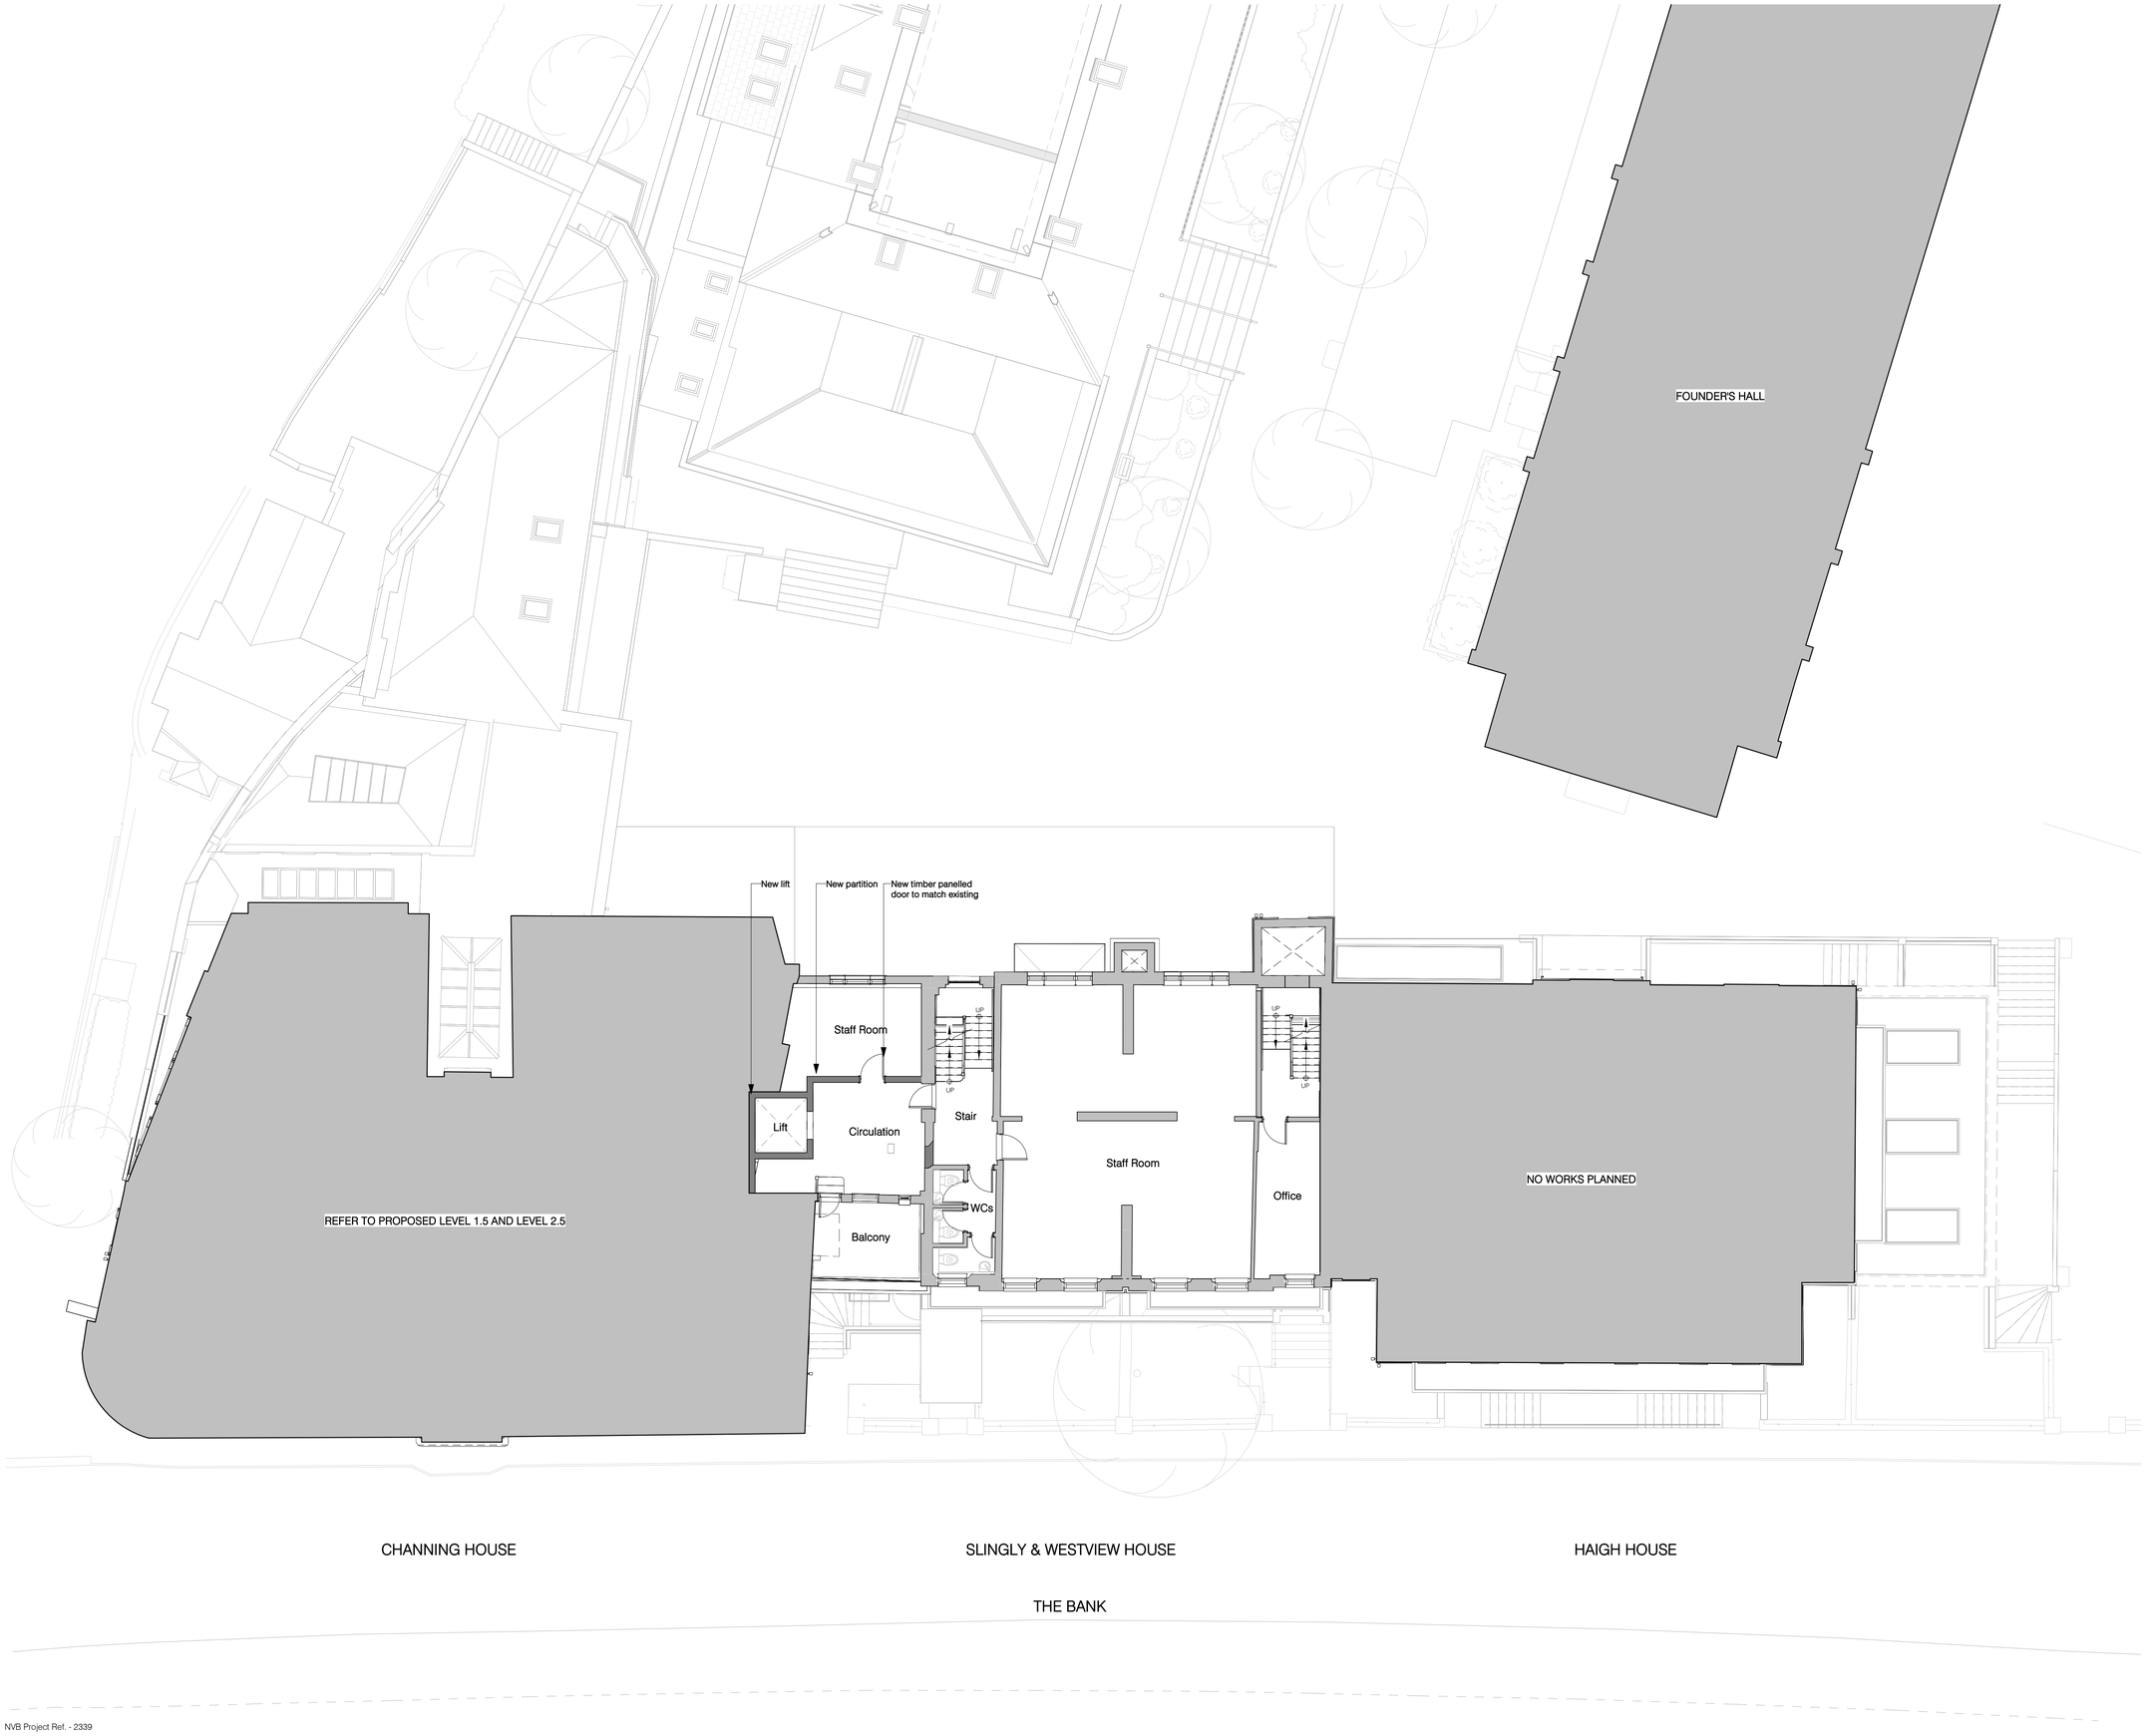

Copyright: Nugent Vallis Brierley LTD.
Trading As: NVB Architects and NVB Landscape
Registered: In the UK (2471929)

Address: Rook Lane Chpael, Bath Street
Frome, Somerset, BA11 1DN

Contact: 01373 468 030
mailbox@nvbarchitects.co.uk

Disclaimer: Responsibility will not be accepted for errors made in scaling from this drawing. Figured dimensions only must be used

Scale: 1:100 @ A1 (1:200 @ A3)

1	2	3	4	5	6	7	8	9	10m

Key

Existing walls

Proposed walls

Rev.	Description	Date
P03	Planning Issue	23/02/2024

Client & Project
Channing School
Main School Building

Document Title
Proposed Plan
Level 2

Project Stage	Purpose	Scale
RIBA 3	PLANNING ISSUE	1:100 @A1

Document Reference.	Revision	Status
CHA-NVB-MSB-2-DR-A-2106	P03	S2

NVB Architects
ROOK LANE

NVB Project Ref. - 2339

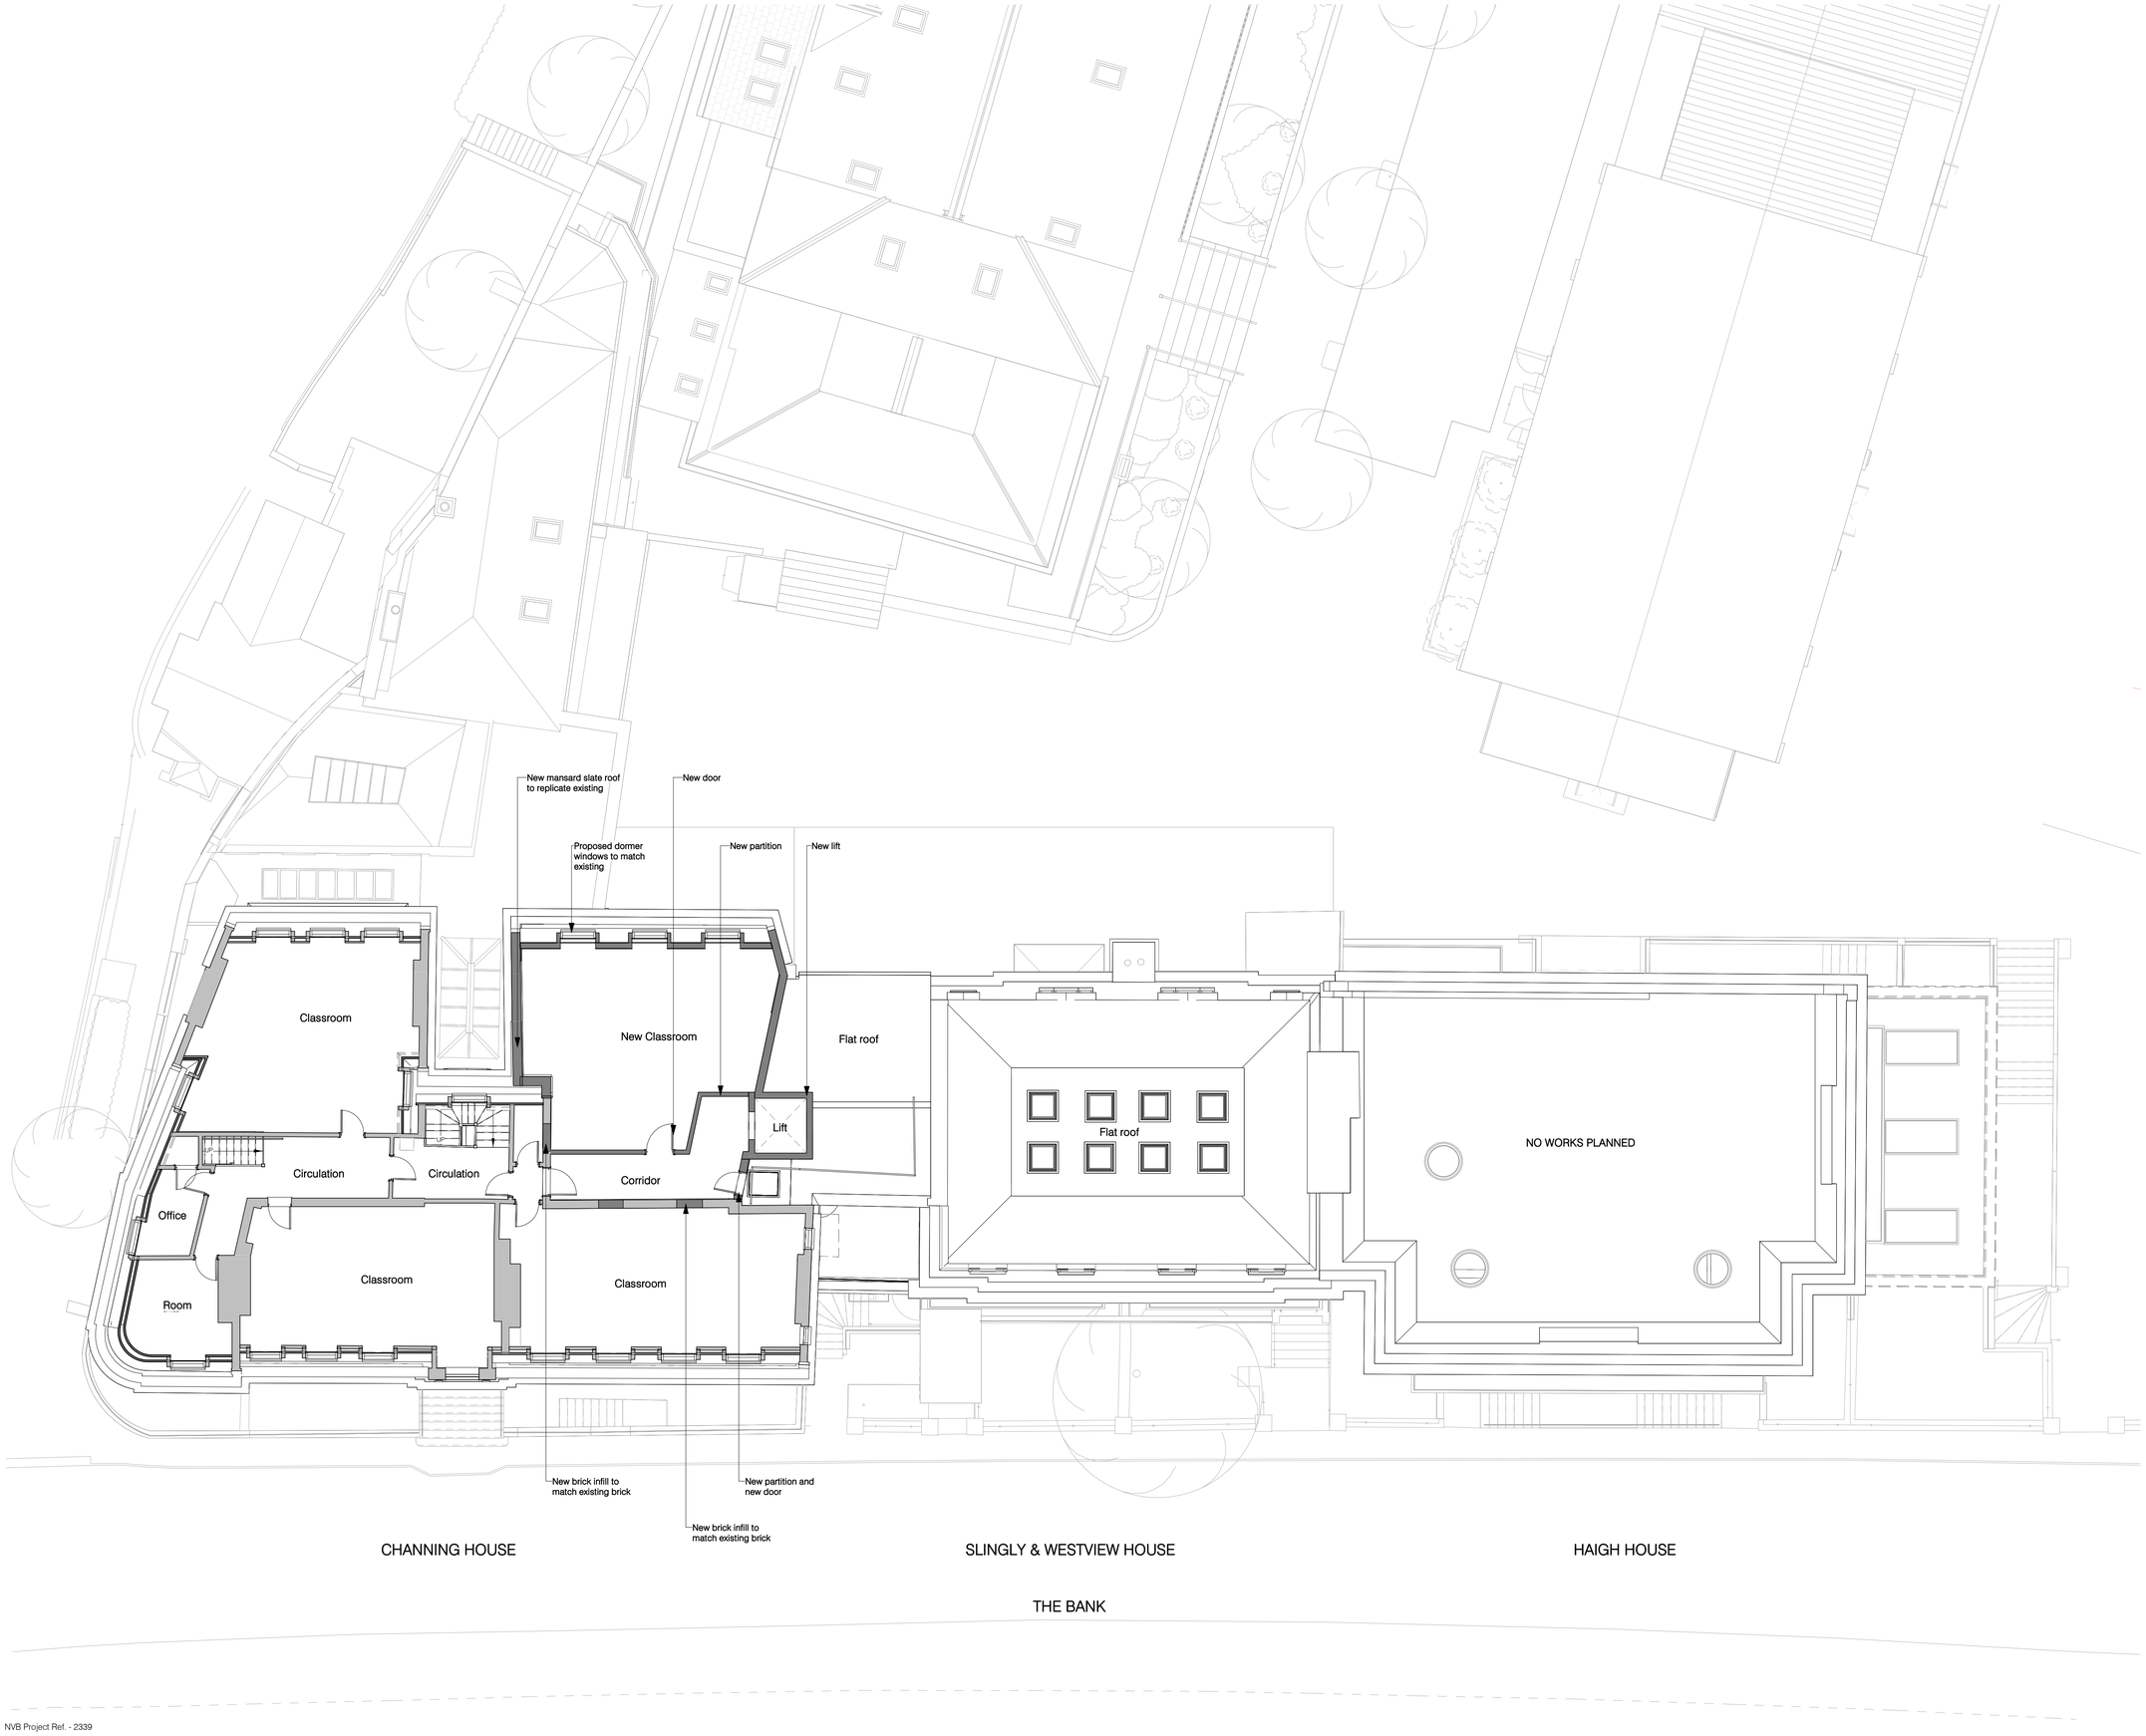

Copyright: Nugent Vallis Brierley LTD.
Trading As: NVB Architects and NVB Landscape
Registered: In the UK (2471929)

Address: Rook Lane Chpael, Bath Street
Frome, Somerset, BA11 1DN

Contact: 01373 468 030
mailbox@nvbarchitects.co.uk

Disclaimer: Responsibility will not be accepted for errors made in scaling from this drawing. Figured dimensions only must be used

Scale: 1:100 @ A1 (1:200 @ A3)

1	2	3	4	5	6	7	8	9	10m

Key

Existing walls

Proposed walls

Rev.	Description	Date
P03	Planning Issue	23/02/2024

Client & Project
Channing School
Main School Building

Document Title
Proposed Plan
Level 3.5

Project Stage	Purpose	Scale
RIBA 3	PLANNING ISSUE	1:100 @A1

Document Reference.	Revision	Status
CHA-NVB-MSB-3.5-DR-A-2109	P03	S2

NVB Architects
ROOK LANE

NVB Project Ref. - 2339

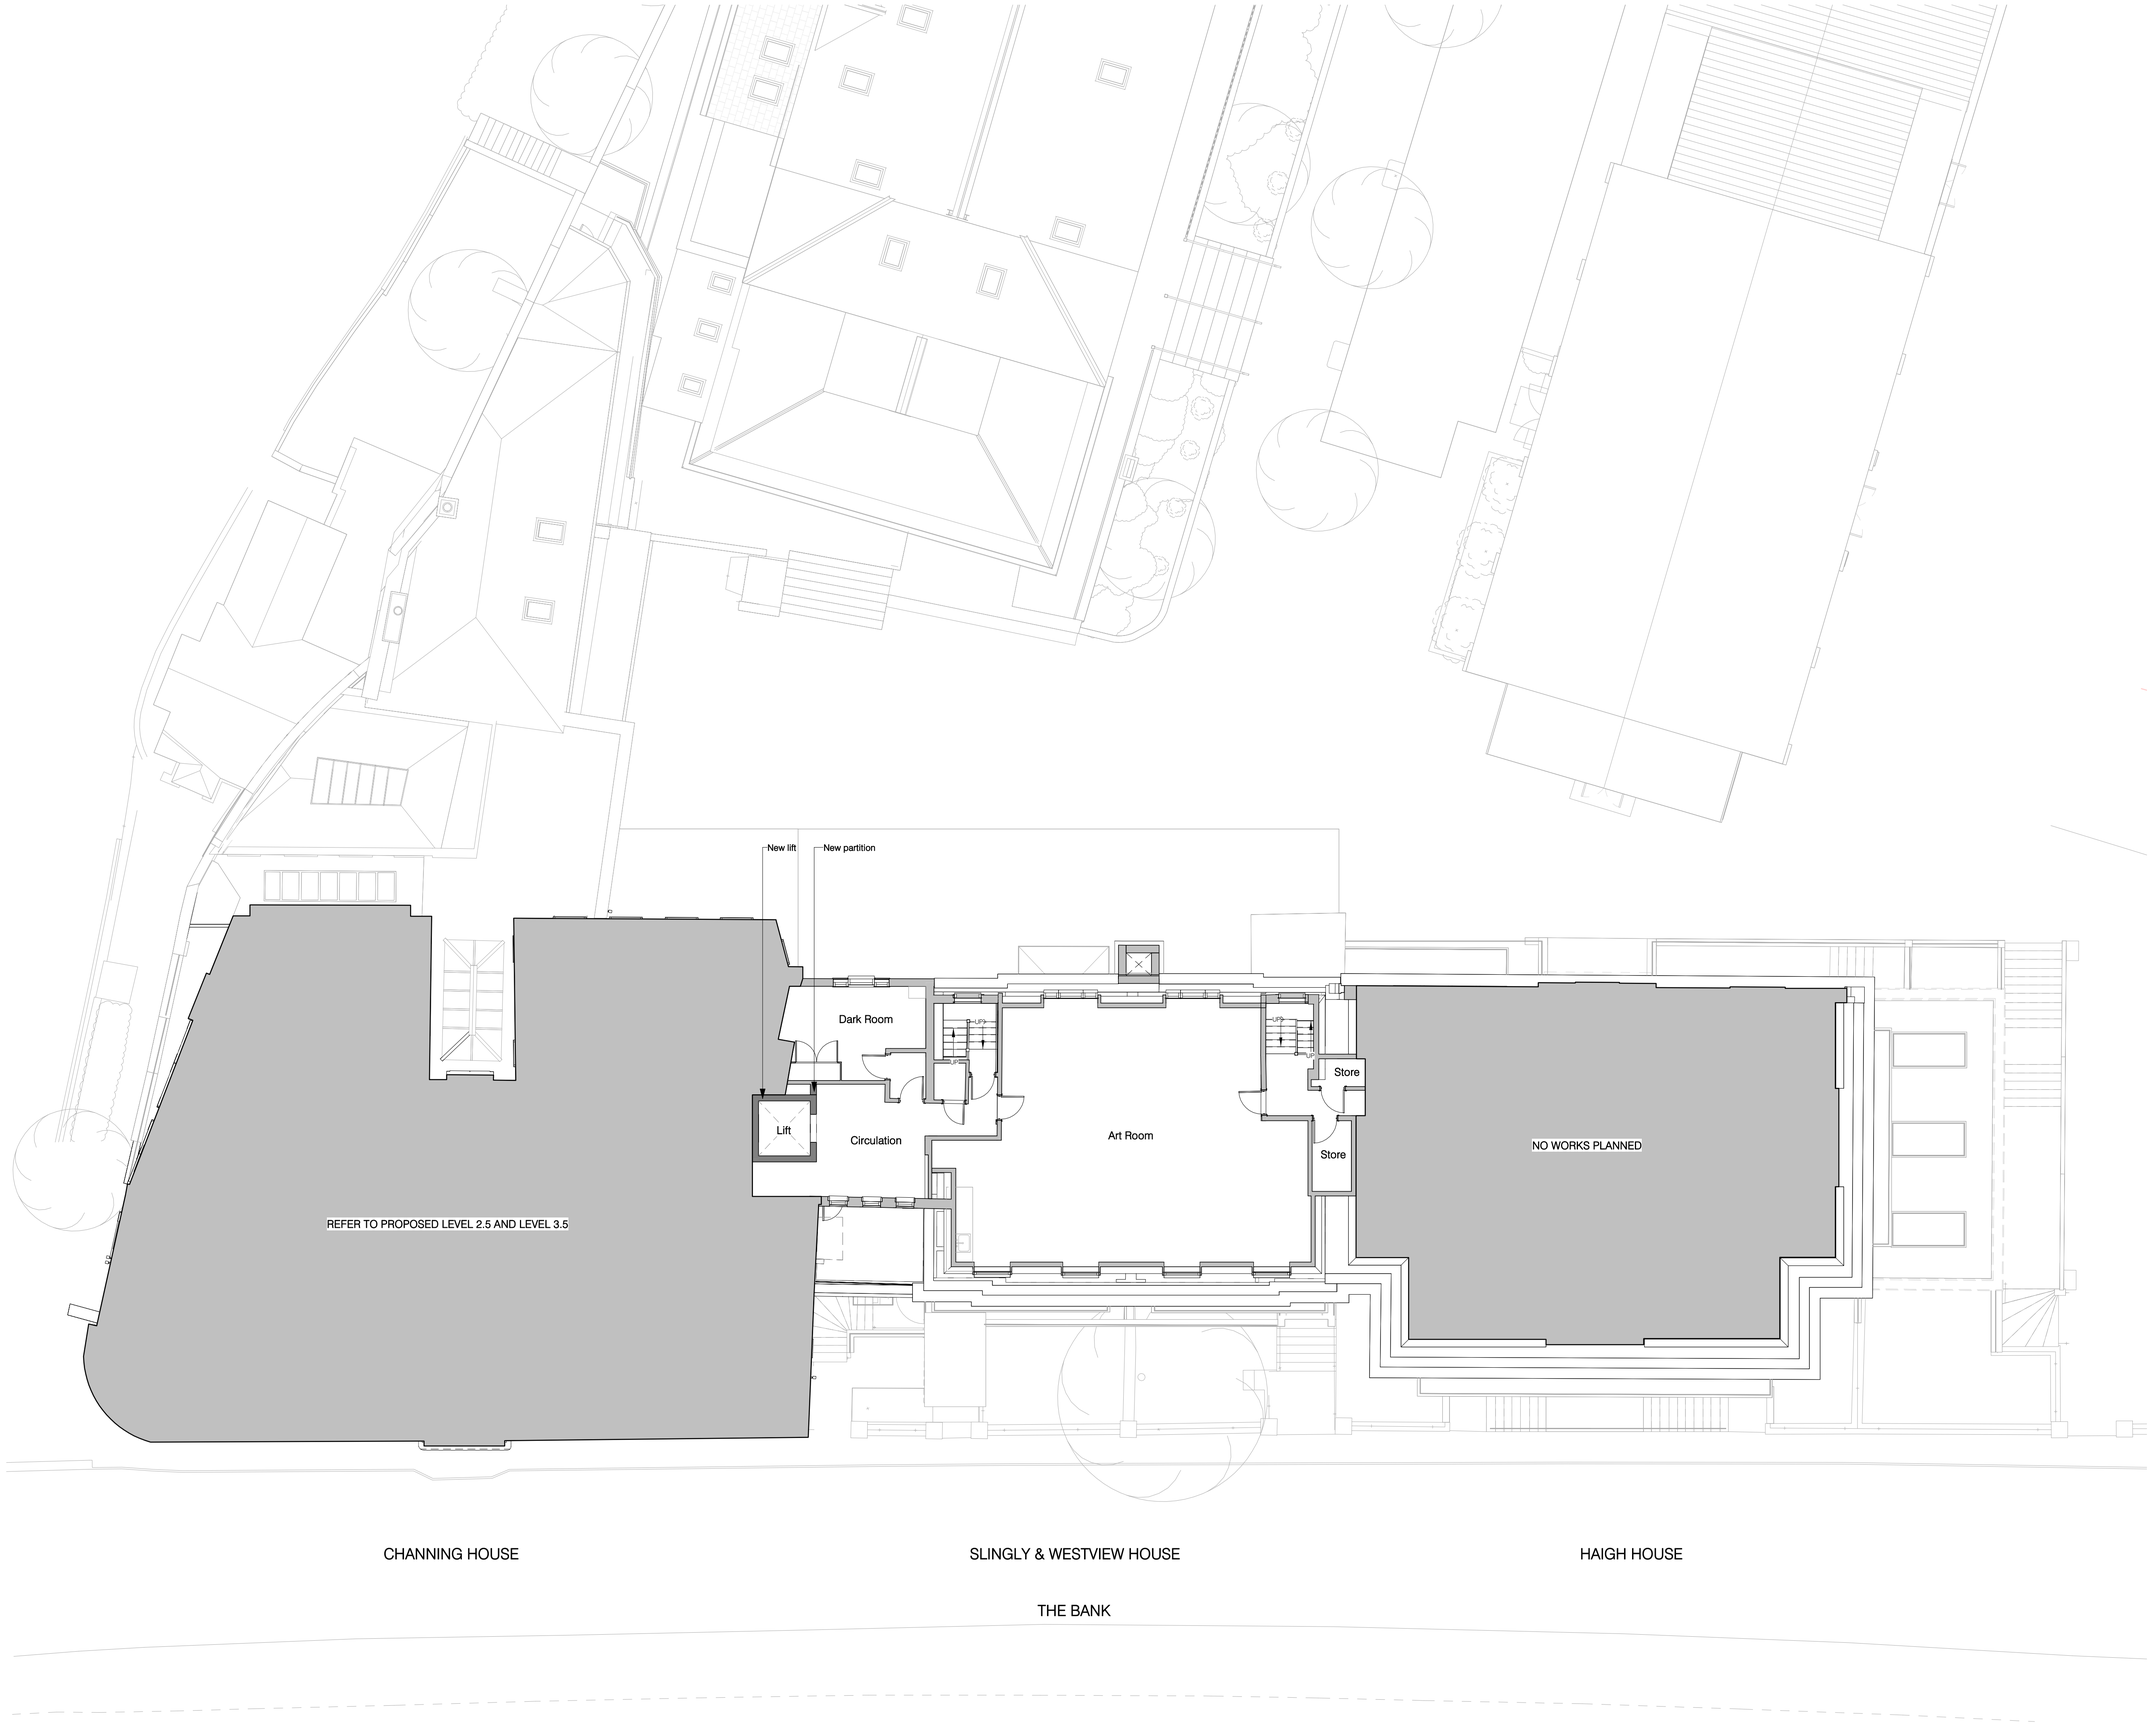

Copyright: Nugent Vallis Brierley LTD.
Trading As: NVB Architects and NVB Landscape
Registered: In the UK (2471929)

Address: Rook Lane Chpael, Bath Street
Frome, Somerset, BA11 1DN

Contact: 01373 468 030
mailbox@nvbarchitects.co.uk

Disclaimer: Responsibility will not be accepted for errors made in scaling from this drawing. Figured dimensions only must be used

Scale: 1:100 @ A1 (1:200 @ A3)

1	2	3	4	5	6	7	8	9	10m

Key

Existing walls

Proposed walls

Rev.	Description	Date
P03	Planning Issue	23/02/2024

Client & Project
Channing School
Main School Building

Document Title
Proposed Plan
Level 3

Project Stage	Purpose	Scale
RIBA 3	PLANNING ISSUE	1:100 @A1

Document Reference.	Revision	Status
CHA-NVB-MSB-3-DR-A-2108	P03	S2

NVB Architects
ROOK LANE

NVB Project Ref. - 2339

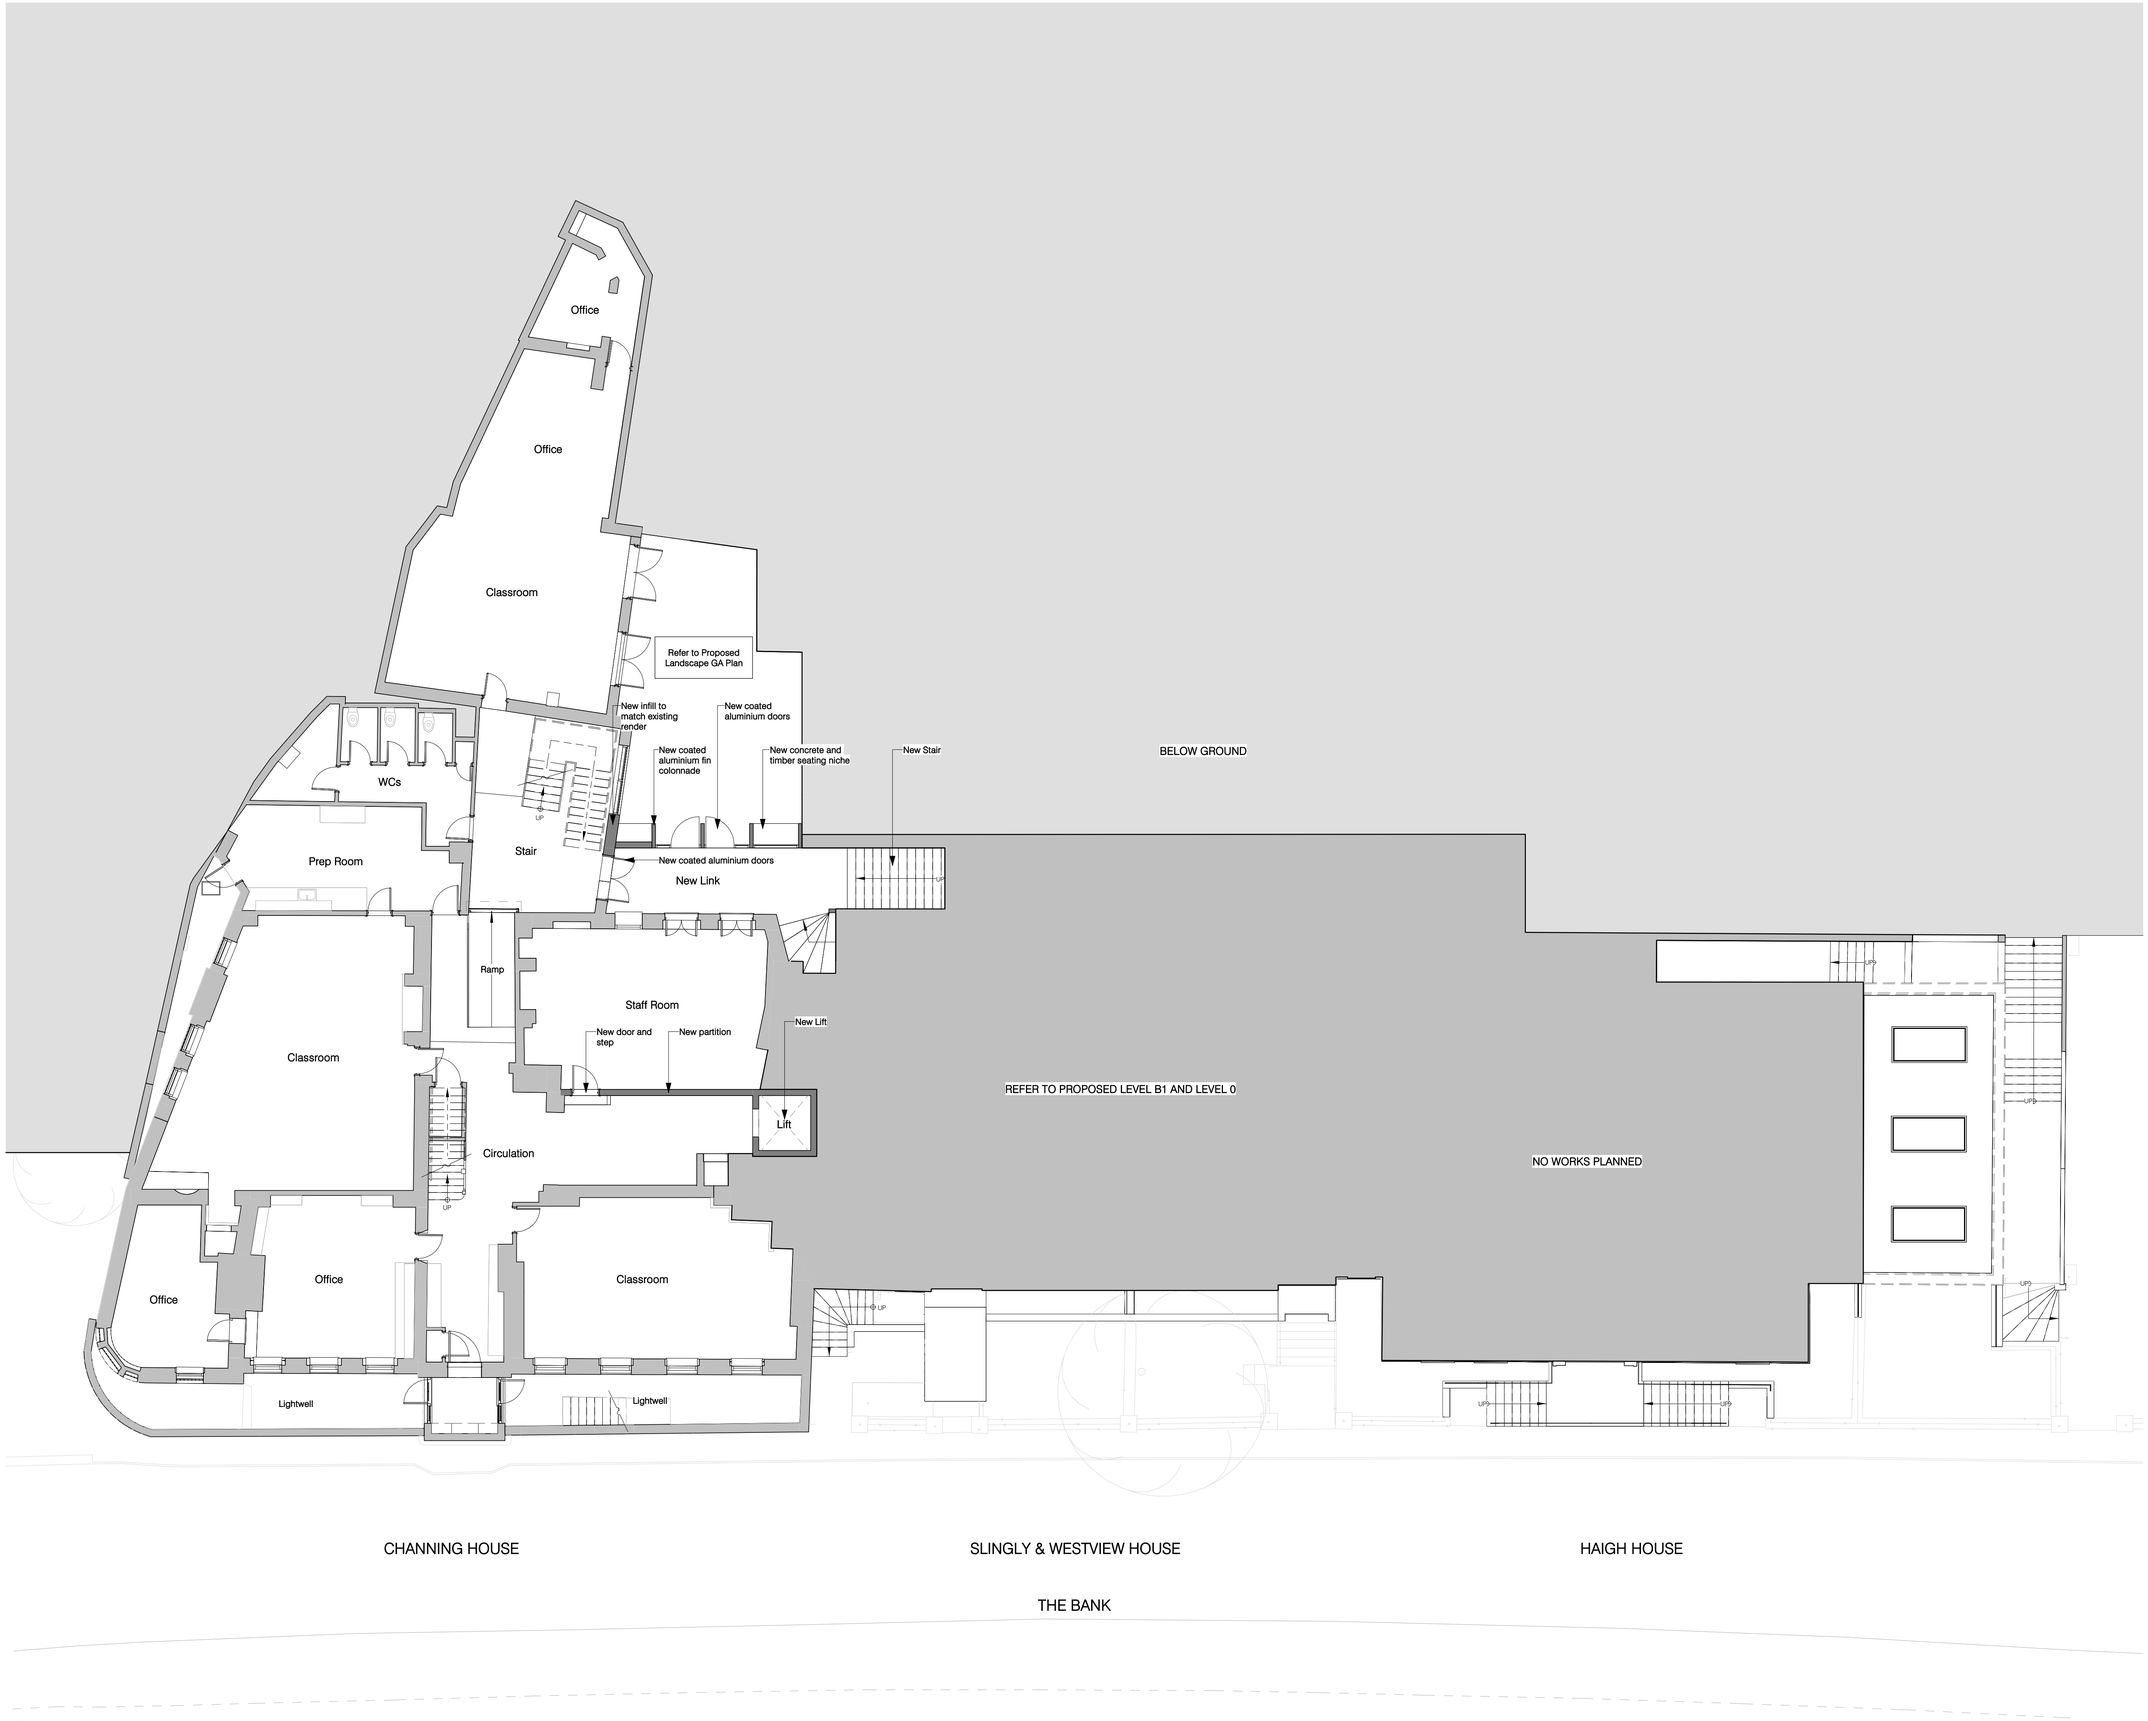

Copyright: Nugent Vallis Brierley LTD.
Trading As: NVB Architects and NVB Landscape
Registered: In the UK (2471929)

Address: Rook Lane Chpael, Bath Street
Frome, Somerset, BA11 1DN

Contact: 01373 468 030
mailbox@nvbarchitects.co.uk

Disclaimer: Responsibility will not be accepted for errors made in scaling from this drawing. Figured dimensions only must be used

Scale: 1:100 @ A1 (1:200 @ A3)

1	2	3	4	5	6	7	8	9	10m

Key

Existing walls

Proposed walls

Rev.	Description	Date
P04	Planning Issue	23/02/2024

Client & Project
Channing School
Main School Building

Document Title
Proposed Plan
Basement Level 0.5

Project Stage	Purpose	Scale
RIBA 3	PLANNING ISSUE	1:100 @A1

Document Reference.	Revision	Status
CHA-NVB-MSB-B0.5-DR-A-2101	P04	S2

NVB Architects
ROOK LANE

NVB Project Ref. - 2339

Copyright: Nugent Vallis Brierley LTD.
Trading As: NVB Architects and NVB Landscape
Registered: In the UK (2471929)

Address: Rook Lane Chpael, Bath Street
Frome, Somerset, BA11 1DN

Contact: 01373 468 030
mailbox@nvbarchitects.co.uk

Disclaimer: Responsibility will not be accepted for errors made in scaling from this drawing. Figured dimensions only must be used

Scale: 1:100 @ A1 (1:200 @ A3)

1	2	3	4	5	6	7	8	9	10m

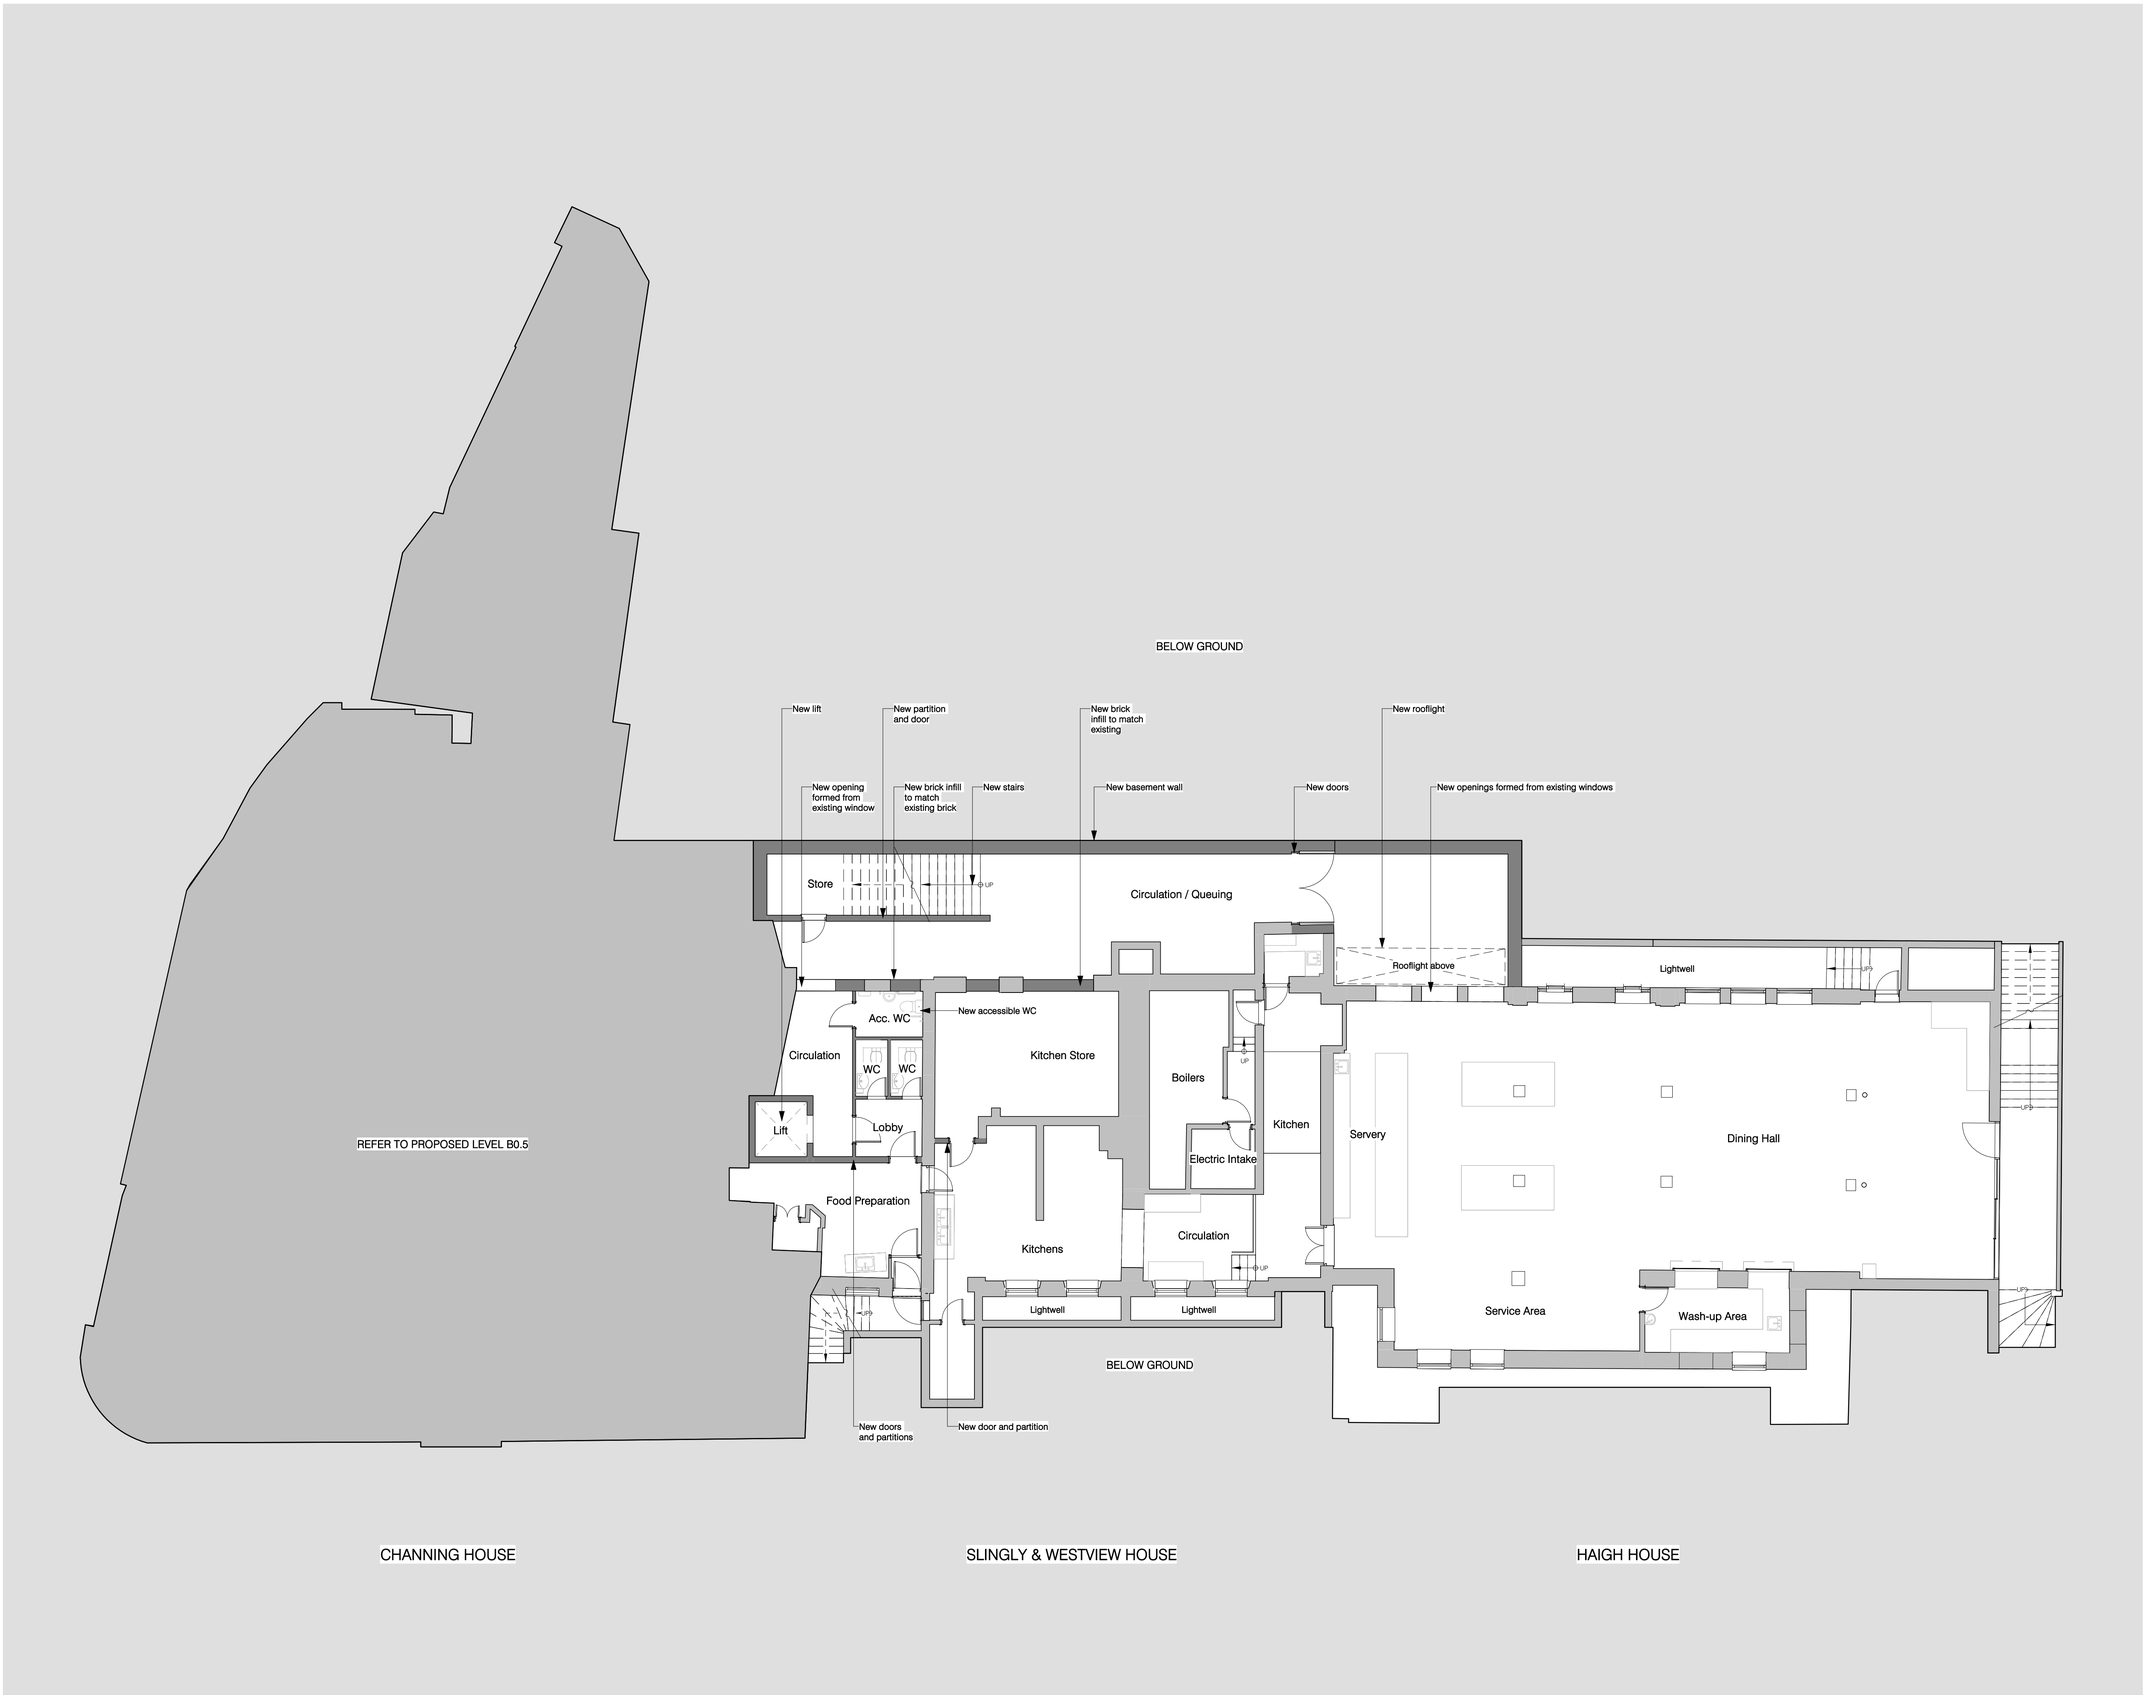

Key

Existing walls

Proposed walls

Rev.	Description	Date
P04	Planning Issue	23/02/2024

Client & Project
Channing School
Main School Building

Document Title
Proposed Plan
Basement Level 1

Project Stage	Purpose	Scale
RIBA 3	PLANNING ISSUE	1:100 @A1

Document Reference.	Revision	Status
CHA-NVB-MSB-B1-DR-A-2100	P04	S2

NVB Architects
ROOK LANE

NVB Project Ref. - 2339

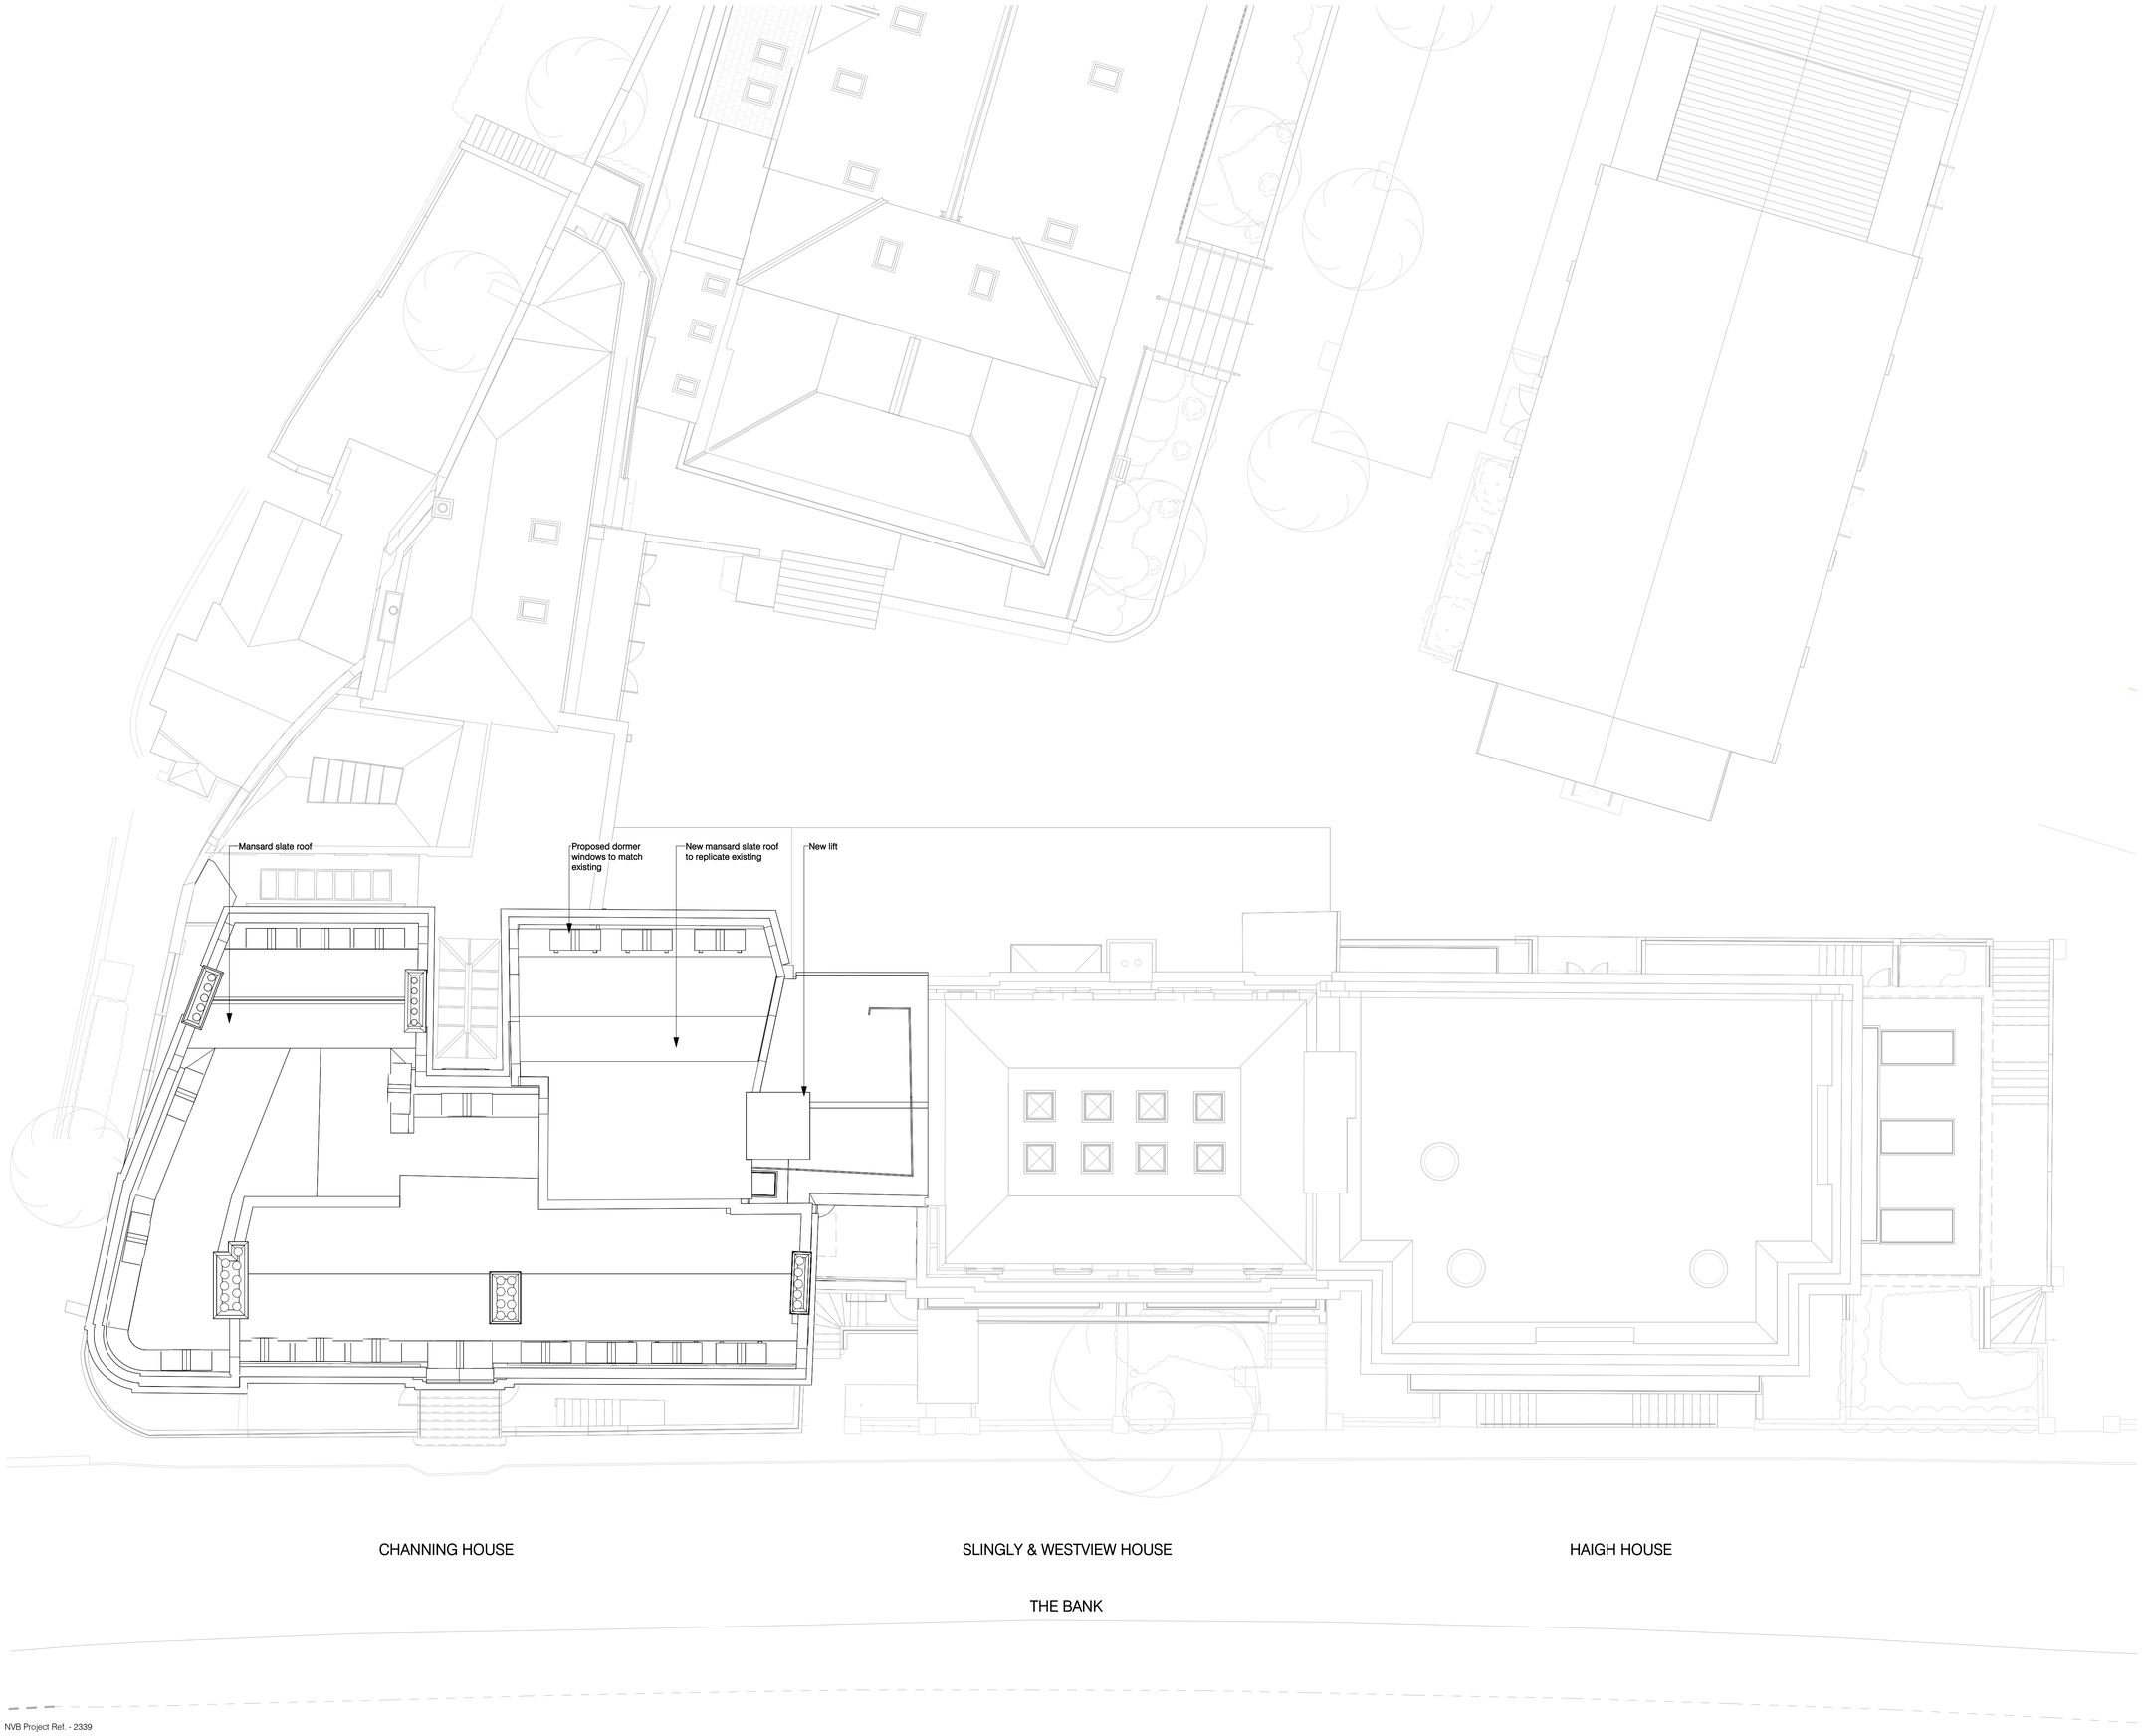

Copyright: Nugent Vallis Brierley LTD.
Trading As: NVB Architects and NVB Landscape
Registered: In the UK (2471929)

Address: Rook Lane Chpael, Bath Street
Frome, Somerset, BA11 1DN

Contact: 01373 468 030
mailbox@nvbarchitects.co.uk

Disclaimer: Responsibility will not be accepted for errors made in scaling from this drawing. Figured dimensions only must be used

Scale: 1:100 @ A1 (1:200 @ A3)

1	2	3	4	5	6	7	8	9	10m

Key

Existing walls

Proposed walls

Rev.	Description	Date
P01	Planning Issue	23/02/2024

Client & Project
Channing School
Main School Building

Document Title
Proposed Plan
Roof

Project Stage	Purpose	Scale
RIBA 3	PLANNING ISSUE	1:100 @A1

Document Reference.	Revision	Status
CHA-NVB-MSB-RF-DR-A-2110	P01	S2

NVB Architects
ROOK LANE

NVB Project Ref. - 2339